



Notes :
1. This drawing should not be scaled, figured dimensions only to be taken
2. should any discrepancies be found with this drawing, please inform this office.
3. Copyright of this drawing is owned by JM Architects.


Structural information indicative only. To be confirmed by Structural Engineer.

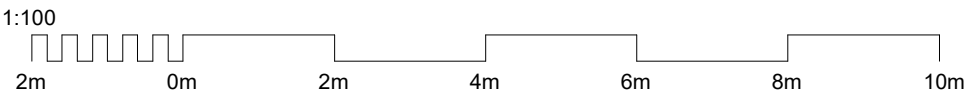

1200mm clear landing for wheelchair

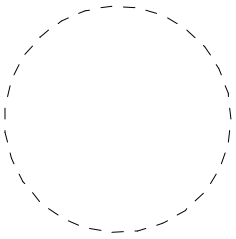

850mm landing for pedestrians

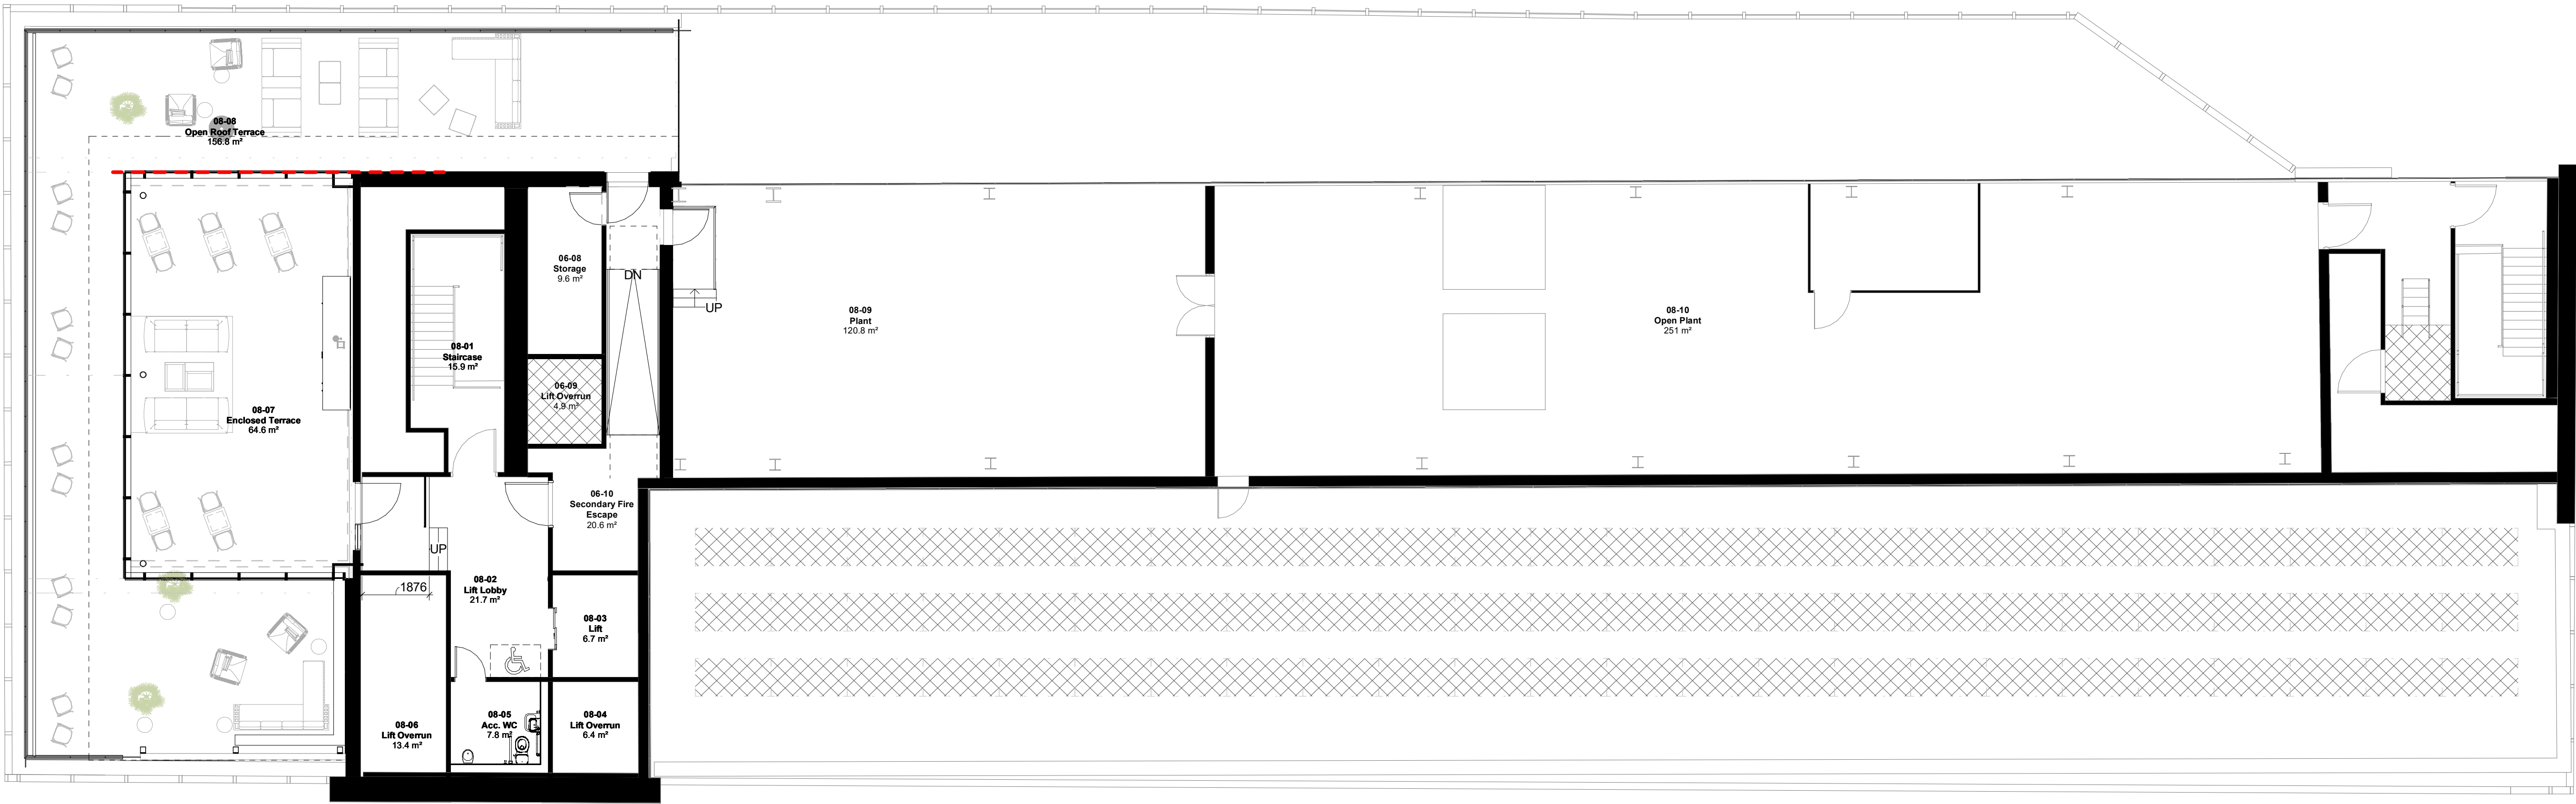

P08	Reissue For Planning	13.03.2023	GC	CT
P05	Issue for Information	13.02.2023	GC	CT
P04	Reissue for planning - amendments to roof terrace design	17.01.2023	GC	AR
P03	Issue for Planning	20.12.2022	CT	AR
P02	Issue for Comment	08.12.2022	CT	AR
P01	Issue for Information	16.11.2022	CT	AR
Rev	Description	Date	Dm By	CHK By

jmarchitects

Project
58 Mosley Street
Title
Proposed GA Plan - Level 08
Client
M&G Real Estate
Purpose :
For Information
Scale :
1 : 100 @ A1

64 Queen Street
Edinburgh
EH2 4NA
T : 0131 464 6100
edi@jmarchitects.net
www.jmarchitects.net

Project	Originator	Volume	Level	Type	Role	Class&Number	Status	Revision	JMA Project Number
7002-JMA	ZZ-08	DR-A	00	0002			S2	P06	7002