


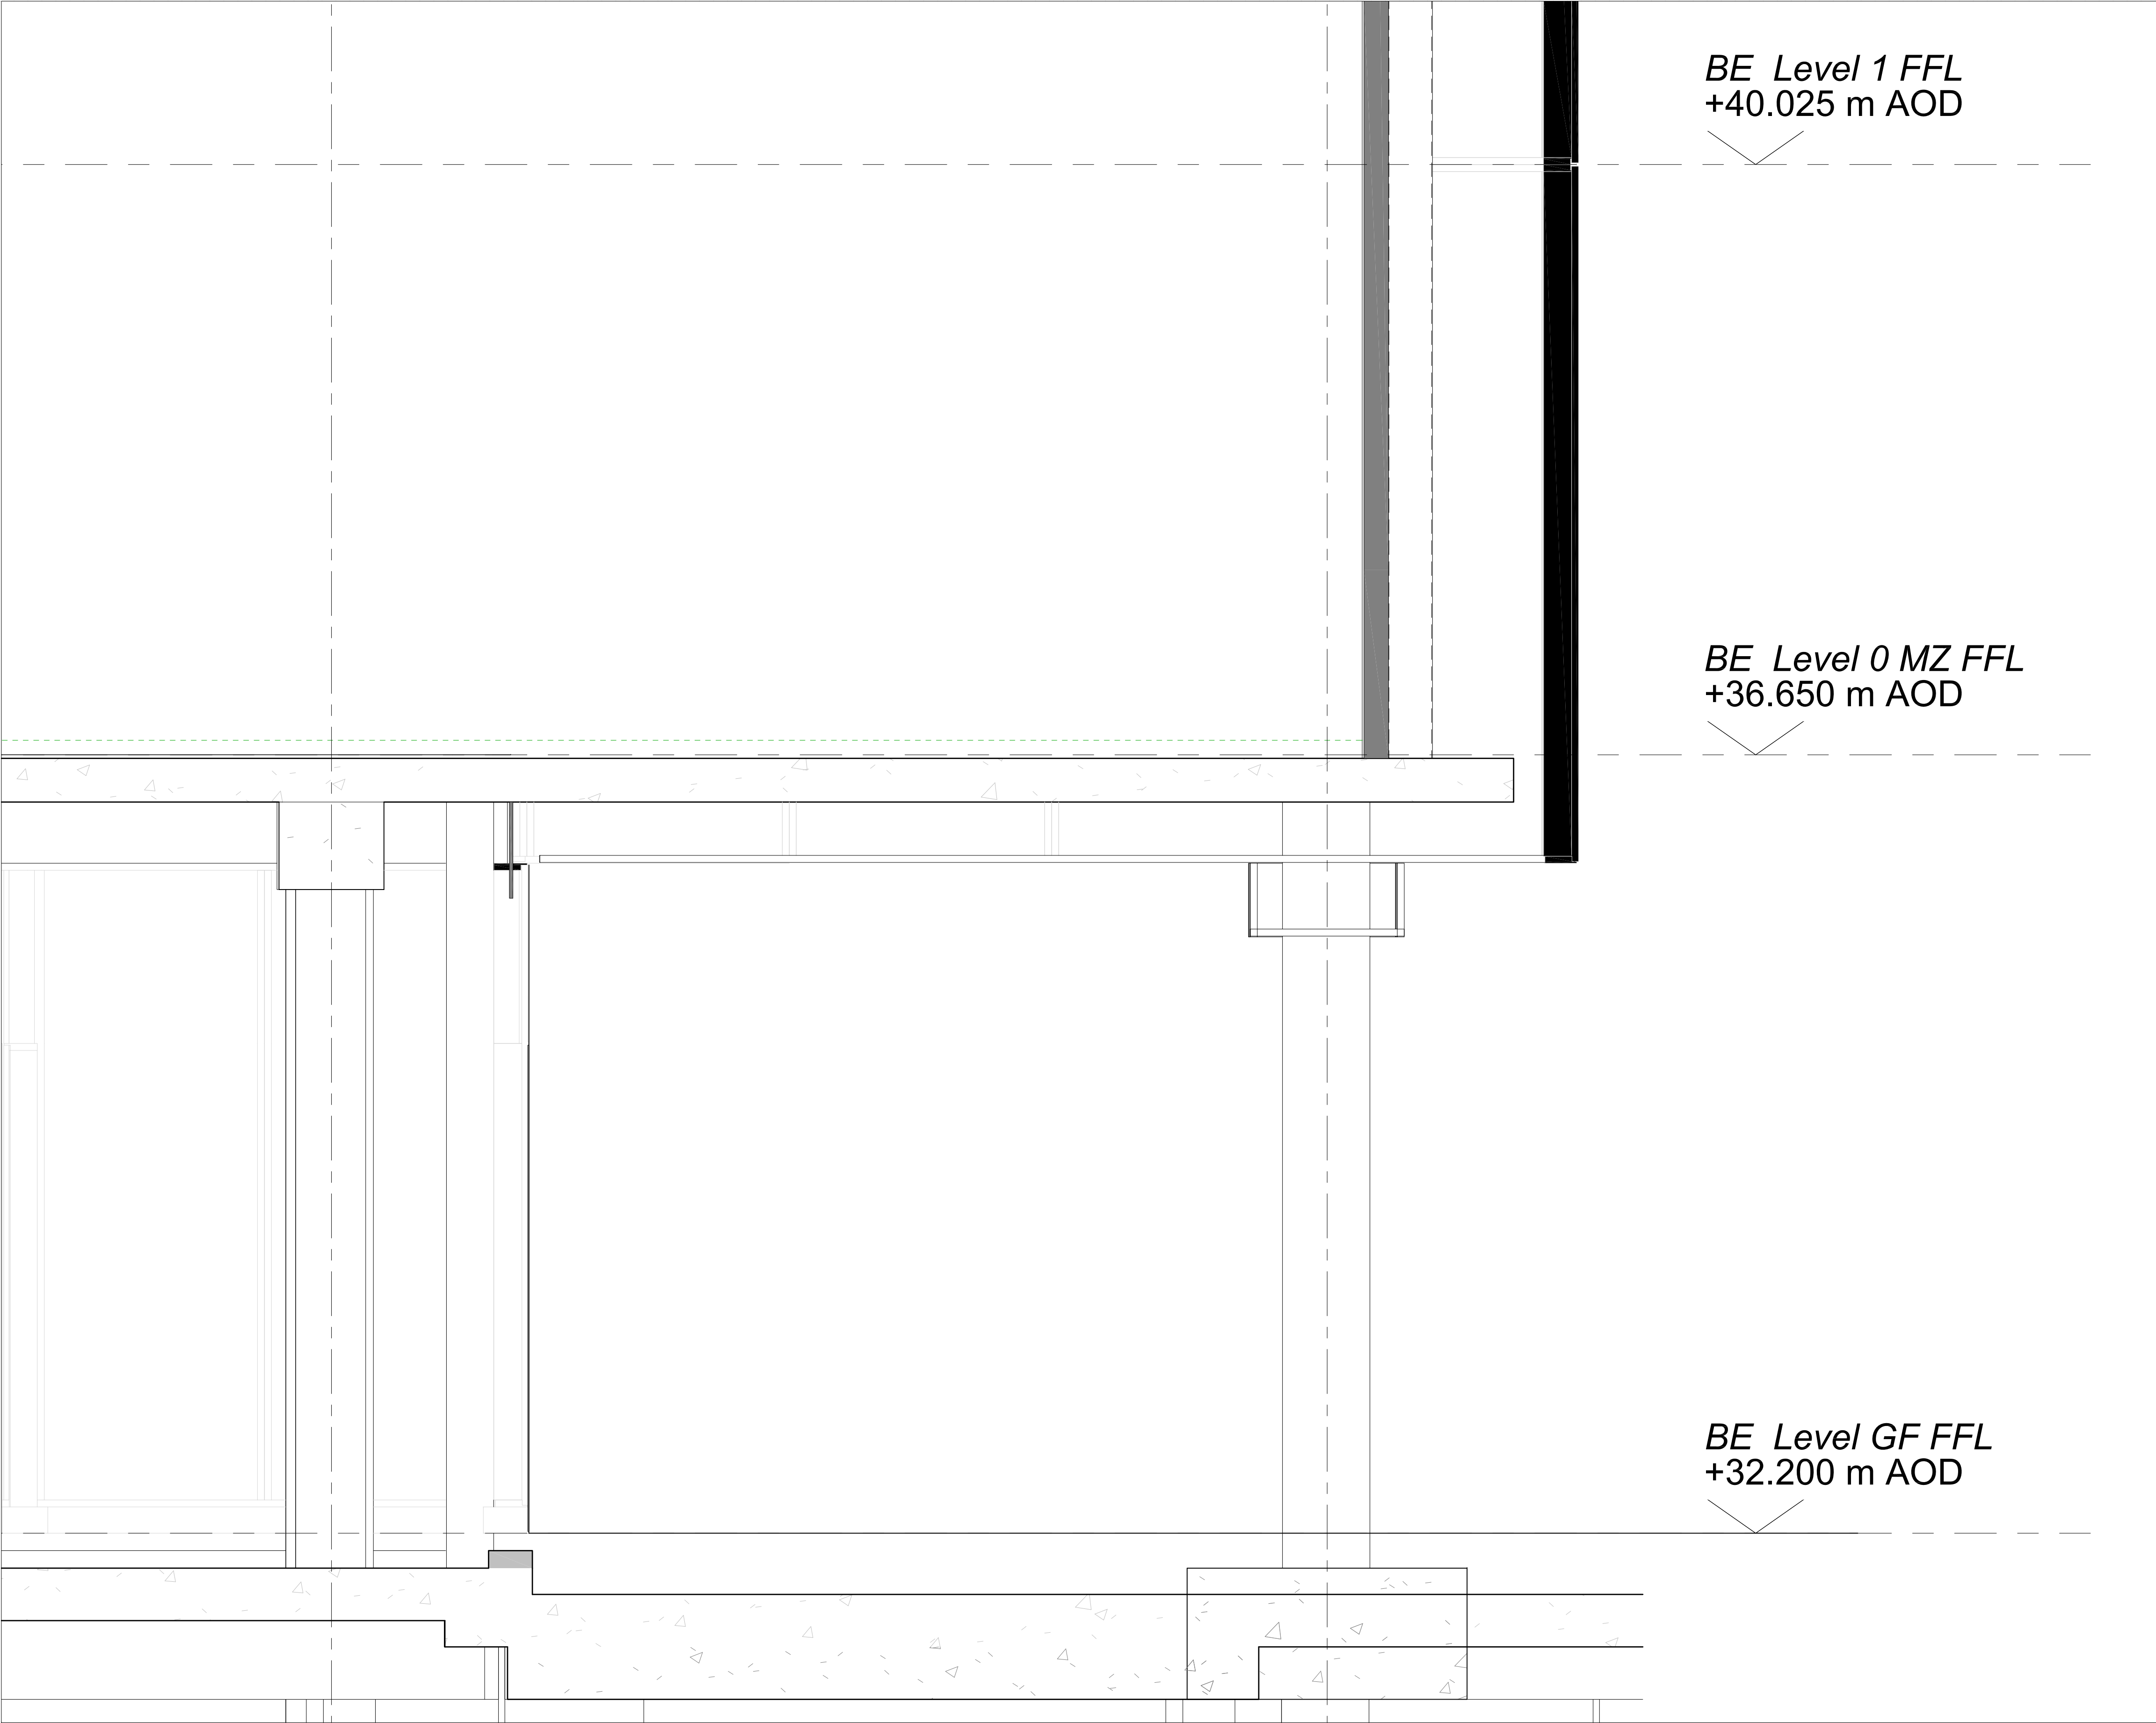


AA GA - Section AA
1:50

This drawing is copyright
Do not scale off dimensions.
All dimensions to be checked on site by contractor.
Contractor to report any dimensional discrepancies,
errors or omissions prior to commencing on site.

Drawn: 14/09/2020 12:18:59
Local Drawing File: BE-SHP-G200-SE-XX-003

NOTE:
DO NOT SCALE OFF DRAWING REFER TO INDICATED DIMENSIONS ONLY.
DRAWING TO BE READ IN CONJUNCTION WITH SHP SPECIFICATION.
INDICATIVE DETAILS TO ILLUSTRATE VISUAL INTENT ONLY. ALL TO CONTRACTORS DESIGN.
ALL DETAILS TO BE COORDINATED WITH ADJACENT TRADES AND SE AND M+E ENGINEER DETAILS.
THE CONTRACTOR IS RESPONSIBLE FOR MEETING THE SPECIFIED PERFORMANCE CRITERIA.

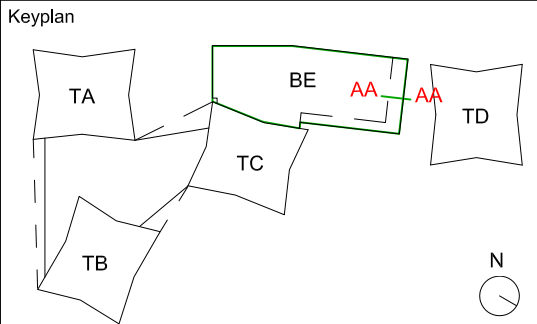

NORTH

Rev	Date	Description
P00	16.08.2022	Planning Issue

Project Title Owen Street - Renaker Ltd		
Drawing Title Building E GA Cross Section Salvis - Section AA		
Status Planning	Scale 1:50 @ A1	Date 16/08/2022
Drawing No 7359-BE-SHP-G200-SE-XX-100		Revision P00

SimpsonHaugh
AND PARTNERS

MANCHESTER
Riverside, 4 Commercial St
Manchester M15 4RQ
+44 (0)161 535 5345
www.simpsonhaugh.com

LONDON
5-8 Roberts Place
London EC1R 0BB
+44 (0)20 7543 4000
mail@simpsonhaugh.com