


LEVEL 02

+4050mm

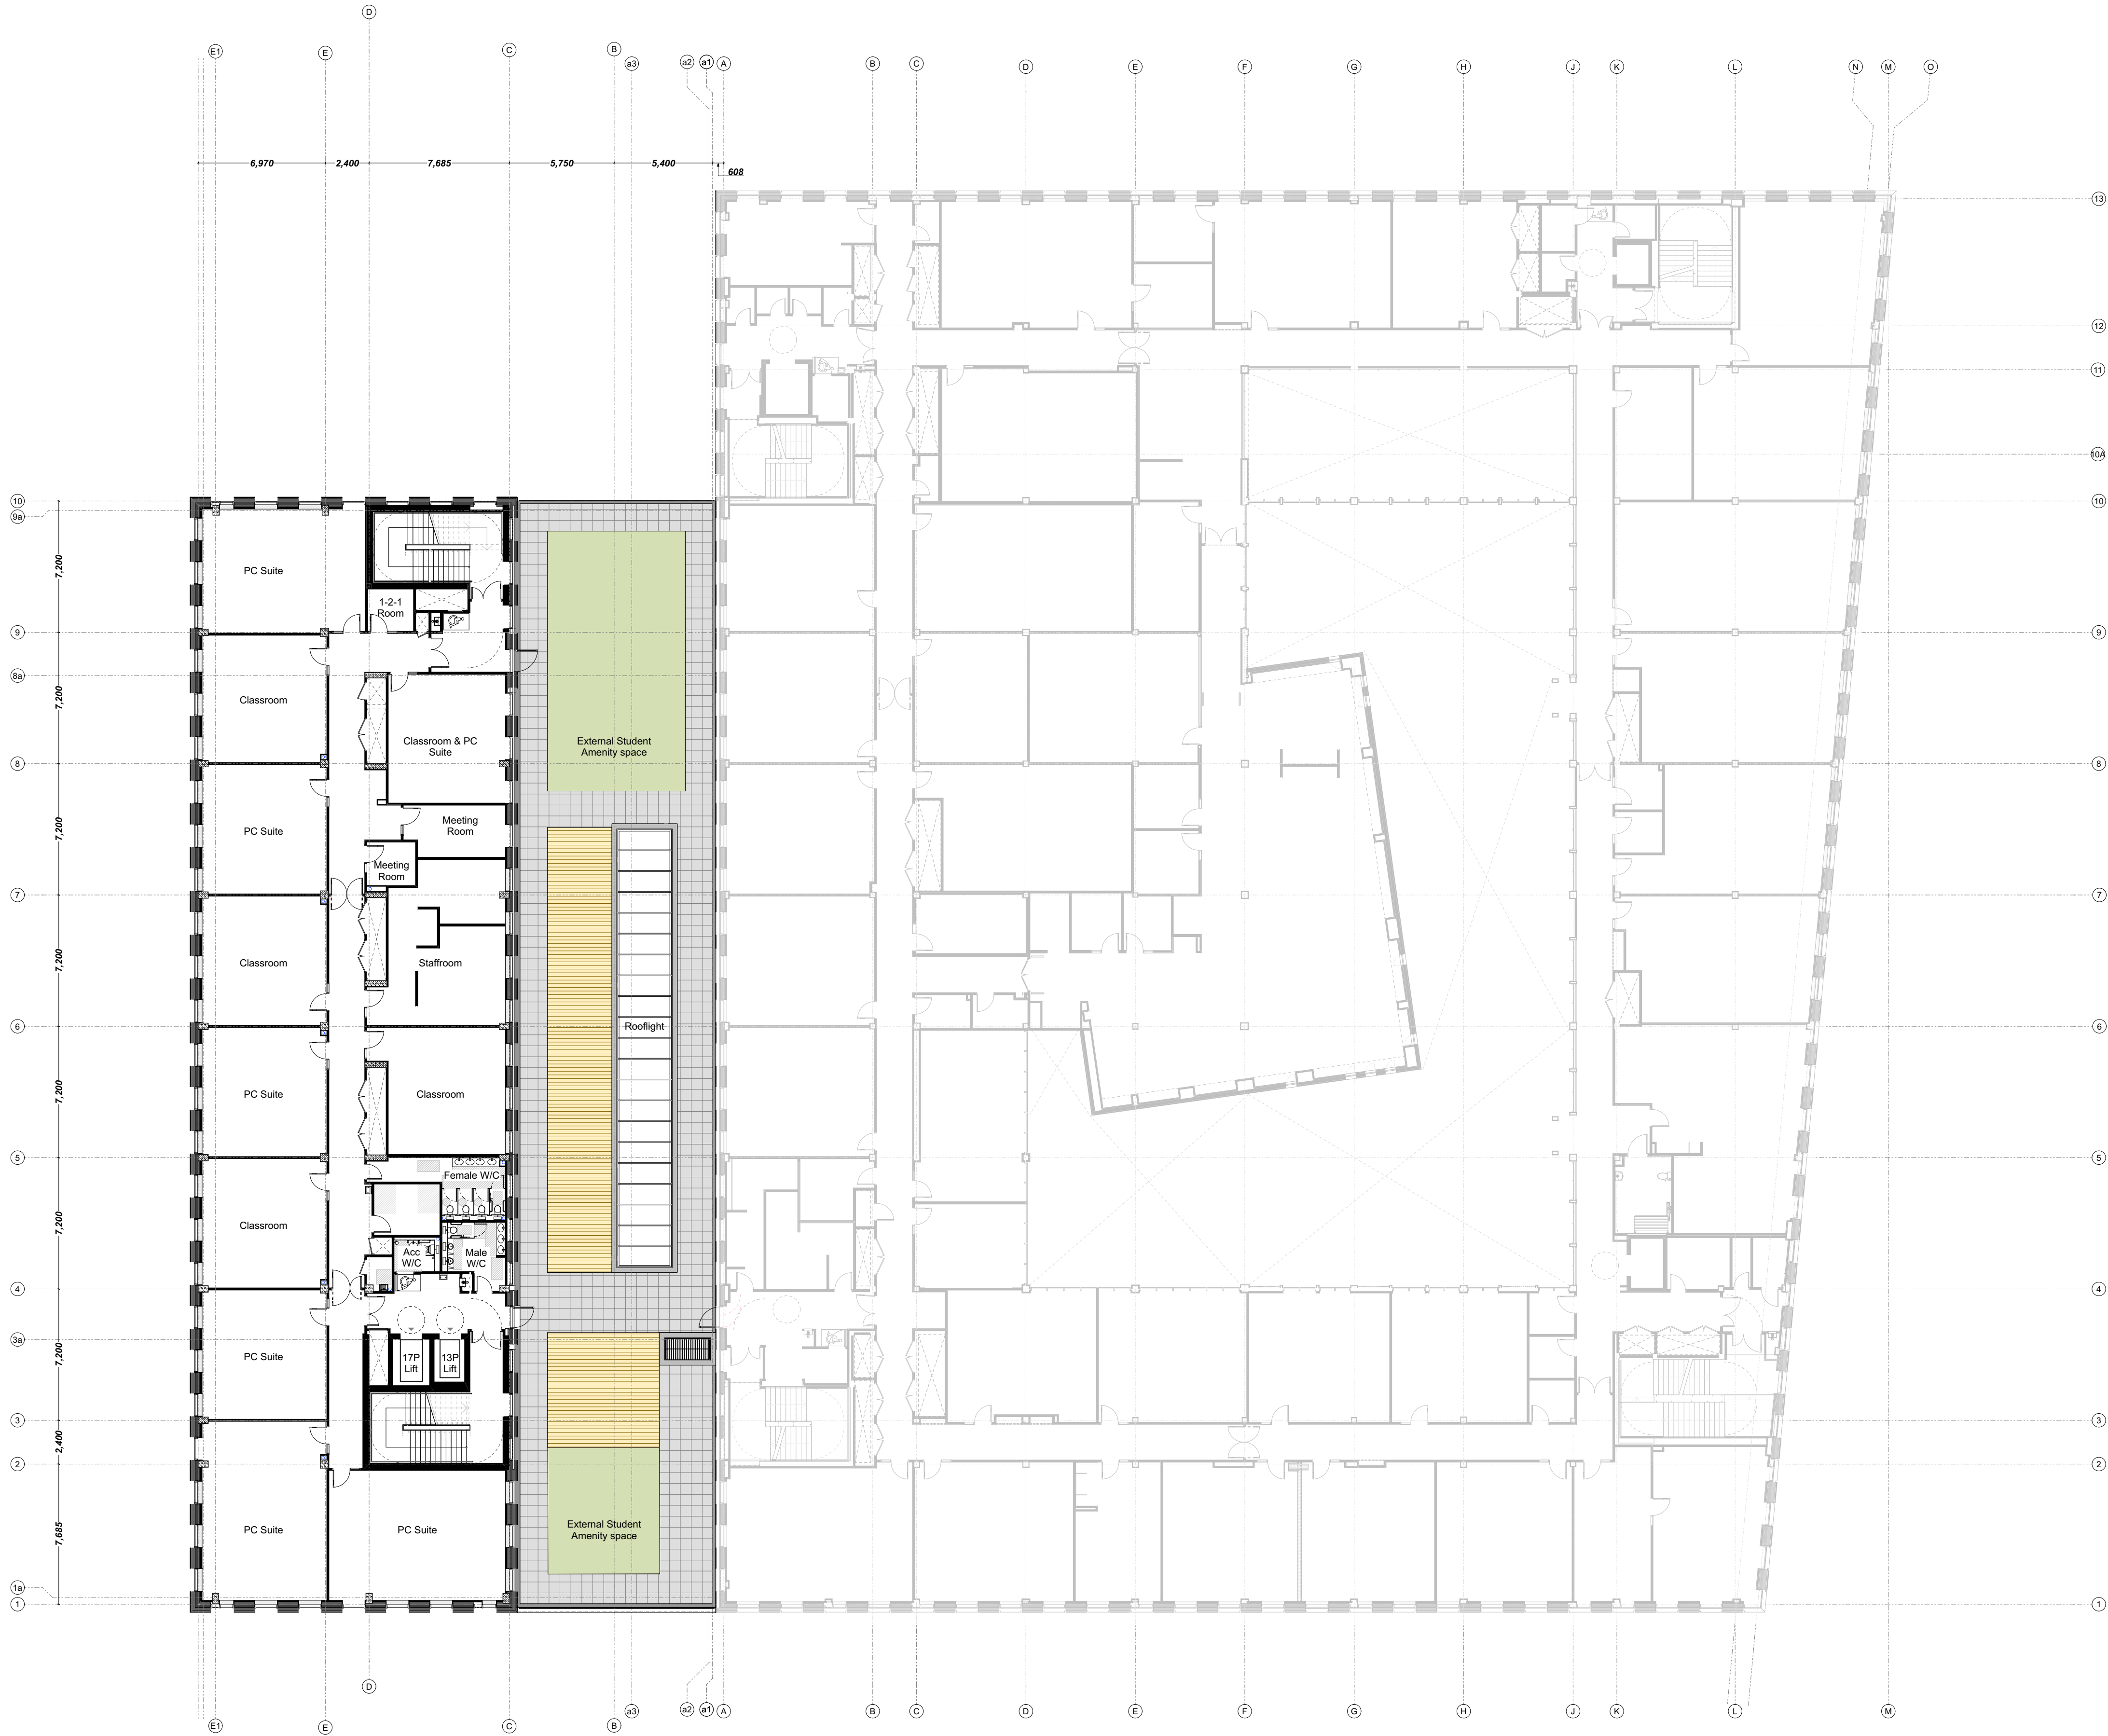

← Proposed Phase 2 >> Phase 1 →

Notes

P03	Planning issue	RM	RM	09.03.23
P01	Draft issue for Planning	TP	RM	31.01.23
rev	description	drawn	checked	date

BOND BRYAN

The Church Studio Springvale Road Sheffield S10 1LP

t 0114 266 2040

e TMC-City@bondbryan.co.uk

w www.bondbryan.co.uk

simpsonhaugh

Riverside 4 Commercial Street Manchester M15 4RQ

t 0161 835 2345

e mail@simpsonhaugh.com

w www.simpsonhaugh.com

City Centre Phase 2

City Centre Site

-

The Manchester College

The Manchester College MANCHESTER

SECOND FLOOR CAMPUS GA PLAN

project	originator	volume	level	type	role	number
CCPH2	BBA	ZZ	02	DR	A	2051
Originator project ref	21187	Purpose of Issue:	DESIGN	status :	S4	
scale(s)	1:200	SUITABLE FOR STAGE APPROVAL	revision :	P03	PRELIMINARY	
original paper size	A1					