


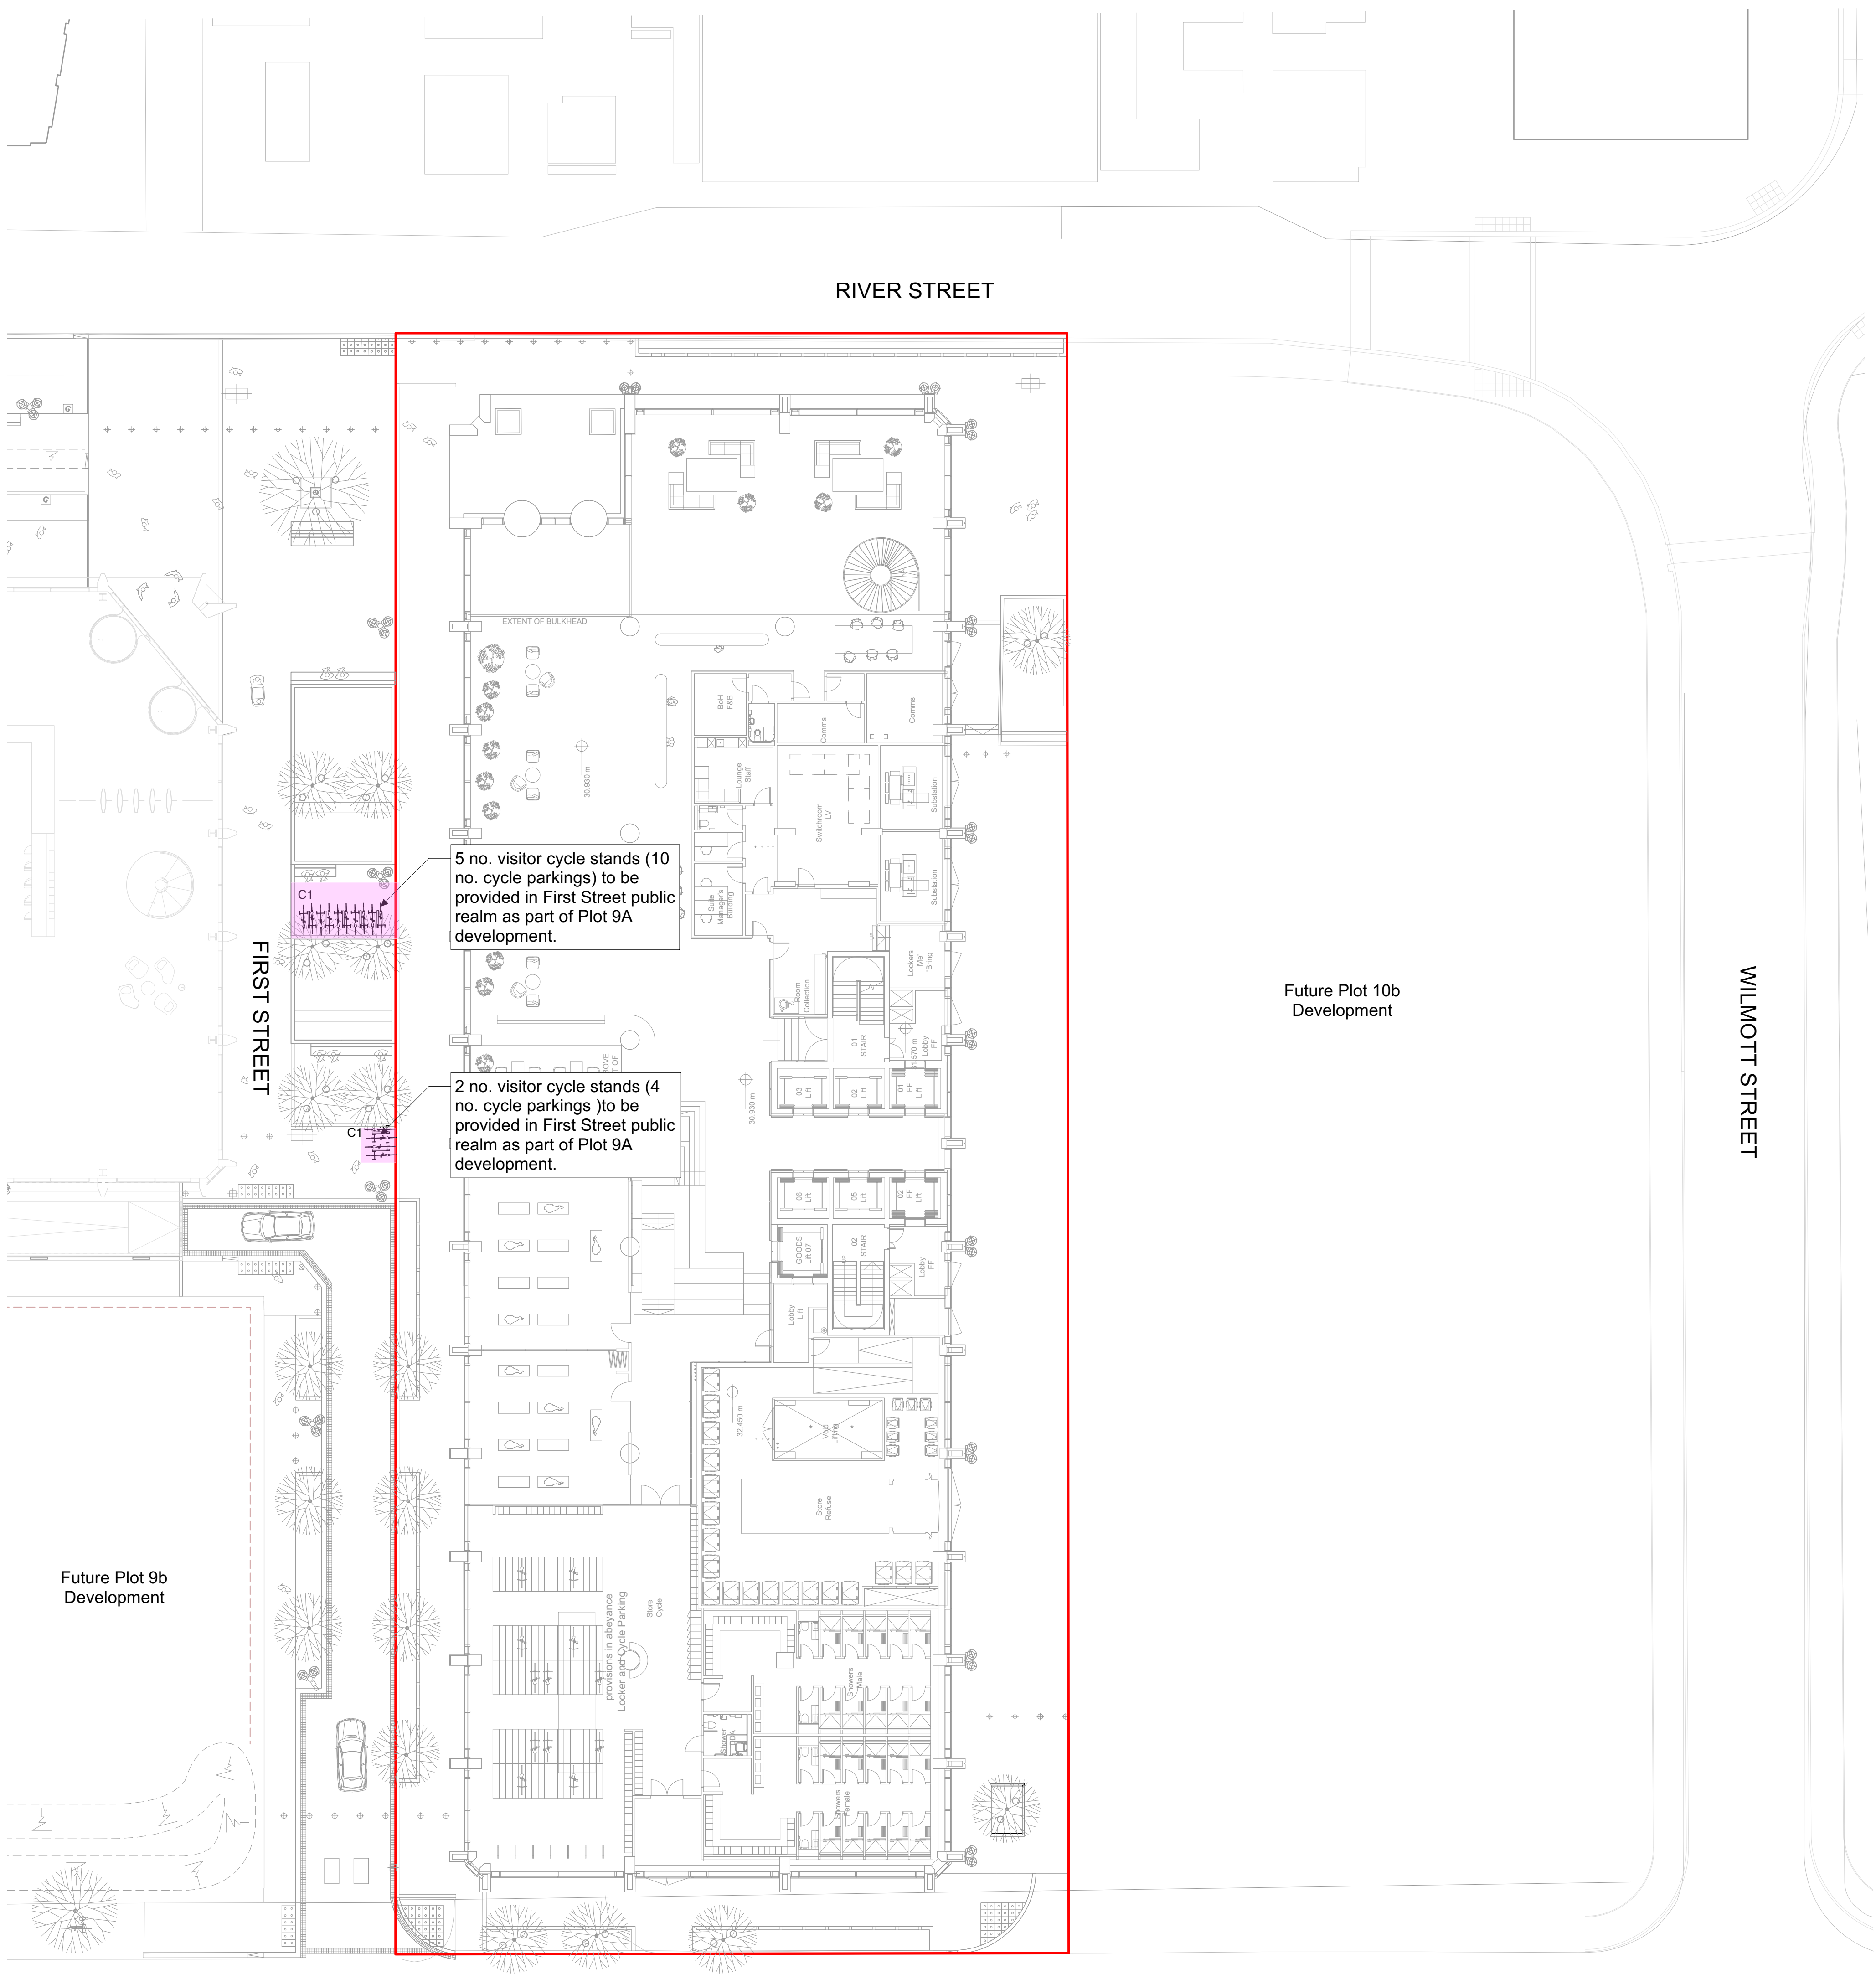

APPLICATION BOUNDARY

PROPOSED CYCLE STANDS

For visitor cycle parking. To be installed on First Street as part of Plot 9A development.

FURNITURE

Client

Ask

Project

First Street Plot 10a

Drg Title

Cycle Parking Provision

Created on

12-04-23

Created by

YH

Approved by

RM

Scale

1:200

Size

A1

Workstage

For comment

Drg No.

PL1471.2-PLA-GF-00-DR-L-011

Suitability

S3

Revision

P01

S3-P01

12-04-23

First Issue

YH

RM

Revision

Date

Description

Drawn

Apprvd.

Planit I.E. Limited

E: info@planit-ie.com

W: planit-ie.com

MANCHESTER

2 Back Grafton St., Altrincham, WA14 1DY

T: 0161 928 9281

LEEDS

No.1 Aire Street, Leeds Station, Leeds, LS1 4PR

T: 0113 824 6413

LIVERPOOL

Tempest 5.3, 12 Tithebarn Street, Liverpool, L2 2DT

T: 0151 363 1230

LONDON

Unit 6 Waterside, 44-48 Wharf Road, London, N1 7UX

T: 0207 253 5678

STANDISH

Standish Gatehouse, Stonehouse, Gloucestershire, GL10 3BZ

T: 0145 360 7080

THIS DRAWING IS COPYRIGHT PROTECTED AND MAY NOT BE REPRODUCED IN WHOLE OR PART WITHOUT WRITTEN AUTHORITY FROM THE OWNER.

NOTES:

1. Do not scale from this drawing.

2. Always work to noted dimensions.

3. All dimensions are in millimetres unless otherwise stated.

4. All setting out, levels and dimensions to be agreed on site.

5. The dimensions of all materials must be checked on site before being laid out.

6. This drawing must be read with the relevant specification clauses and detail drawings.

7. Order of construction and setting out to be agreed on site.

© Planit I.E. Limited