



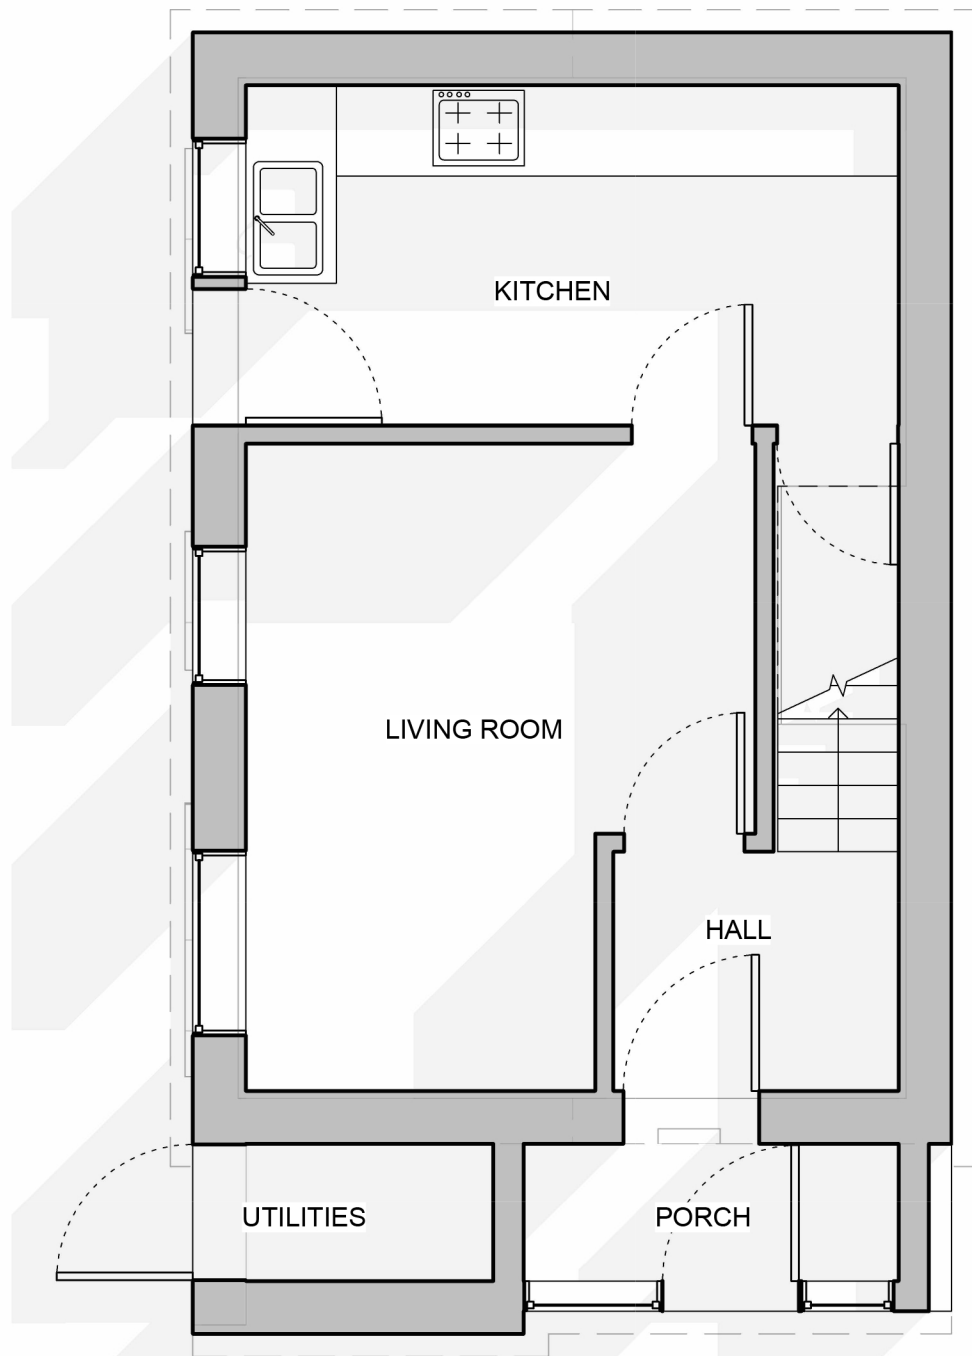


EXISTING GROUND FLOOR @1:50

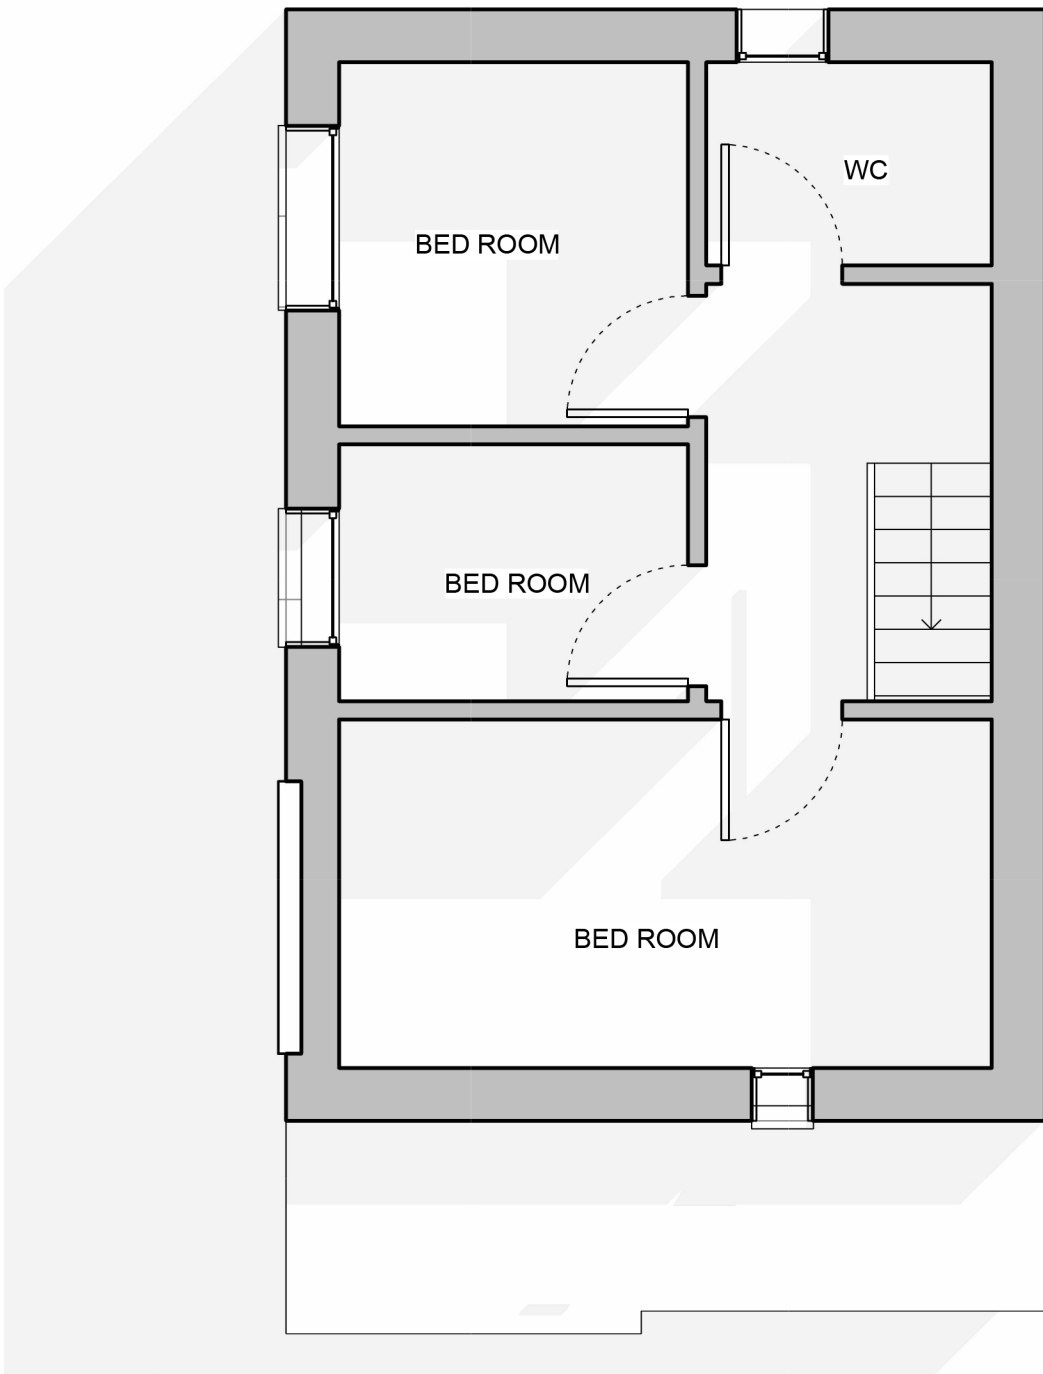


EXISTING FIRST FLOOR @1:50




EXISTING FRONT ELEVATION @1:50

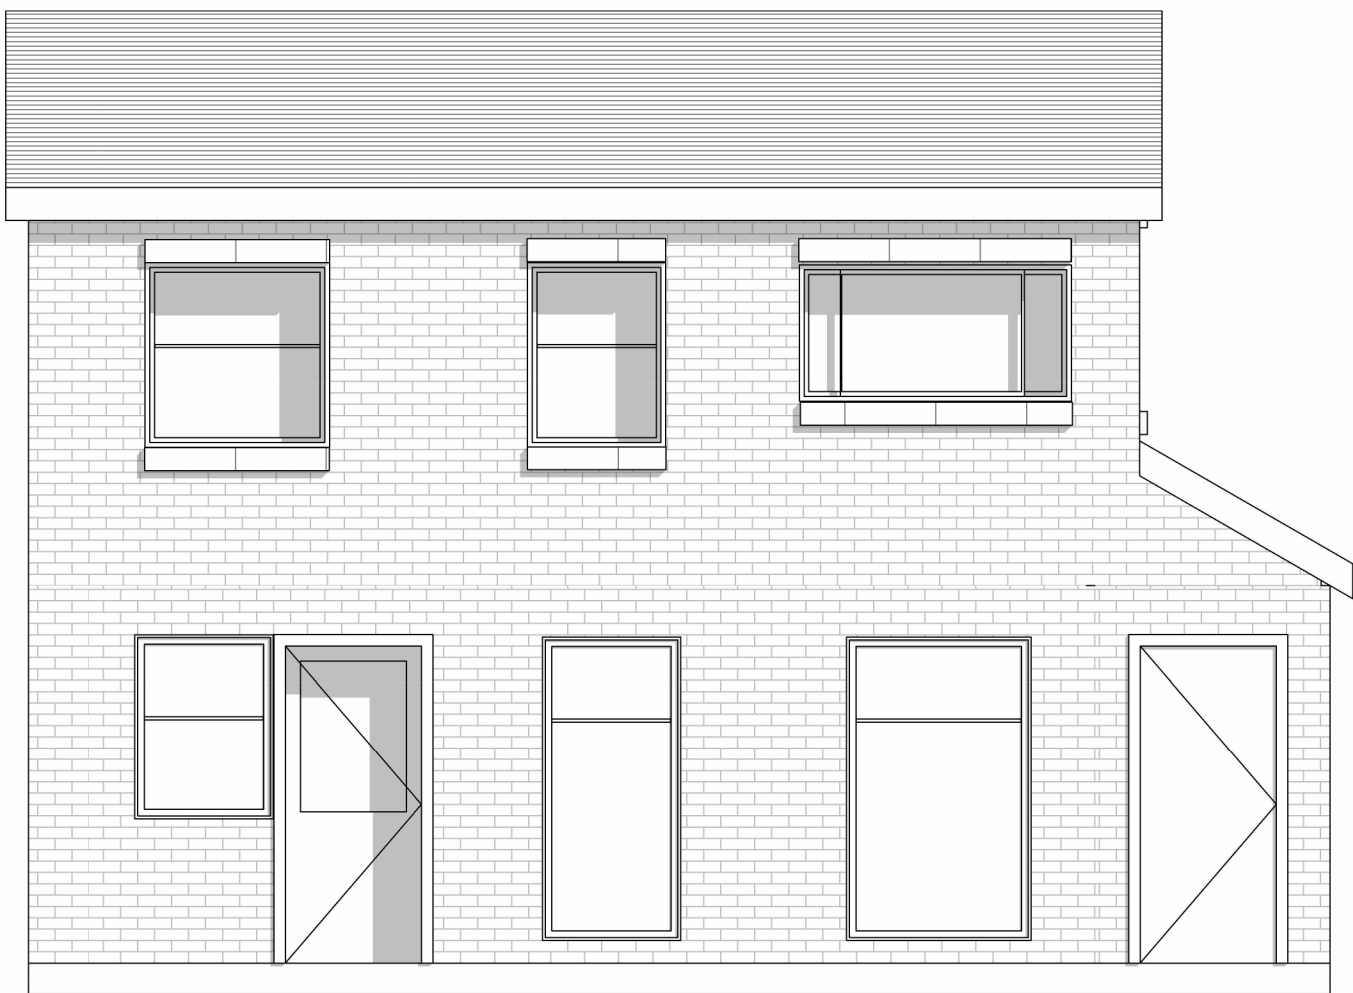


EXISTING LEFT ELEVATION @1:50

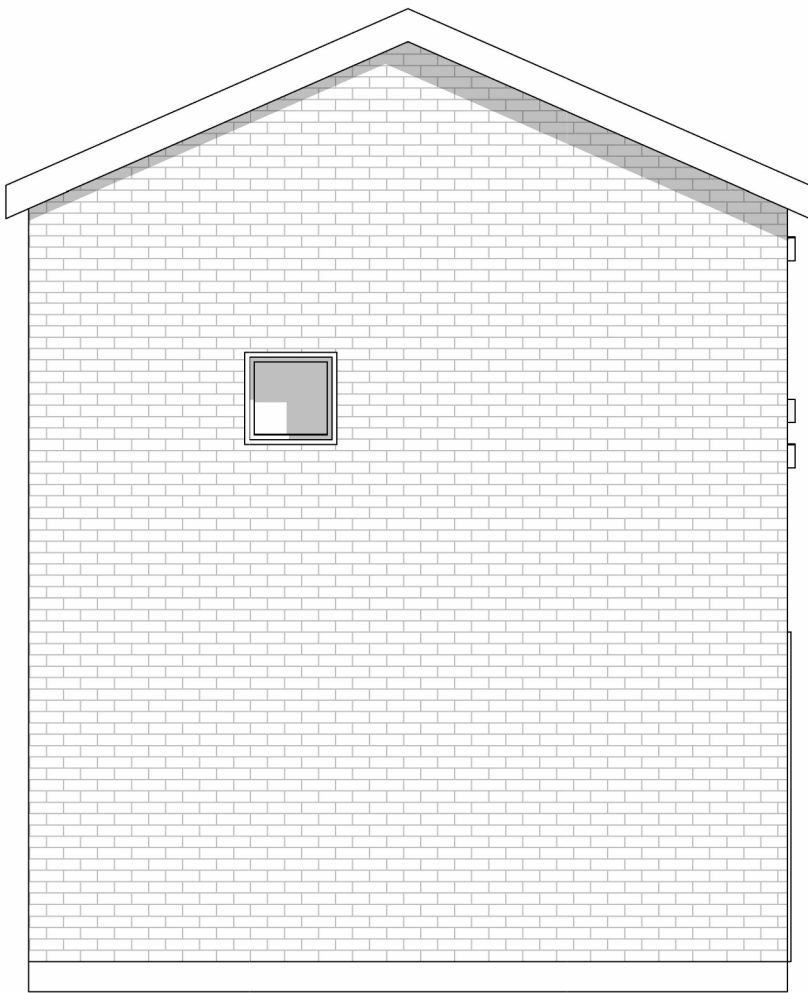


EXISTING REAR ELEVATION @1:50

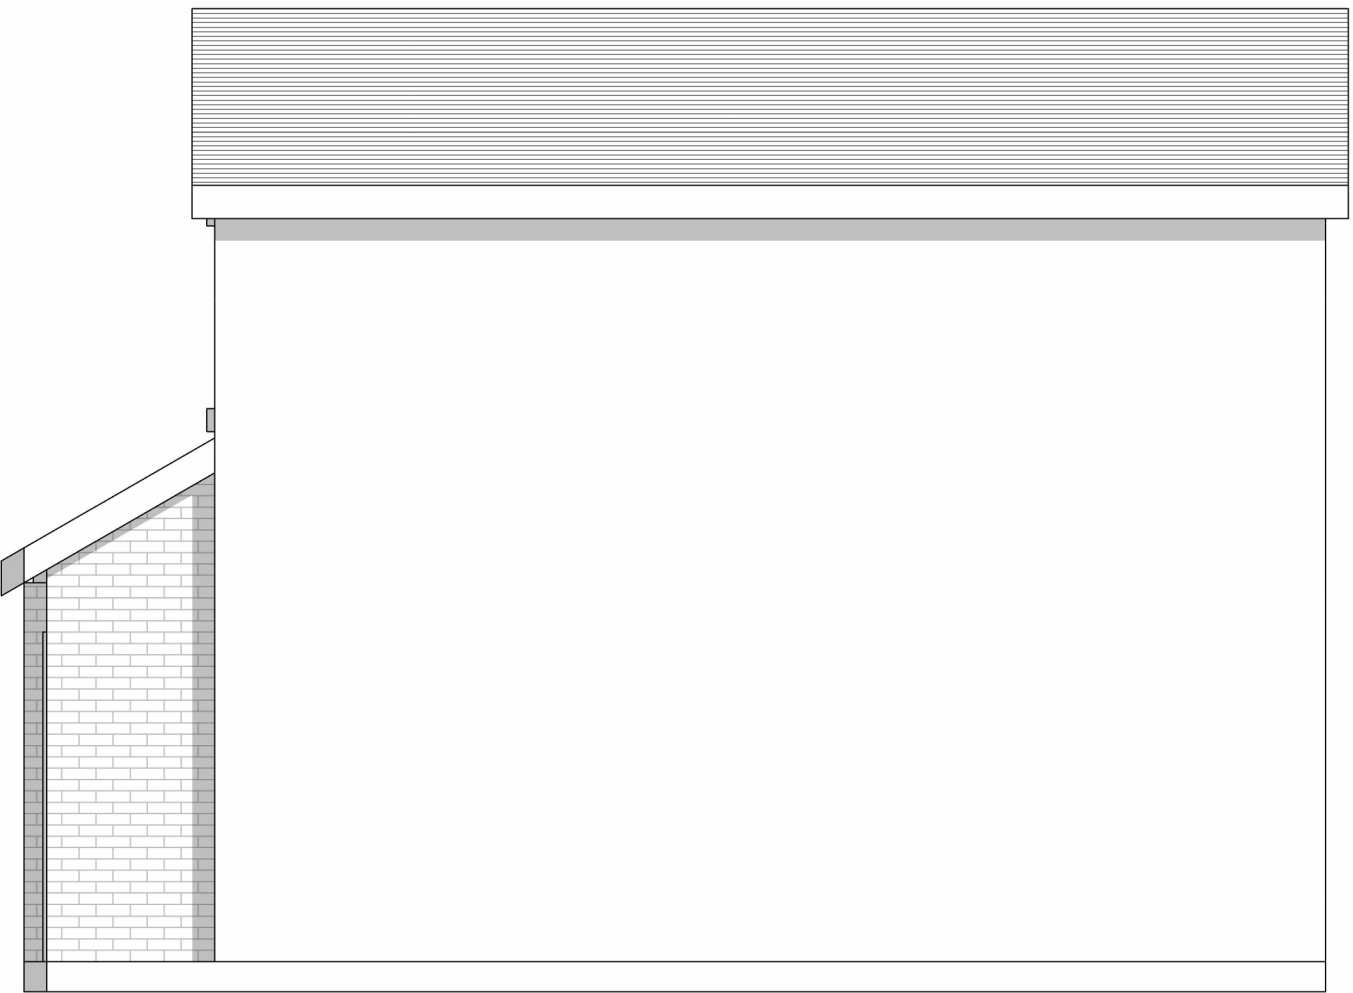

EXISTING RIGHT ELEVATION @1:50

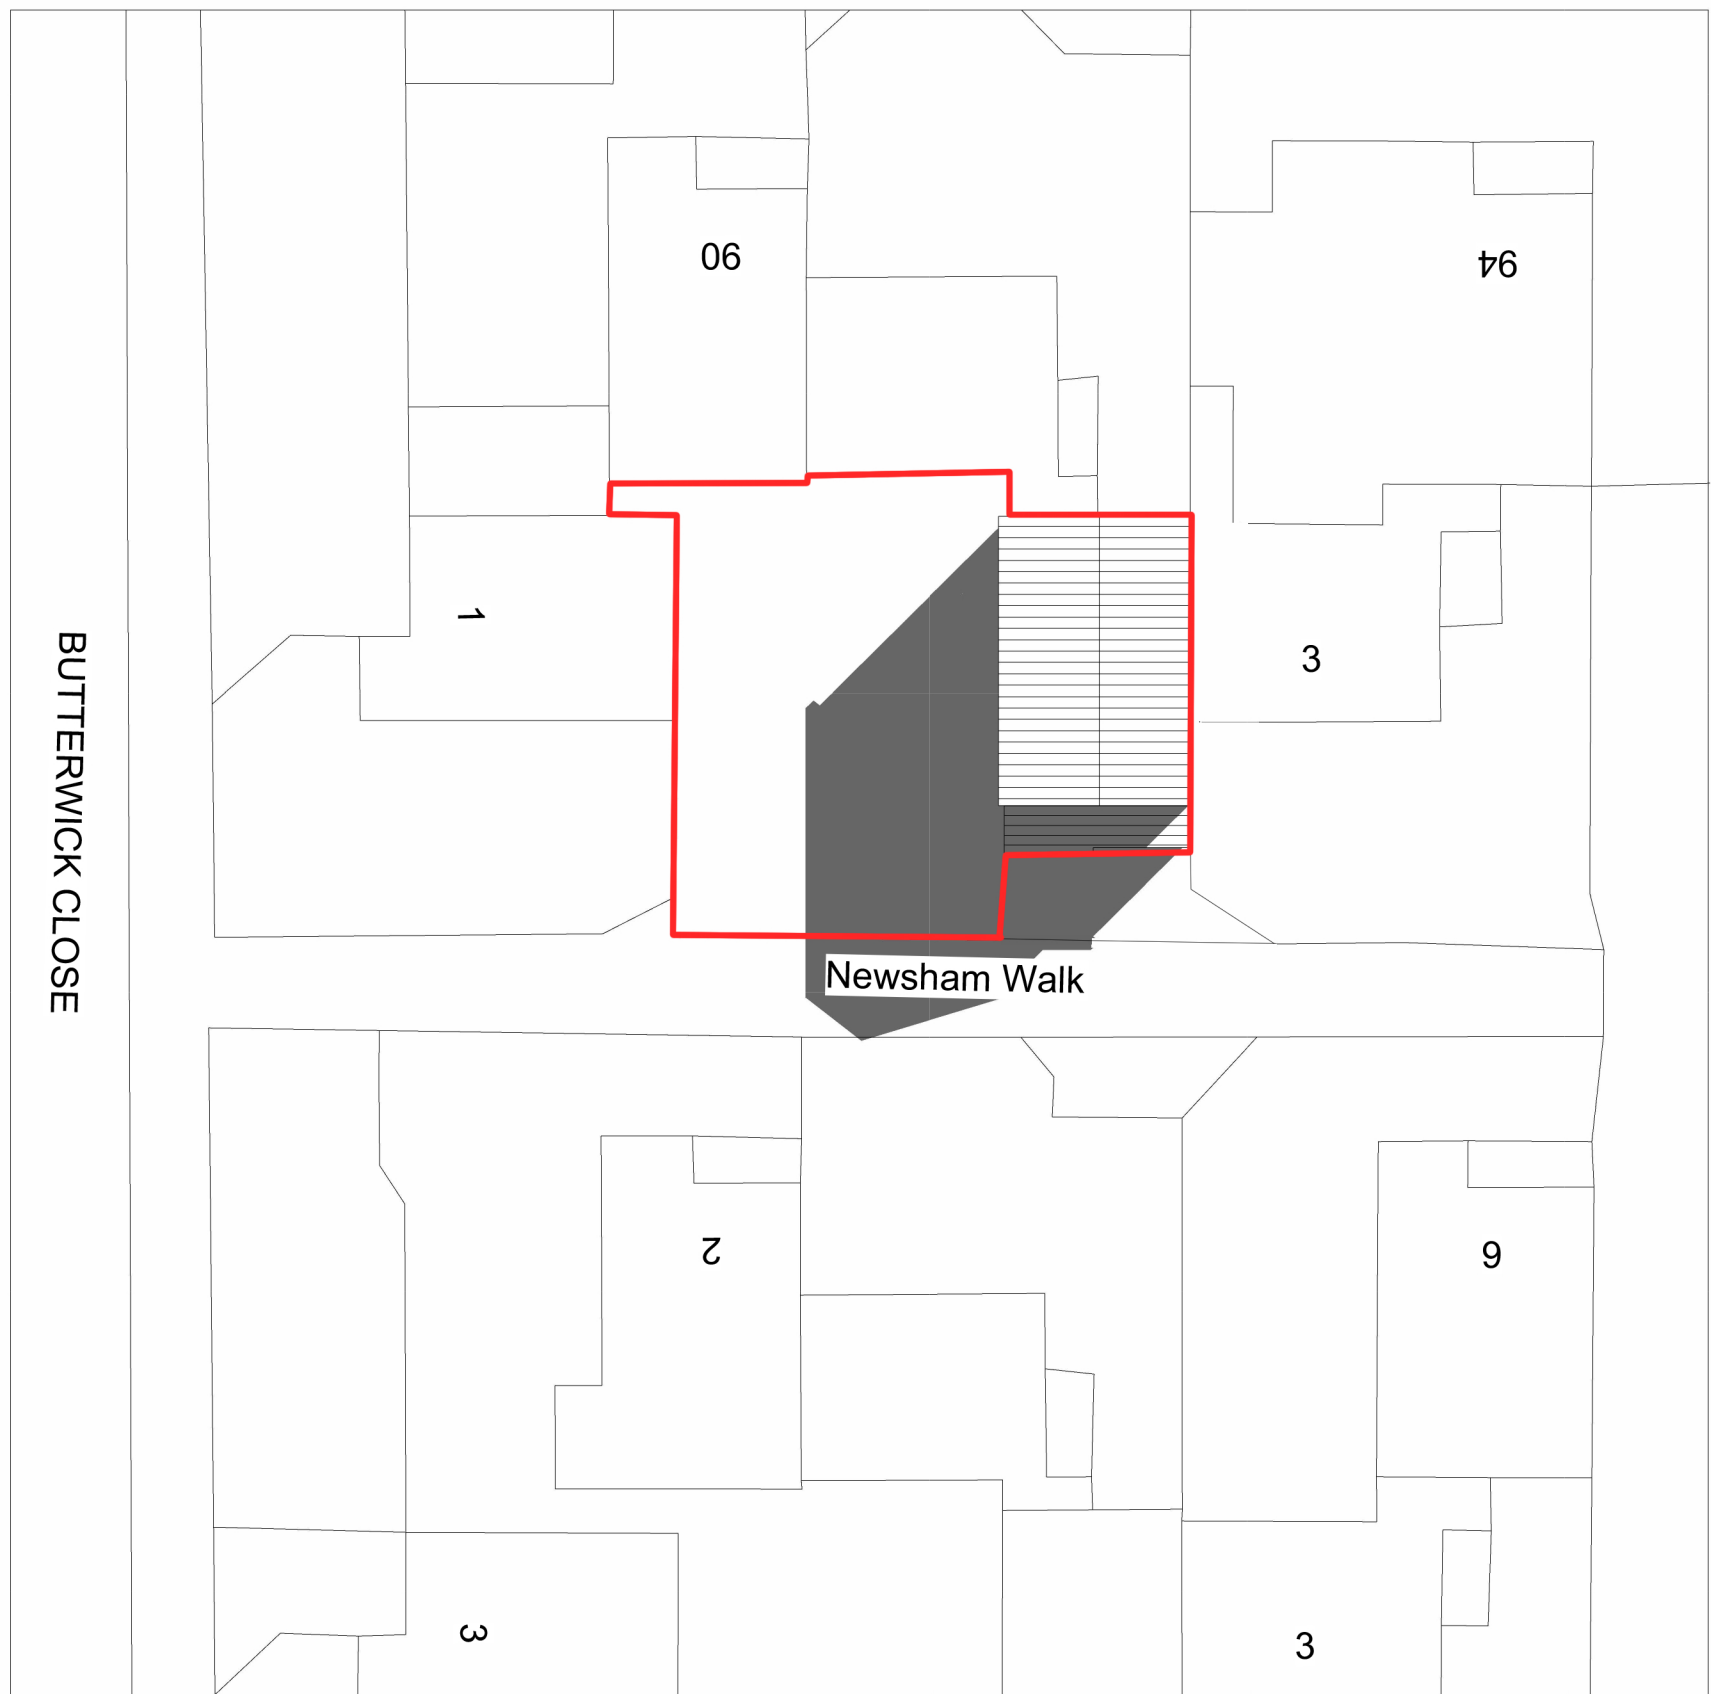

EXISTING SITE PLAN @1:200

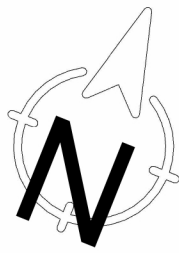

Rev	Description	Date