
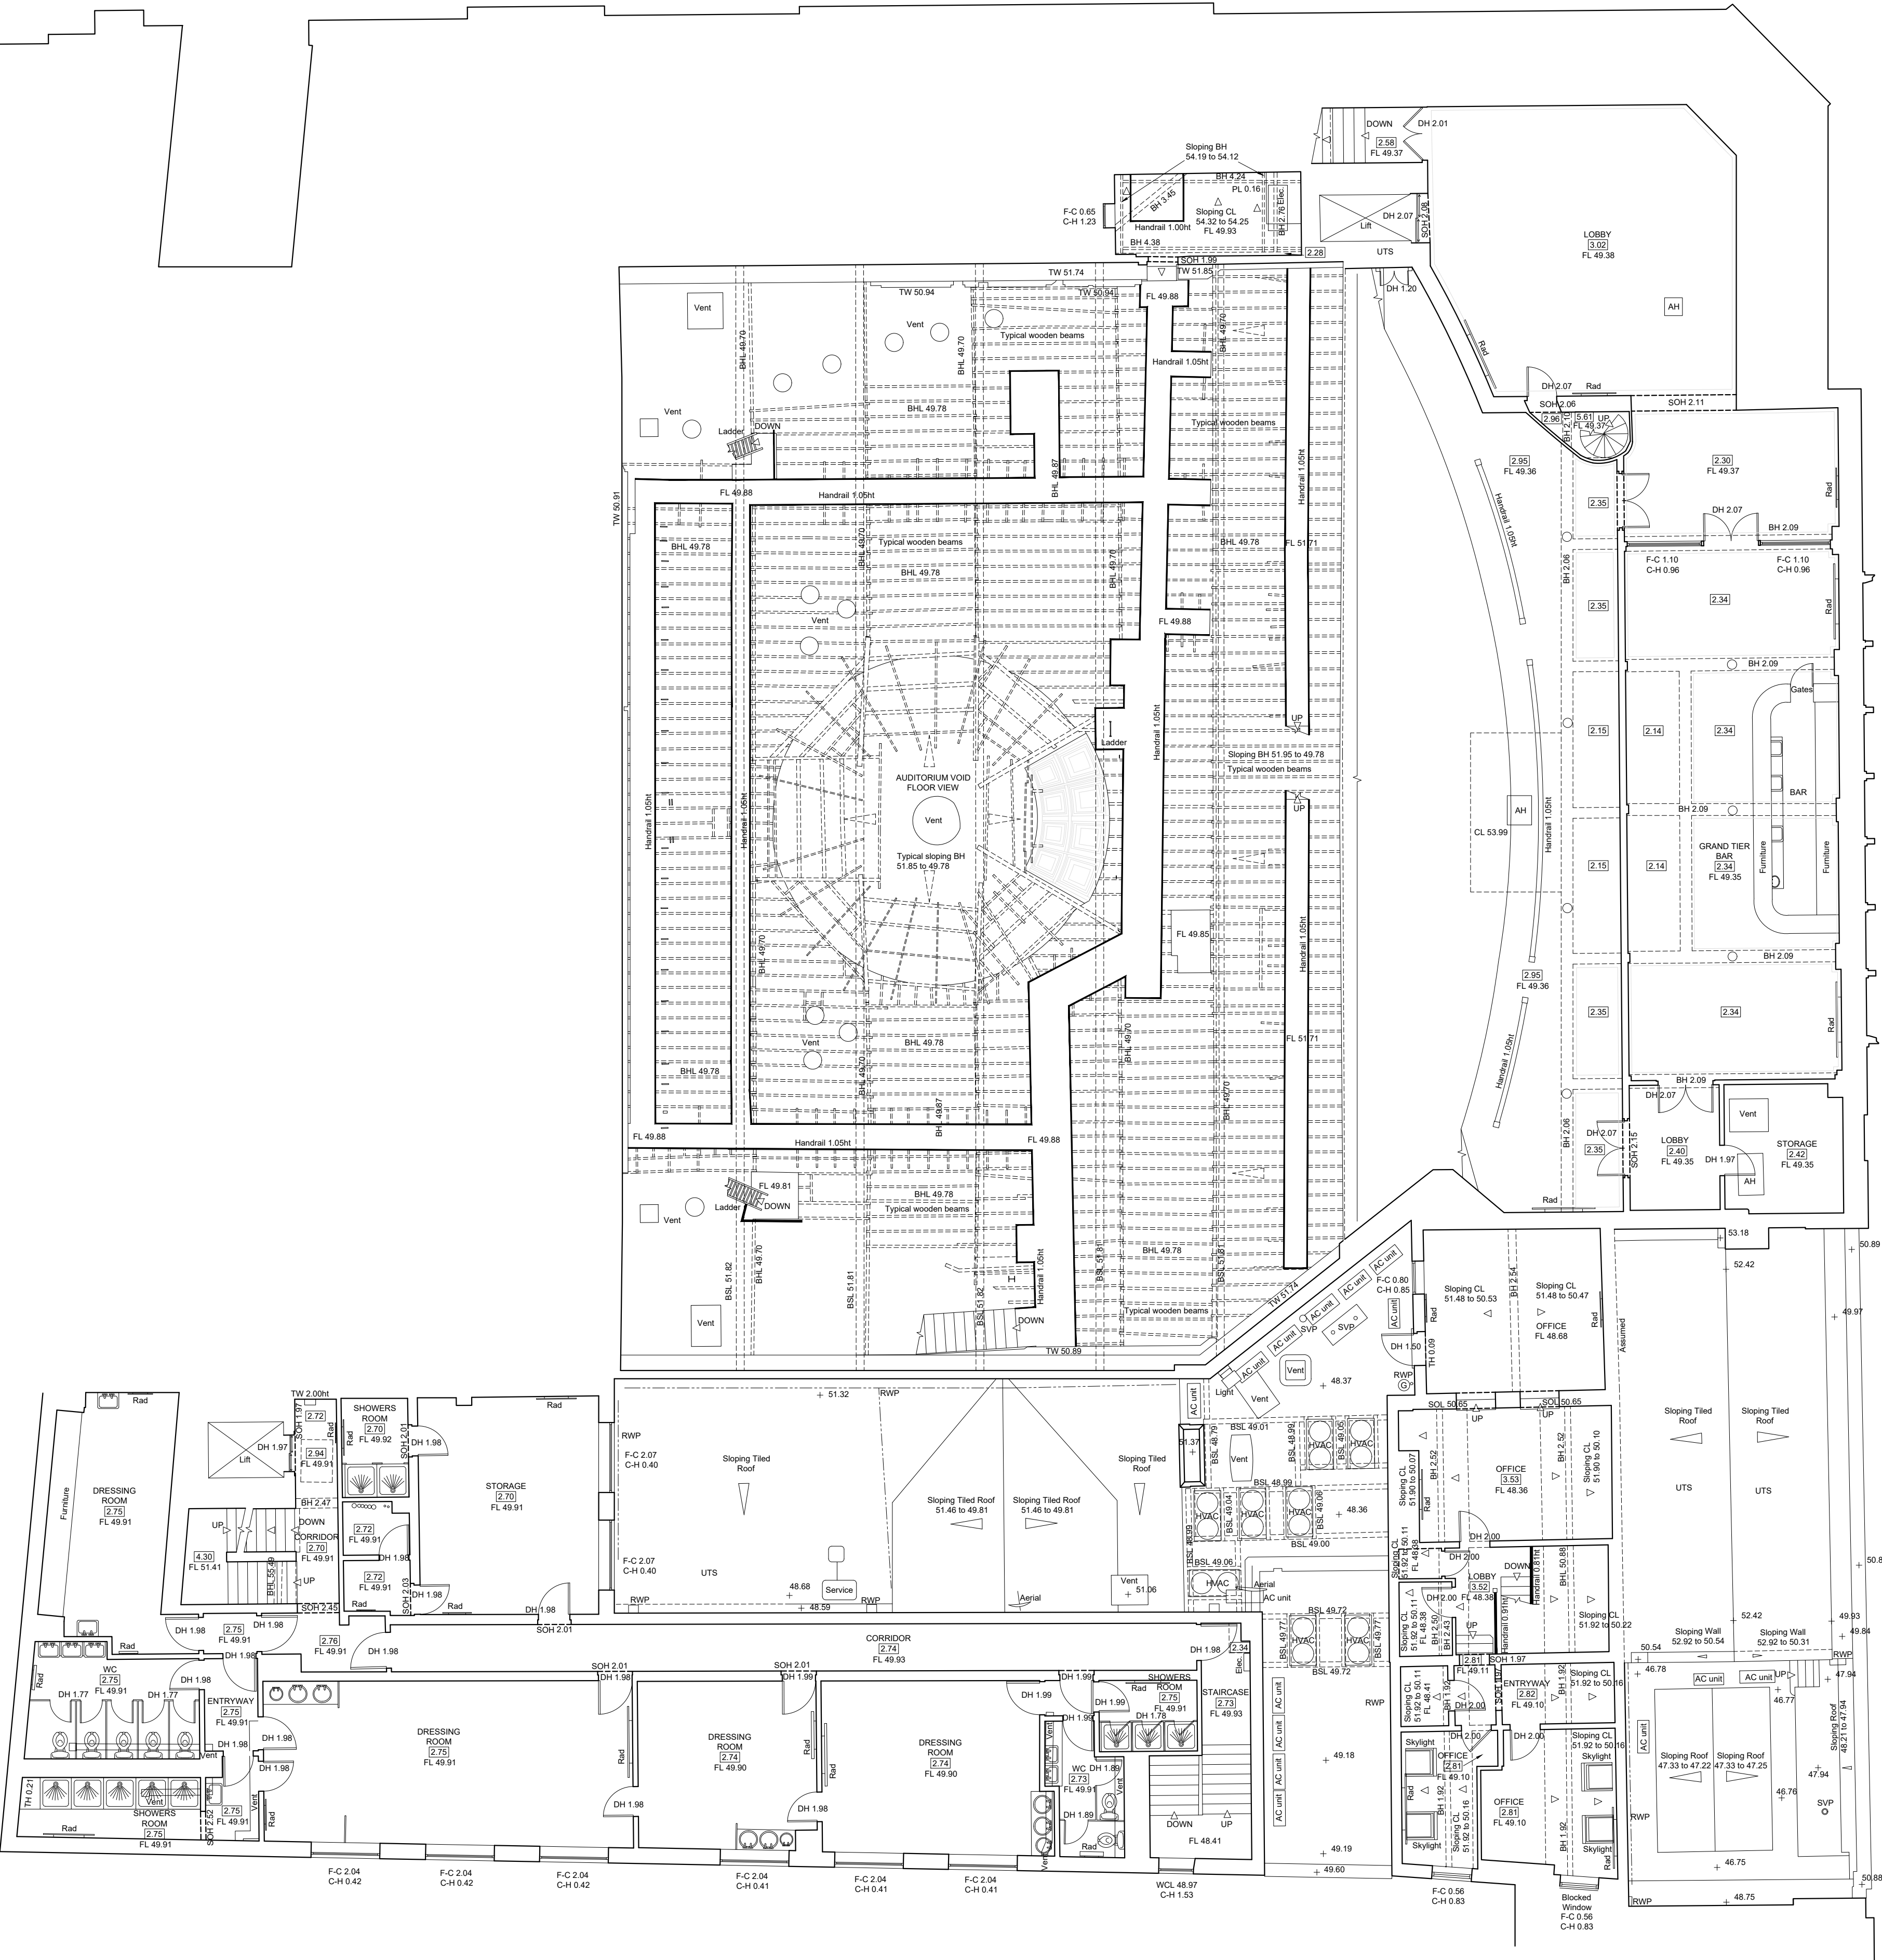


Fit Mark
485
N 225

Fit Mark
485
N 225

Indicative

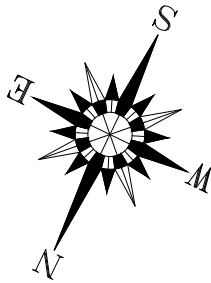


Fit Mark
485
N 225

Fit Mark
485
N 225


ABBREVIATIONS		LEGEND		(WHERE APPLICABLE)
BOLLARD	B	PARAPET HEIGHT	PTH	
BRICKWORK	BKWK	PARAPET LEVEL	PTL	
COVER LEVEL	CL	RIDGE LEVEL	RID	
EAVES LEVEL	EAV	ROOF LEVEL	RL	
GULLY	G	RAIN WATER PIPE	RWP	
INVERT LEVEL	IC	SOFFIT LEVEL/HEIGHT	SLS/SH	
LOW LEVEL WALL	LLW	SOIL / VENT PIPE	SVP	
MANHOLE	MH	UNABLE TO LIFT	UTL	
		UNABLE TO SURVEY	UTS	
BUILDING				
ARCH SPRINGER HEIGHT	ASH	ARCH SPRINGER LEVEL	ASL	
ARCH HEAD HEIGHT	AHH	ARCH HEAD LEVEL	AHL	
ACCESS HATCH	AH	HOSE REEL	HR	
ACCESS PANEL	AP	RADIATOR	Rad	
COLUMN	Col	SKYLIGHT	SL	
CUPBOARD	CBD	SERVICE RISER	SVR	
ELECTRICAL BOX	EB	VENTILATION	VT	
FIRE ALARM	FA	WASH BASIN	WB	
FIRE HYDRANT	FH	DRYWET RISER	DRWR	
HIGH LEVEL WINDOW	HLW	WATER TANK	WT	
SOFFIT HEIGHT	SOH	SOFFIT LEVEL	SOL	
TOP OF WALL (HEIGHT)	TOH	TOP OF WALL (LEVEL)	TWL	
LOW LEVEL WALL (HEIGHT)	LLW	LOW LEVEL WALL (LEVEL)	LLWL	
FLOORS				
FLOOR LEVEL (Visible)	FL	PLINTH (HEIGHT)	PL	
FLOOR LEVEL (Structural)	SFL	PLINTH (LEVEL)	PL	
FLOOR LEVEL (False/Raised)	RFL	RAMP / STAIRS DIRECTION	→ / ↘	
BEAMS AND CEILINGS				
FLOOR TO BEAM SOFFIT HEIGHT	BH	BEAM SOFFIT LEVEL	BSL	
BEAM HEAD HEIGHT	BHH	BEAM HEAD LEVEL	BHL	
FLOOR TO CEILING HEIGHT	2.00	CEILING LEVEL	CL	
STRUCTURAL CEILING HEIGHT	SC	STRUCTURAL CEILING LEVEL	SCL	
ARCH CEILING SPRINGER HEIGHT	CSH	ARCH CEILING SPRINGER LEVEL	CSL	
ARCH CEILING HEAD HEIGHT	CHH	ARCH CEILING HEAD LEVEL	CHL	
FALSE CEILING	FC	STRUCTURAL CEILING	SC	
DOORS				
THRESHOLD HEIGHT	TH	THRESHOLD LEVEL	THL	
DOOR HEAD HEIGHT	DH	DOOR HEAD LEVEL	DHL	
ARCH DOOR SPRINGER HEIGHT	DSH	ARCH DOOR SPRINGER LEVEL	DSL	
WINDOWS				
FLOOR TO CILL HEIGHT	F-C	WINDOW CILL LEVEL	WCL	
CILL - HEAD HEIGHT	C-H	WINDOW HEAD LEVEL	WHL	
CILL - ARCH SPRINGER HEIGHT	C-ASH	CILL - ARCH HEAD HEIGHT	C-AHL	

REV.	NOTES	DWN	DATE
A	---	---	---

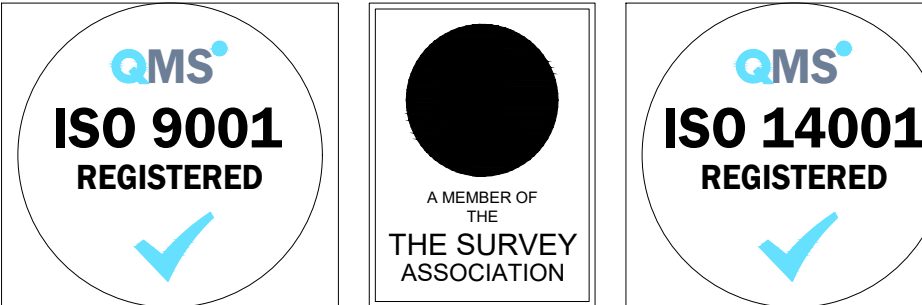

Notes:
Grid relates to back of iron, levels relate to OS GPS Network.
Windows measured to internal reveal unless stated.
Doors measured to leaf unless structure exposed or stated.

Maltby Surveys Ltd

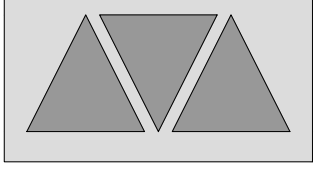

2 QUEENS ROAD
HAYWARDS HEATH
WEST SUSSEX
RH16 1EB
Tel: 01444 416246
Fax: 01444 417697
E-Mail: contact@maltbysurveys.com
WebSite: http://www.maltbysurveys.com

SURVEYED	GI	CLIENT
DRAWN	TM	AMBASSADOR THEATRE GROUP
CHECKED	AM	
		SCALE
		1/100 (A1 Sheet)

MANCHESTER PALACE THEATRE, OXFORD ROAD, M1 6FT

GRAND TIER / AUDITORIUM VOID (LEVEL 5)

Job No	Rev	Drawing Number
19/072		19/072/207
Date : June 2019		