


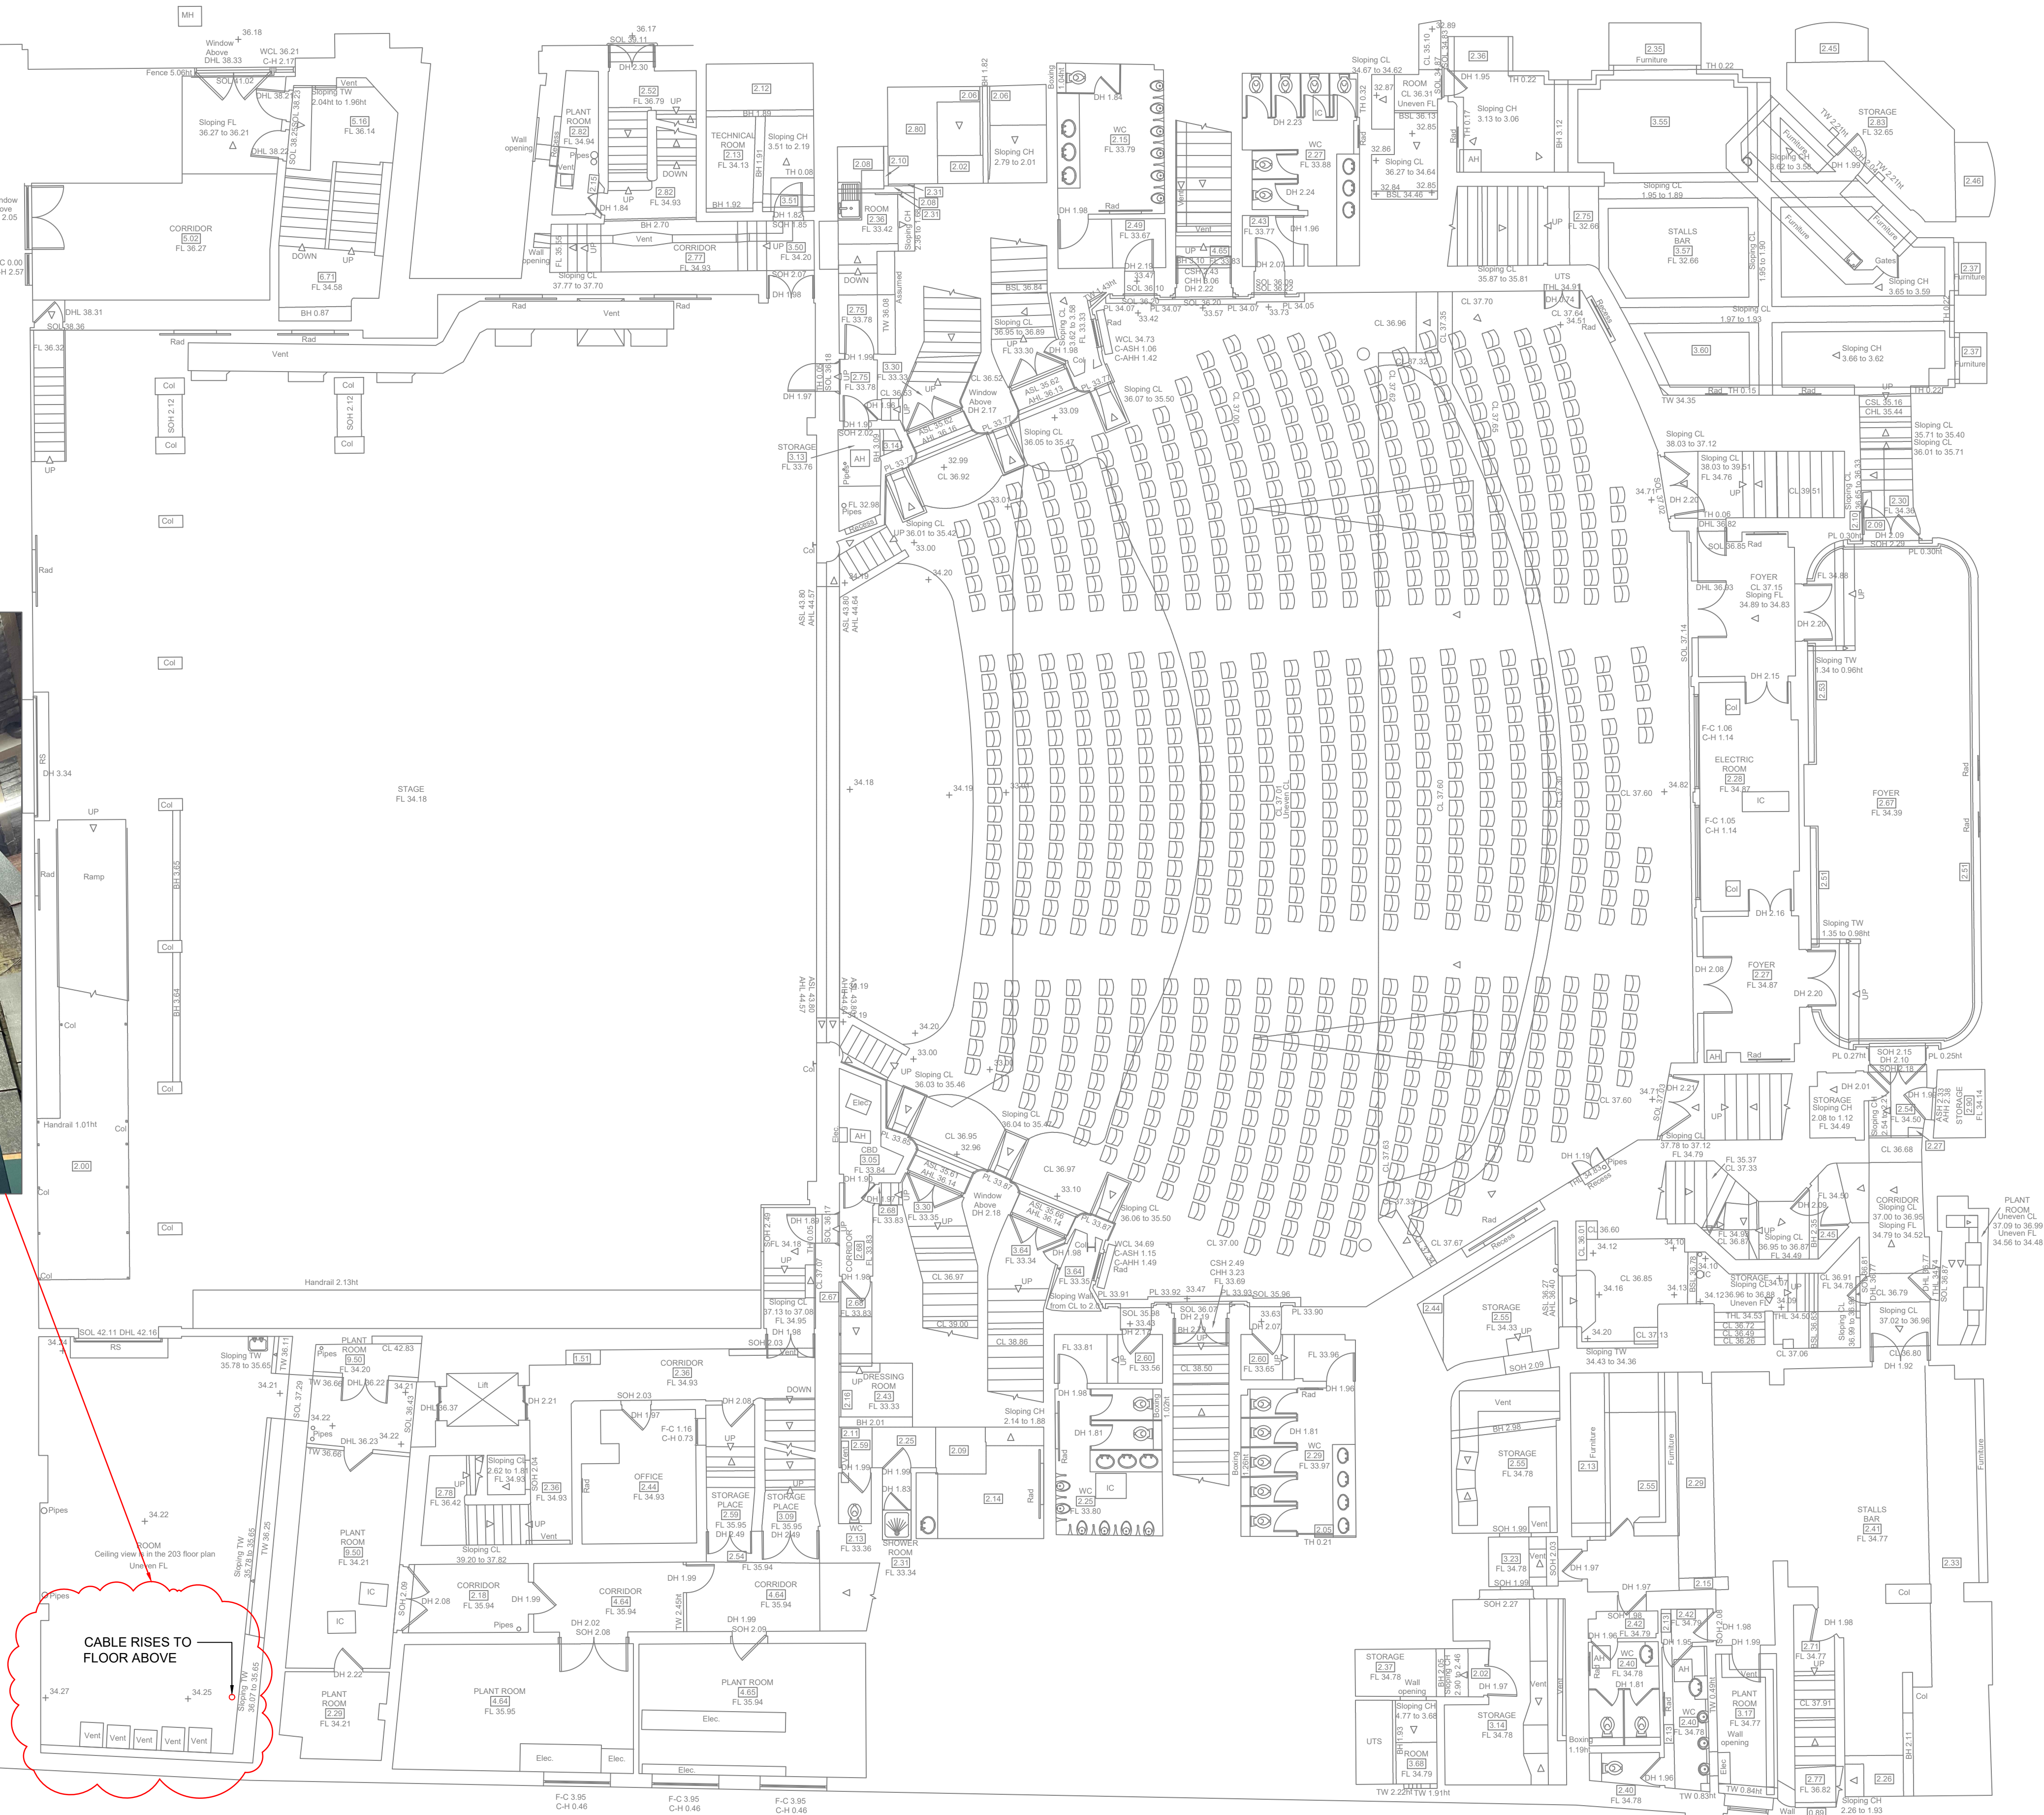

GENERAL NOTES:

LEGEND:

REV.	DESCRIPTION	DES.	CHK'D	DATE
A	'FOR APPROVAL'	C.N.	S.H.	08/12/22



Building Services

SDH Building Services Ltd
Unit 29b
Waters Meeting Business Park
Britannia Way
Bolton
BL2 2HH

Telephone: 01204 305 053
e-mail: info@sdhbuildingservices.co.uk

PROJECT
**PALACE THEATRE
MANCHESTER**

TITLE
**STAGE/ STALLS/ STALLS
BAR PLAN ELECTRICAL
SERVICES LAYOUT**

SCALE	ORIGINAL SIZE	DATE
1:100	A1	DEC / 2022
DRAWN	DESIGNED	CHECKED
C.N.	C.N.	S.H.
DRAWING NUMBER	REVISION	
SDH-PTM-E02	A	