


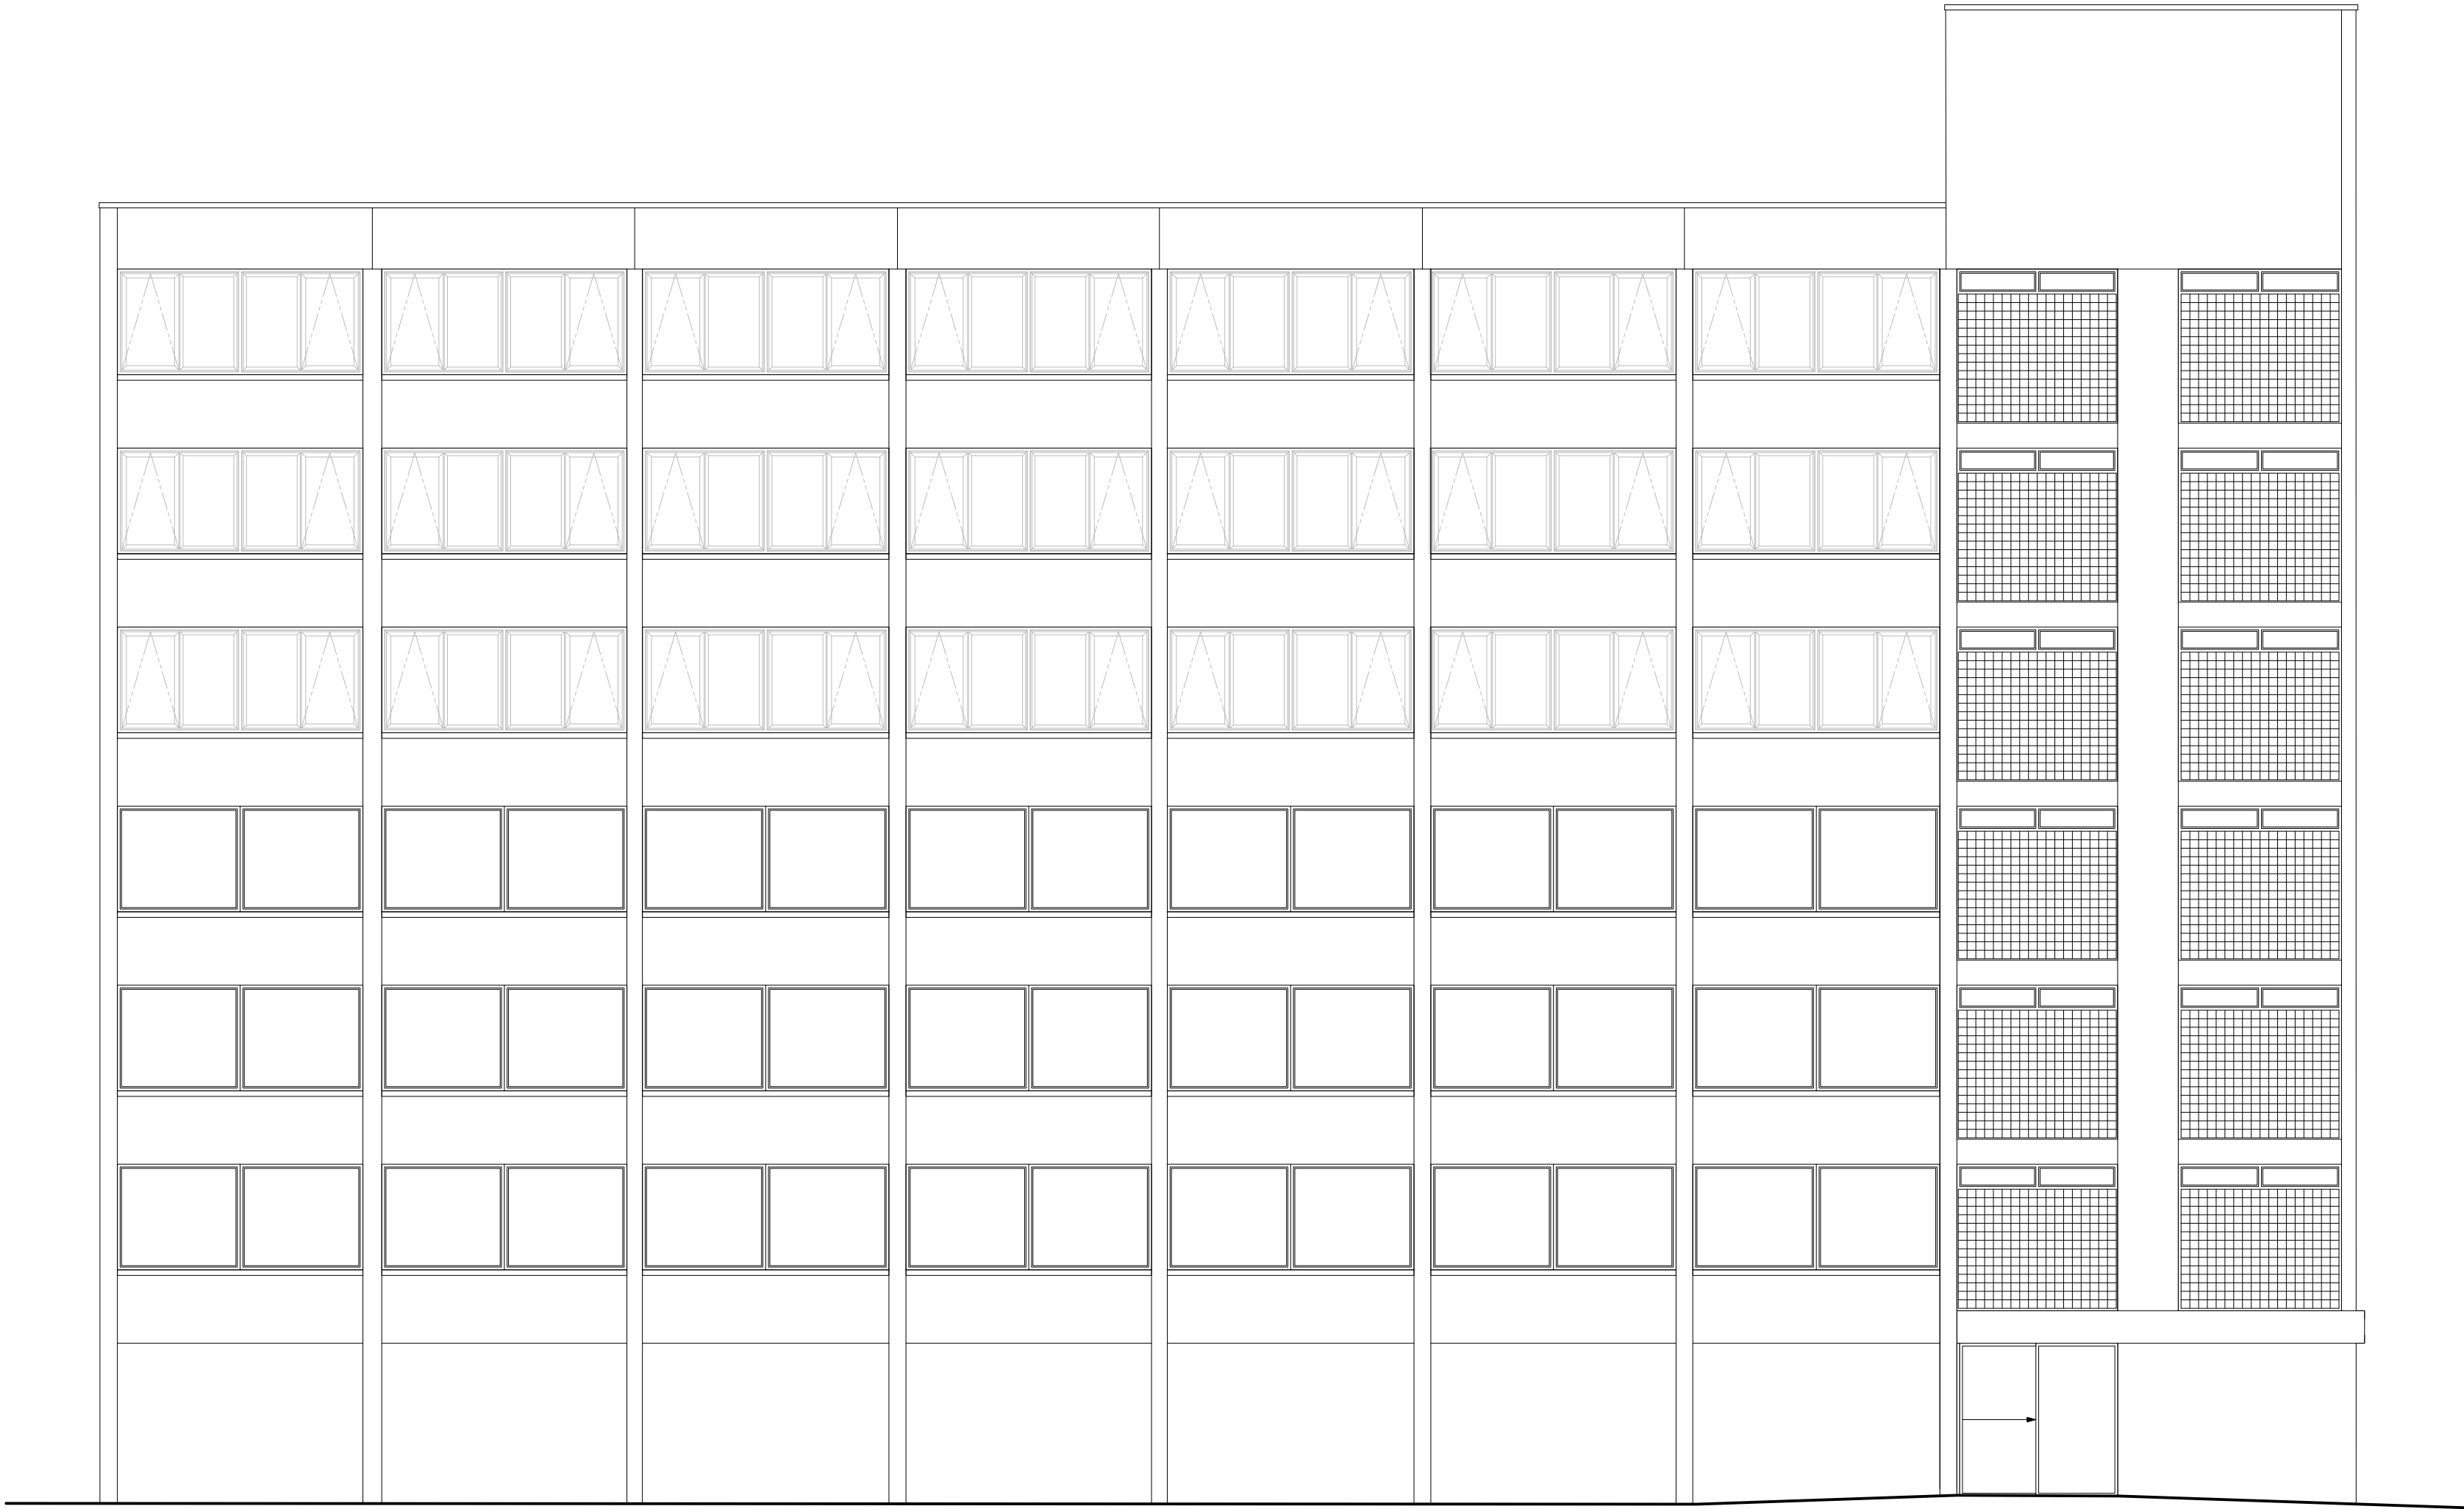

1 EXISTING ELEVATION A (SILVER ST)
Scale: 1:100

GENERAL NOTES:
THIS WORK IS THE INTELLECTUAL PROPERTY OF YOUTH AND MAY NOT BE REPRODUCED,
COPIED OR REPLICATED, IN ANY FORM, WITHOUT THE WRITTEN PERMISSION, OR
CONSENT.
ALL DIMENSIONS ARE INDICATIVE AND TO BE VERIFIED ON SITE BY THE SELECTED
CONTRACTOR - YOUTH CANNOT BE HELD LIABLE FOR ANY INACCURACIES.
SPECIFIED MATERIALS AND EQUIPMENT, ARE TO BE INSTALLED TO MANUFACTURERS
REQUIREMENTS. PRIOR TO ANY INSTALLATION, THE CONTRACTOR IS REQUIRED TO LIAISE
WITH THE MANUFACTURER, ON RECOMMENDED CONSTRUCTION METHODS.
CONTRACTORS TO PROVIDE DRAWINGS FOR SIGN OFF.
DRAWINGS TO BE READ IN CONJUNCTION WITH YOUTH ASSOCIATED SCHEDULES OR
REFERENCES.

WWW.YOUTH-STUDIO
+44 (0) 161 7060 467
3 STEVENSON SQUARE, NORTHERN QUARTER, MANCHESTER, M1 1DN

P01 02/12/2022 ISSUED FOR TENDER

NO. DATE ISSUE NOTES

PROJECT ID.

YS-233

PROJECT TITLE.

ARTHUR HOUSE

CHORLTON STREET,
MANCHESTER, M1 3FH

CLIENT.

SIXTEEN REAL ESTATE

ARCHITECT / PROJECT MANAGER

—

DATE DRAWN.

31/11/22

DRAWN BY

AS

APPROVED BY.

LM

SCALE.

A2

DRAWING TITLE.

EXISTING ELEVATION (A)

REV.

P01

DRAWING NO.

223-YOU-XX-EL-DR-I-0301