


THIS DRAWING IS FOR
INFORMATION ONLY.

TO BE USED IN
CONJUNCTION WITH
MEP SPECIFICATION
AND DRAWINGS.

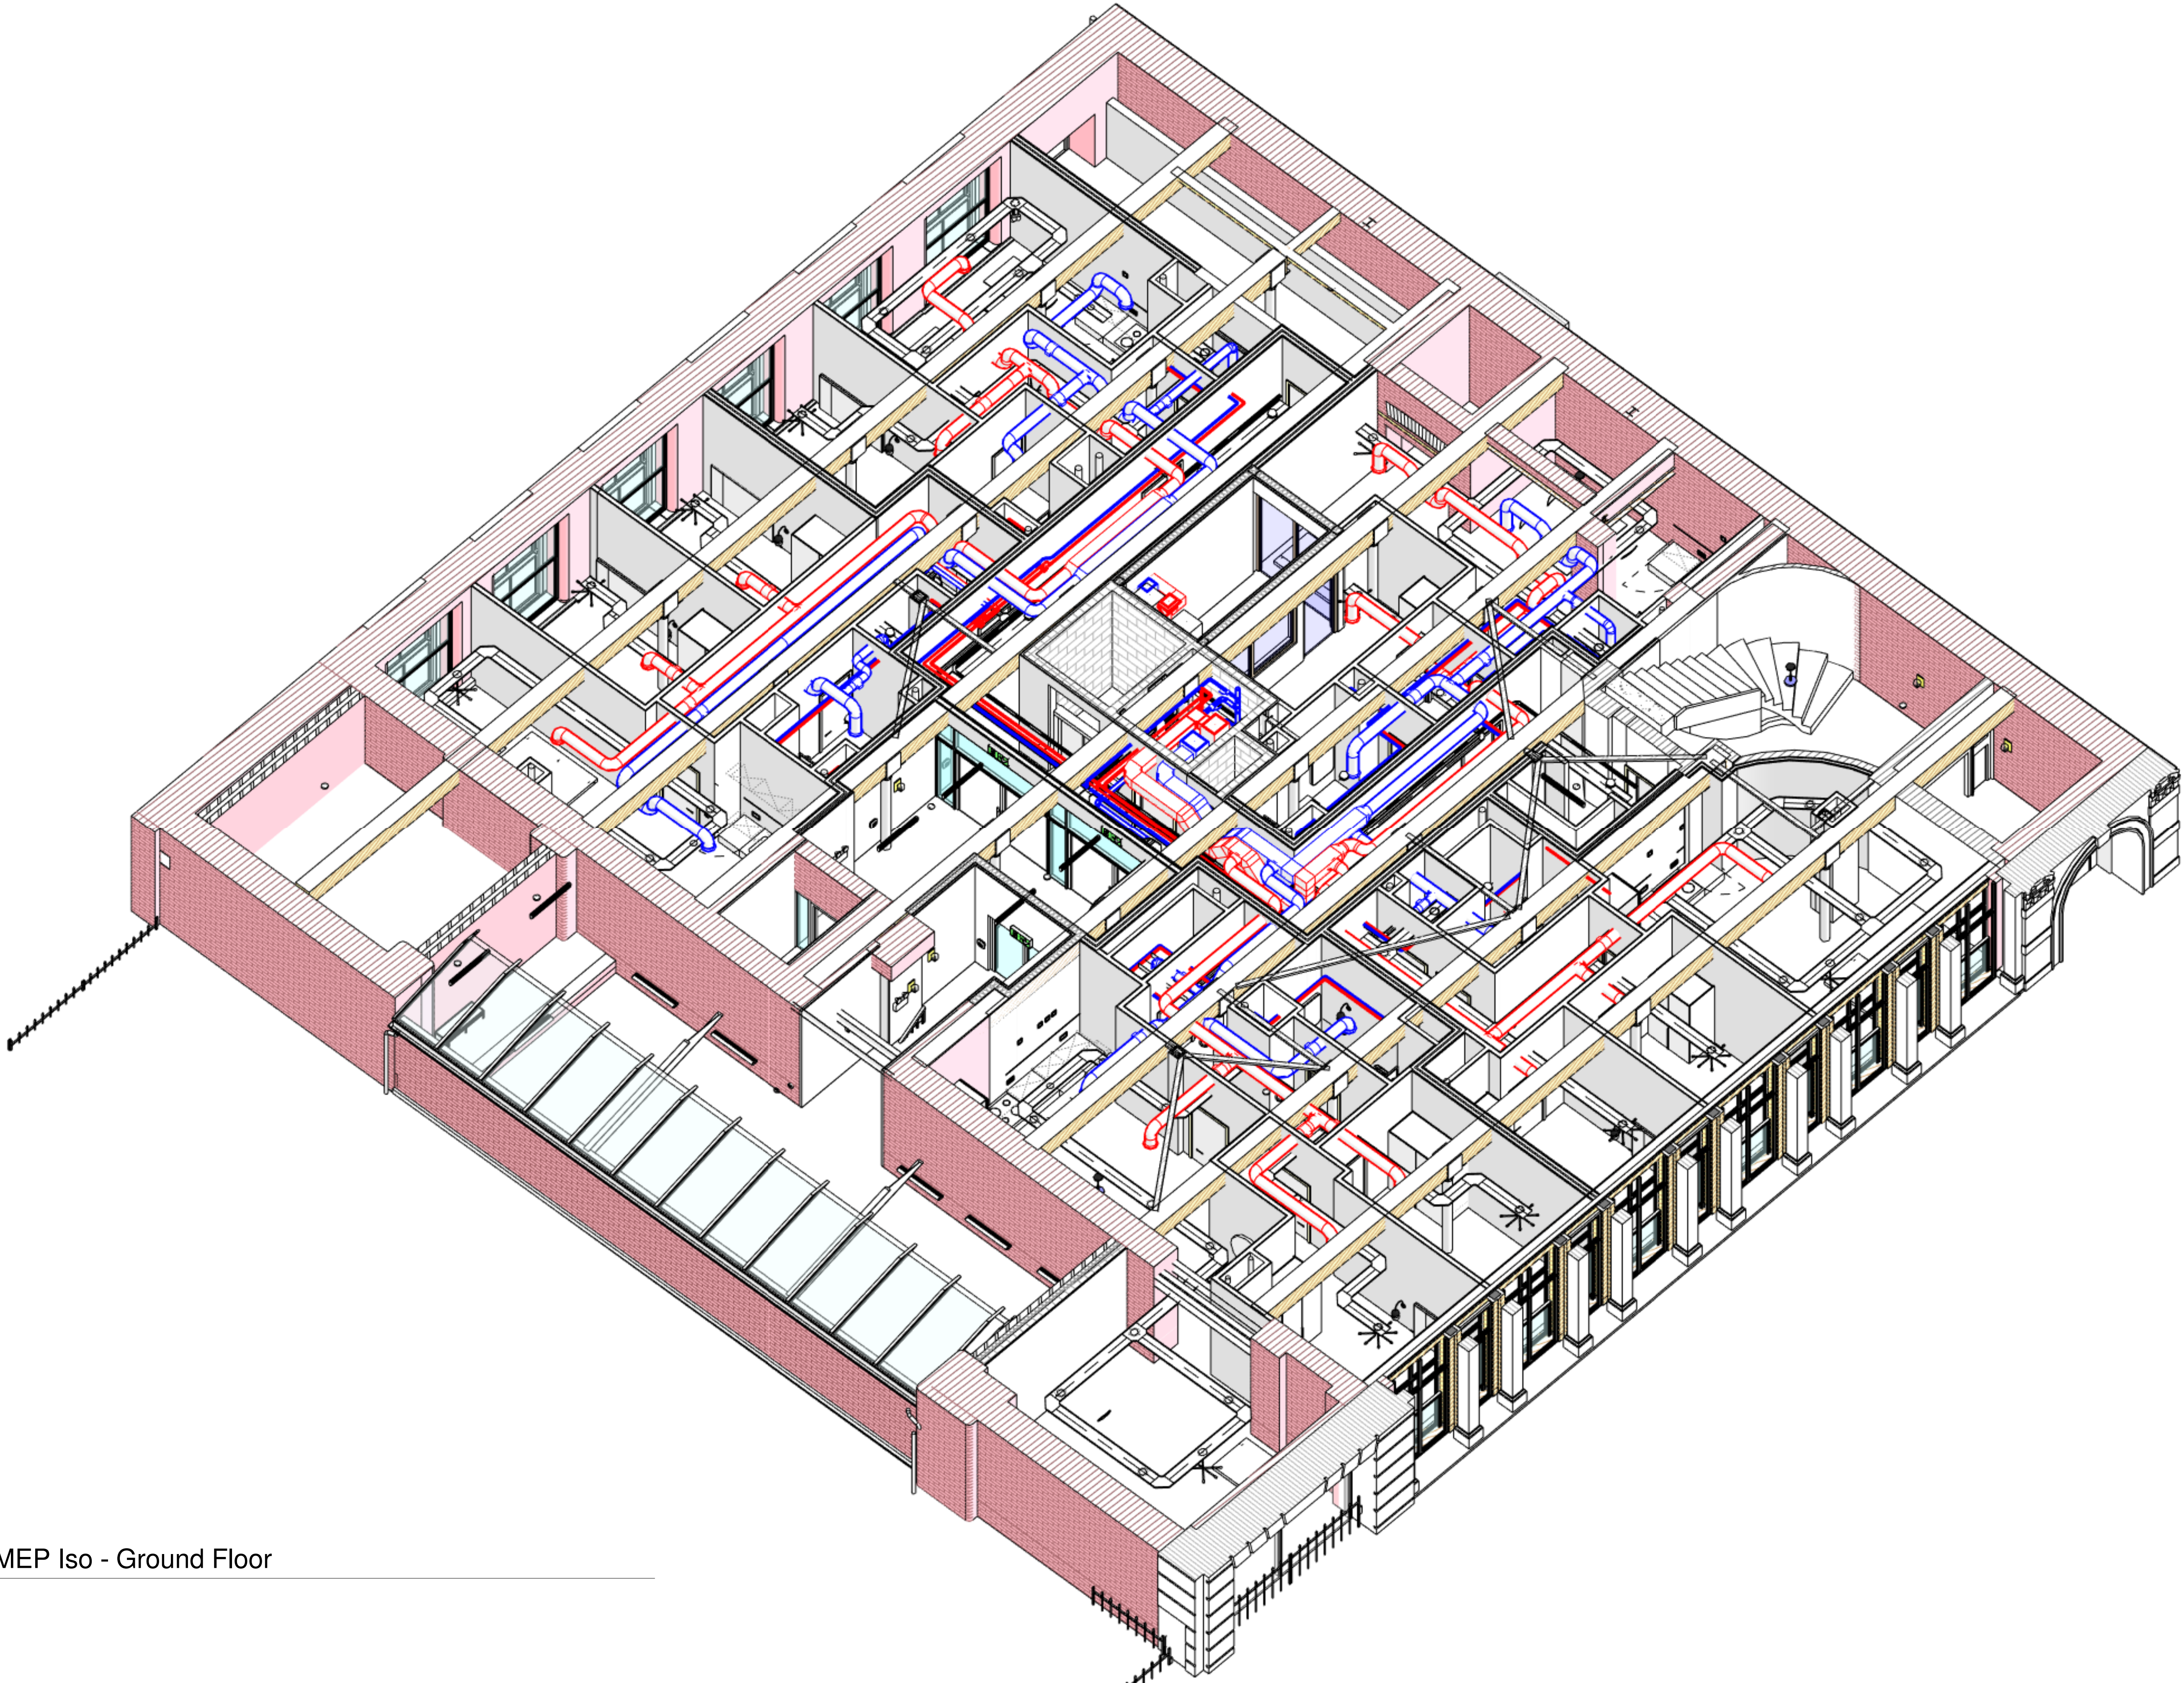

1 MEP Iso - Ground Floor

T4	Issued For Tender	06-05-22
T3	Issued For Tender	20-01-22
T2	Issued For Tender	10-09-21
T1	Issued For Tender	01-07-21
Rev	Description	Issue Date

Client Name :
BEECH CONSTRUCTION

Project :
BLOOM STREET

Title :
Ground Floor - MEP Isometric View

**Parker Wilson**
Consulting

■ Burnham House, 373 Bury New Road,
Manchester, M25 1AW.
Tel: 0161 773 1177
manchester@parker-wilson.co.uk

□ 2nd Floor, 72, Cannon Street,
London EC4N 6AE.
Tel: 0207 251 4500
london@parker-wilson.co.uk

www.parker-wilson.co.uk

PWC PROJECT No. 4087	Drawn by : Author	Checked by : Checker
Scale 1 : 50	Size A1	Date : Issue Date
Drawing Number 4087-PWC-BS-B1-PL-ME-0071		Rev T4

14/11/2022 17:34:46