


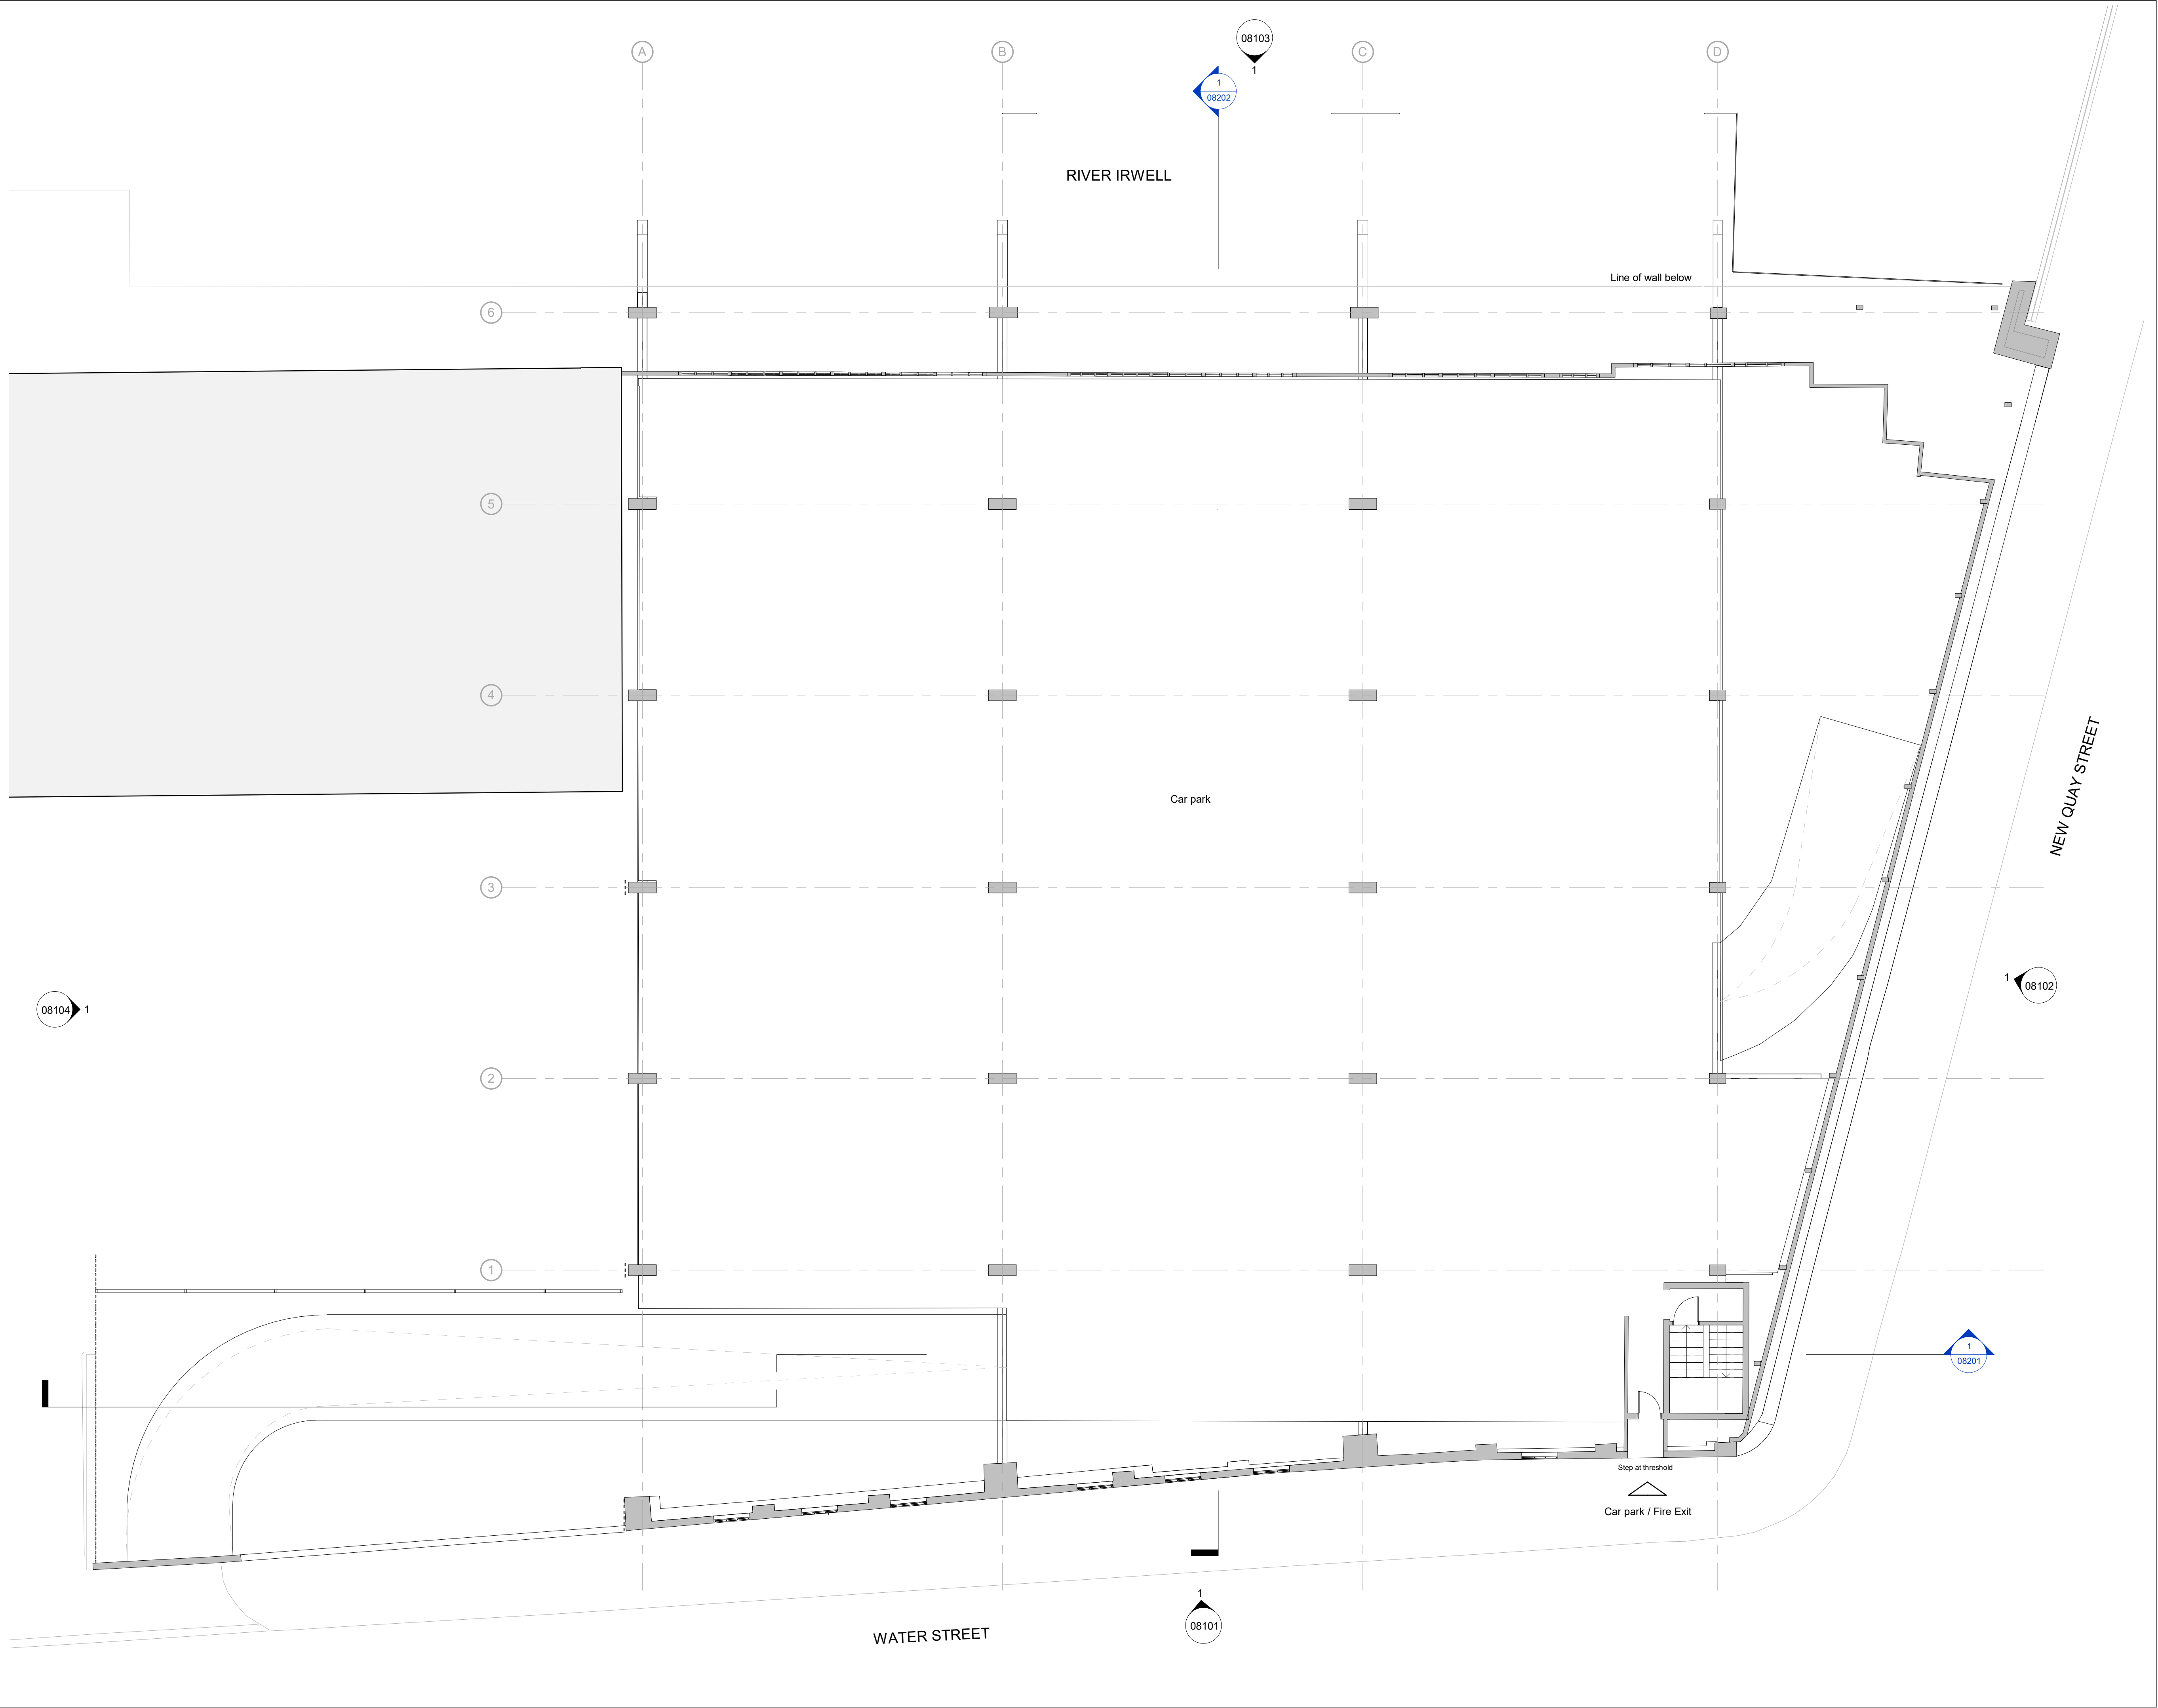

Notes

Do not scale from this drawing.

All dimensions are to be checked prior to construction and any discrepancies are to be identified to the Architect.

Copyright reserved.

A18/01/23Issued for planningGL

Revisions

Status

PLANNING

Client

ALLIED LONDON

Project

SHIPYARD
WATER STREET
MANCHESTER

Title

Level 01
Existing GA plan

Scale	Size	Date	Drawn	Checked
1 : 100	A1	26/10/22	GL	NS

3DReid
www.3DReid.com
Architecture Interiors Masterplanning

3D
REID

Drawing No.

200097-3DR-01-DR-A-08012

Rev.

A