

ROOM G.09

- Cornice all around as noted on the plan
- Ceiling in relatively good condition




ROOM G.10

- Cornice all around as noted on the plan
- Partially collapsed ceiling as noted on the plan
- Plasterboard ceiling



ROOM G.11

- No cornice
- Exposed pipework

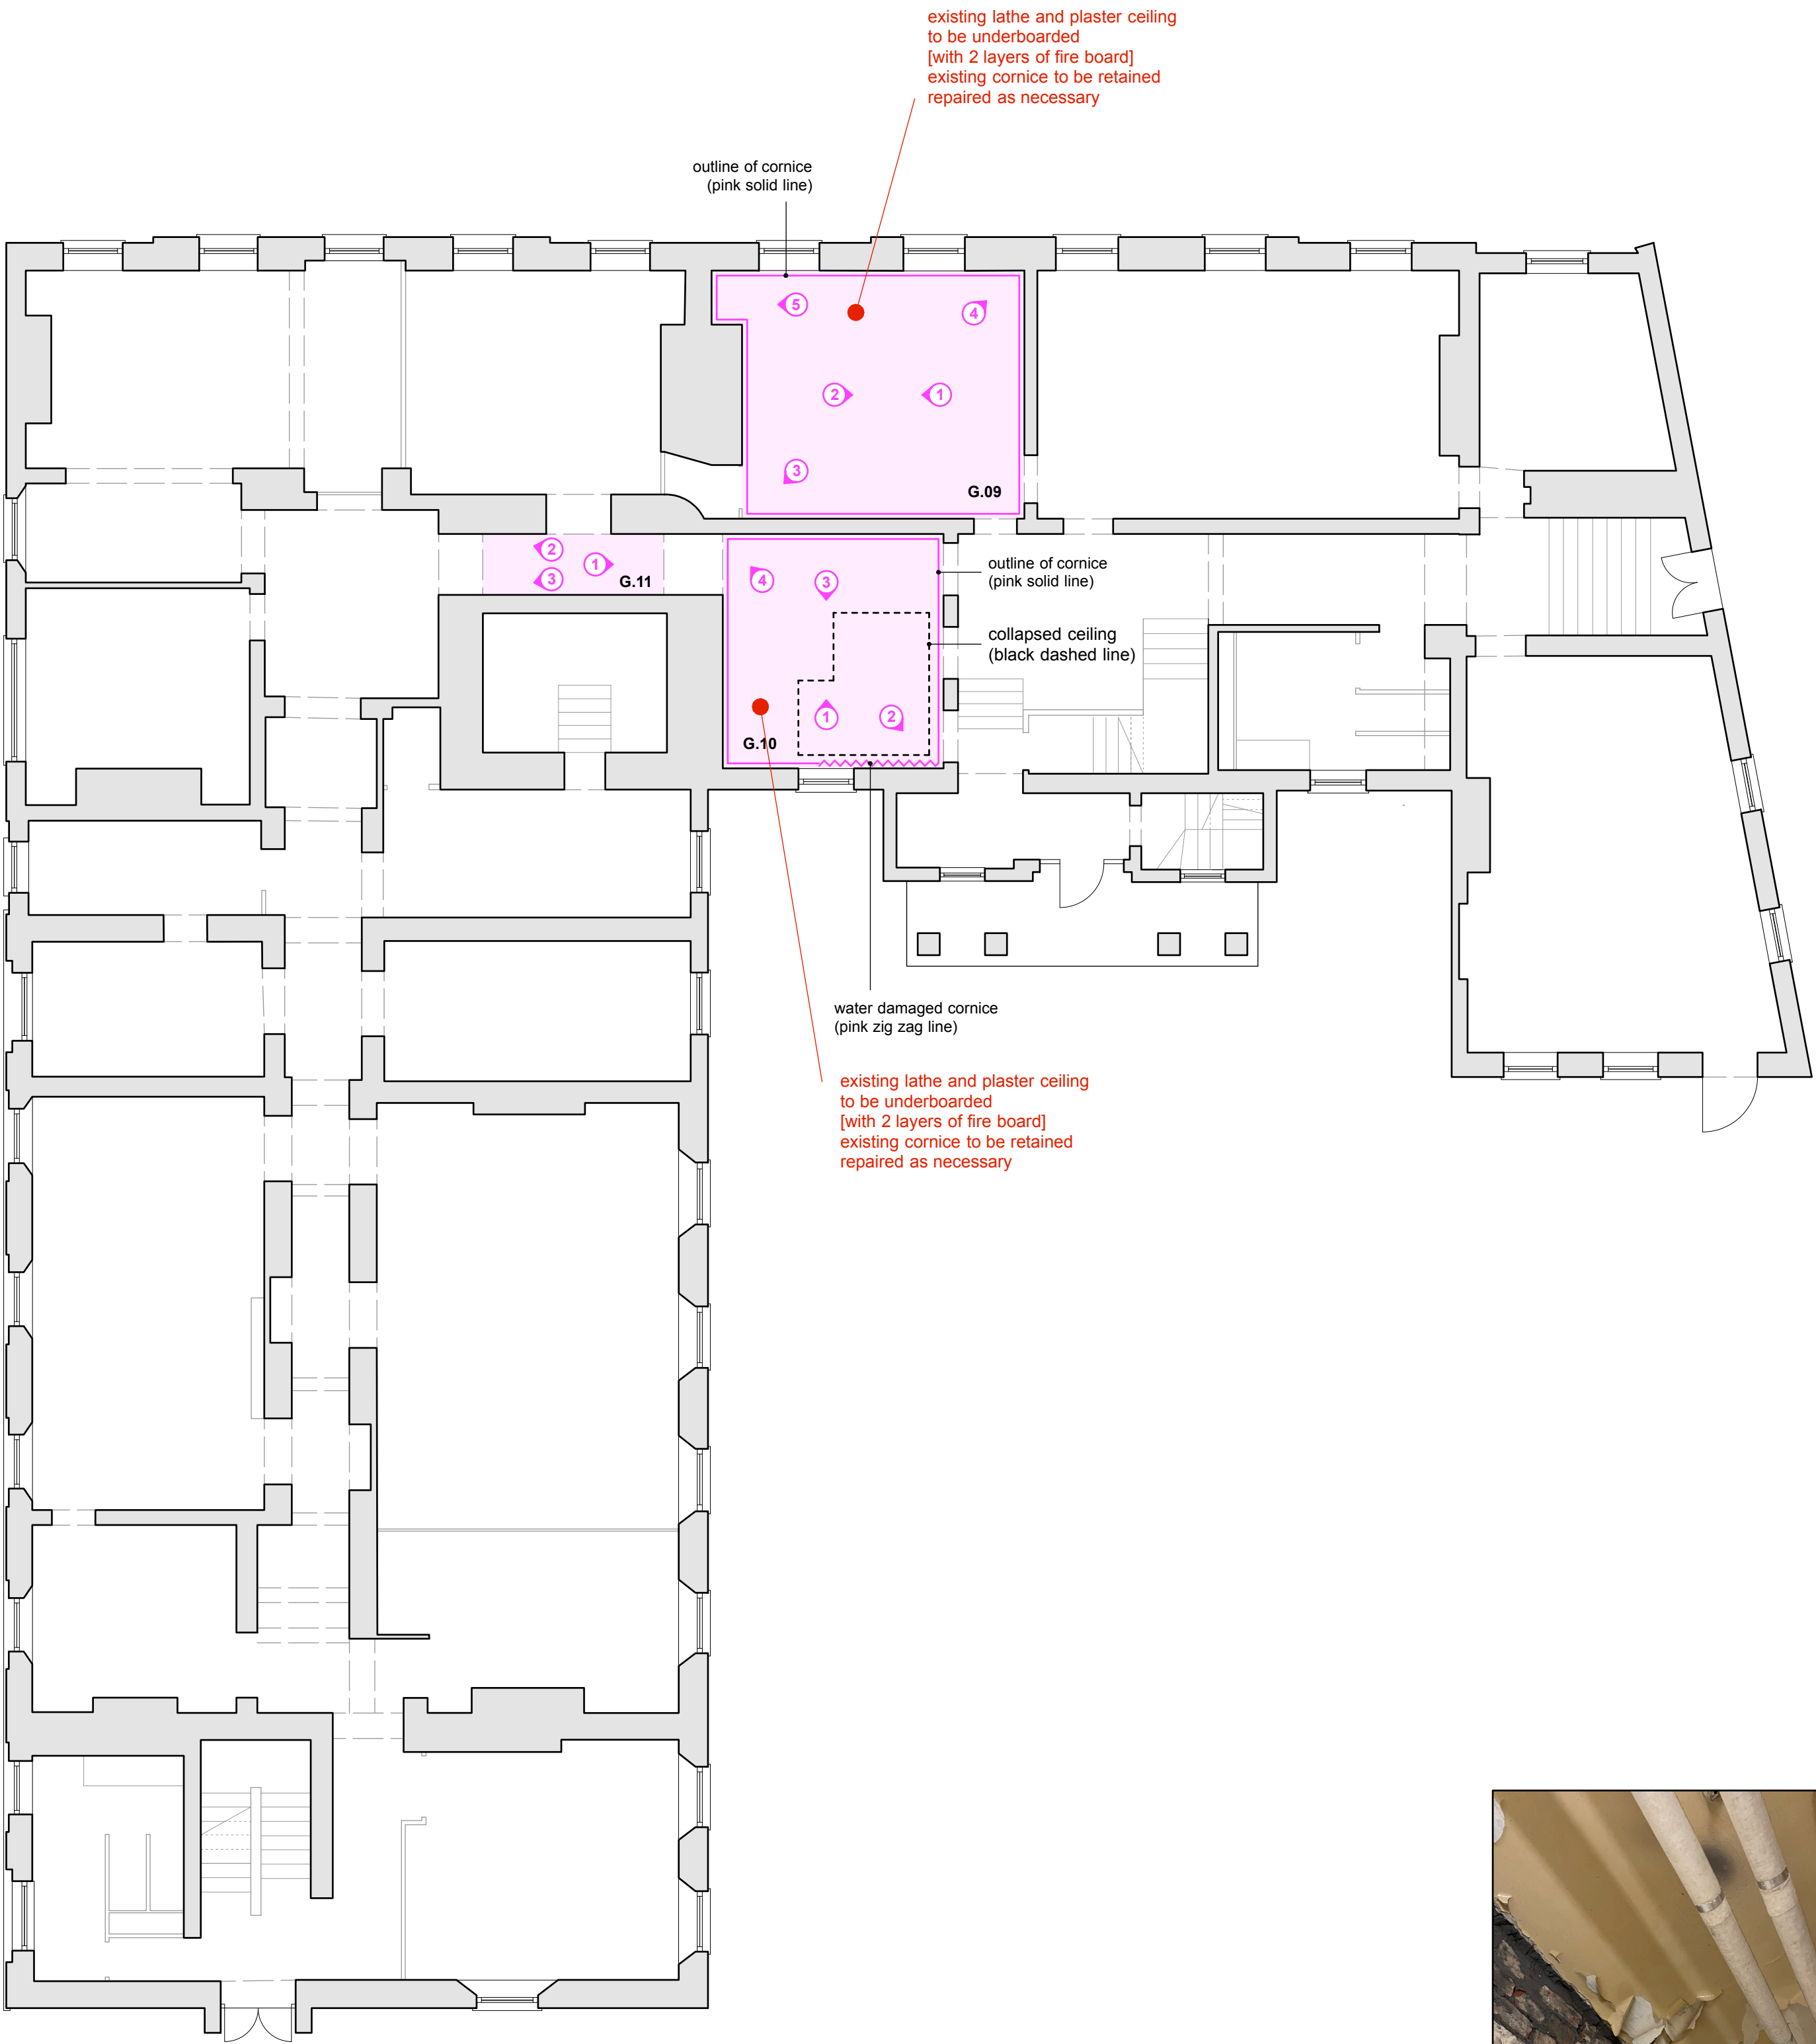

Do not scale from this drawing.
All dimensions are to be checked on site prior to commencing works on site. Discrepancy found between information given on this drawing and that given elsewhere or recorded on site shall be notified immediately to the project architect in writing.

PRELIMINARY ISSUE



rev.	date	description
1	01/15/2024	bridgewater house
2	02/15/2024	303
3	03/15/2024	GF ceilings & cornice
4	04/15/2024	scale: 1:100 @ a1