

NOTE: EXISTING WALL LININGS AND SHADOW GAPS TO BE RETAINED WHERE POSSIBLE.

NOTE: NEW WALL LININGS IN RETAIL AREA TO HAVE SHADOW GAP TO MATCH EXISTING WALL LININGS.


NOTE: ALL EXISTING LIGHT FITTINGS TO BE REMOVED.

NOTE: EXISTING A/C SYSTEM TO BE RETAINED. CONDENSER LOCATION TO REMAIN, GRILLES TO BE RELOCATED TO SUIT PROPOSED LAYOUT.

NOTE: EXISTING SPRINKLER SYSTEM AND FITTINGS TO BE RETAINED.

NOTE: WORK TO BACK OF HOUSE AREAS TO BE MINIMAL, REDECORATION ONLY. MINT VELVET TO CONFIRM BACK OF HOUSE REQUIREMENTS.

NOTE: MINT VELVET TO CONFIRM WITH CONTRACTOR WHETHER OVER DOOR HEATER IS REQUIRED.

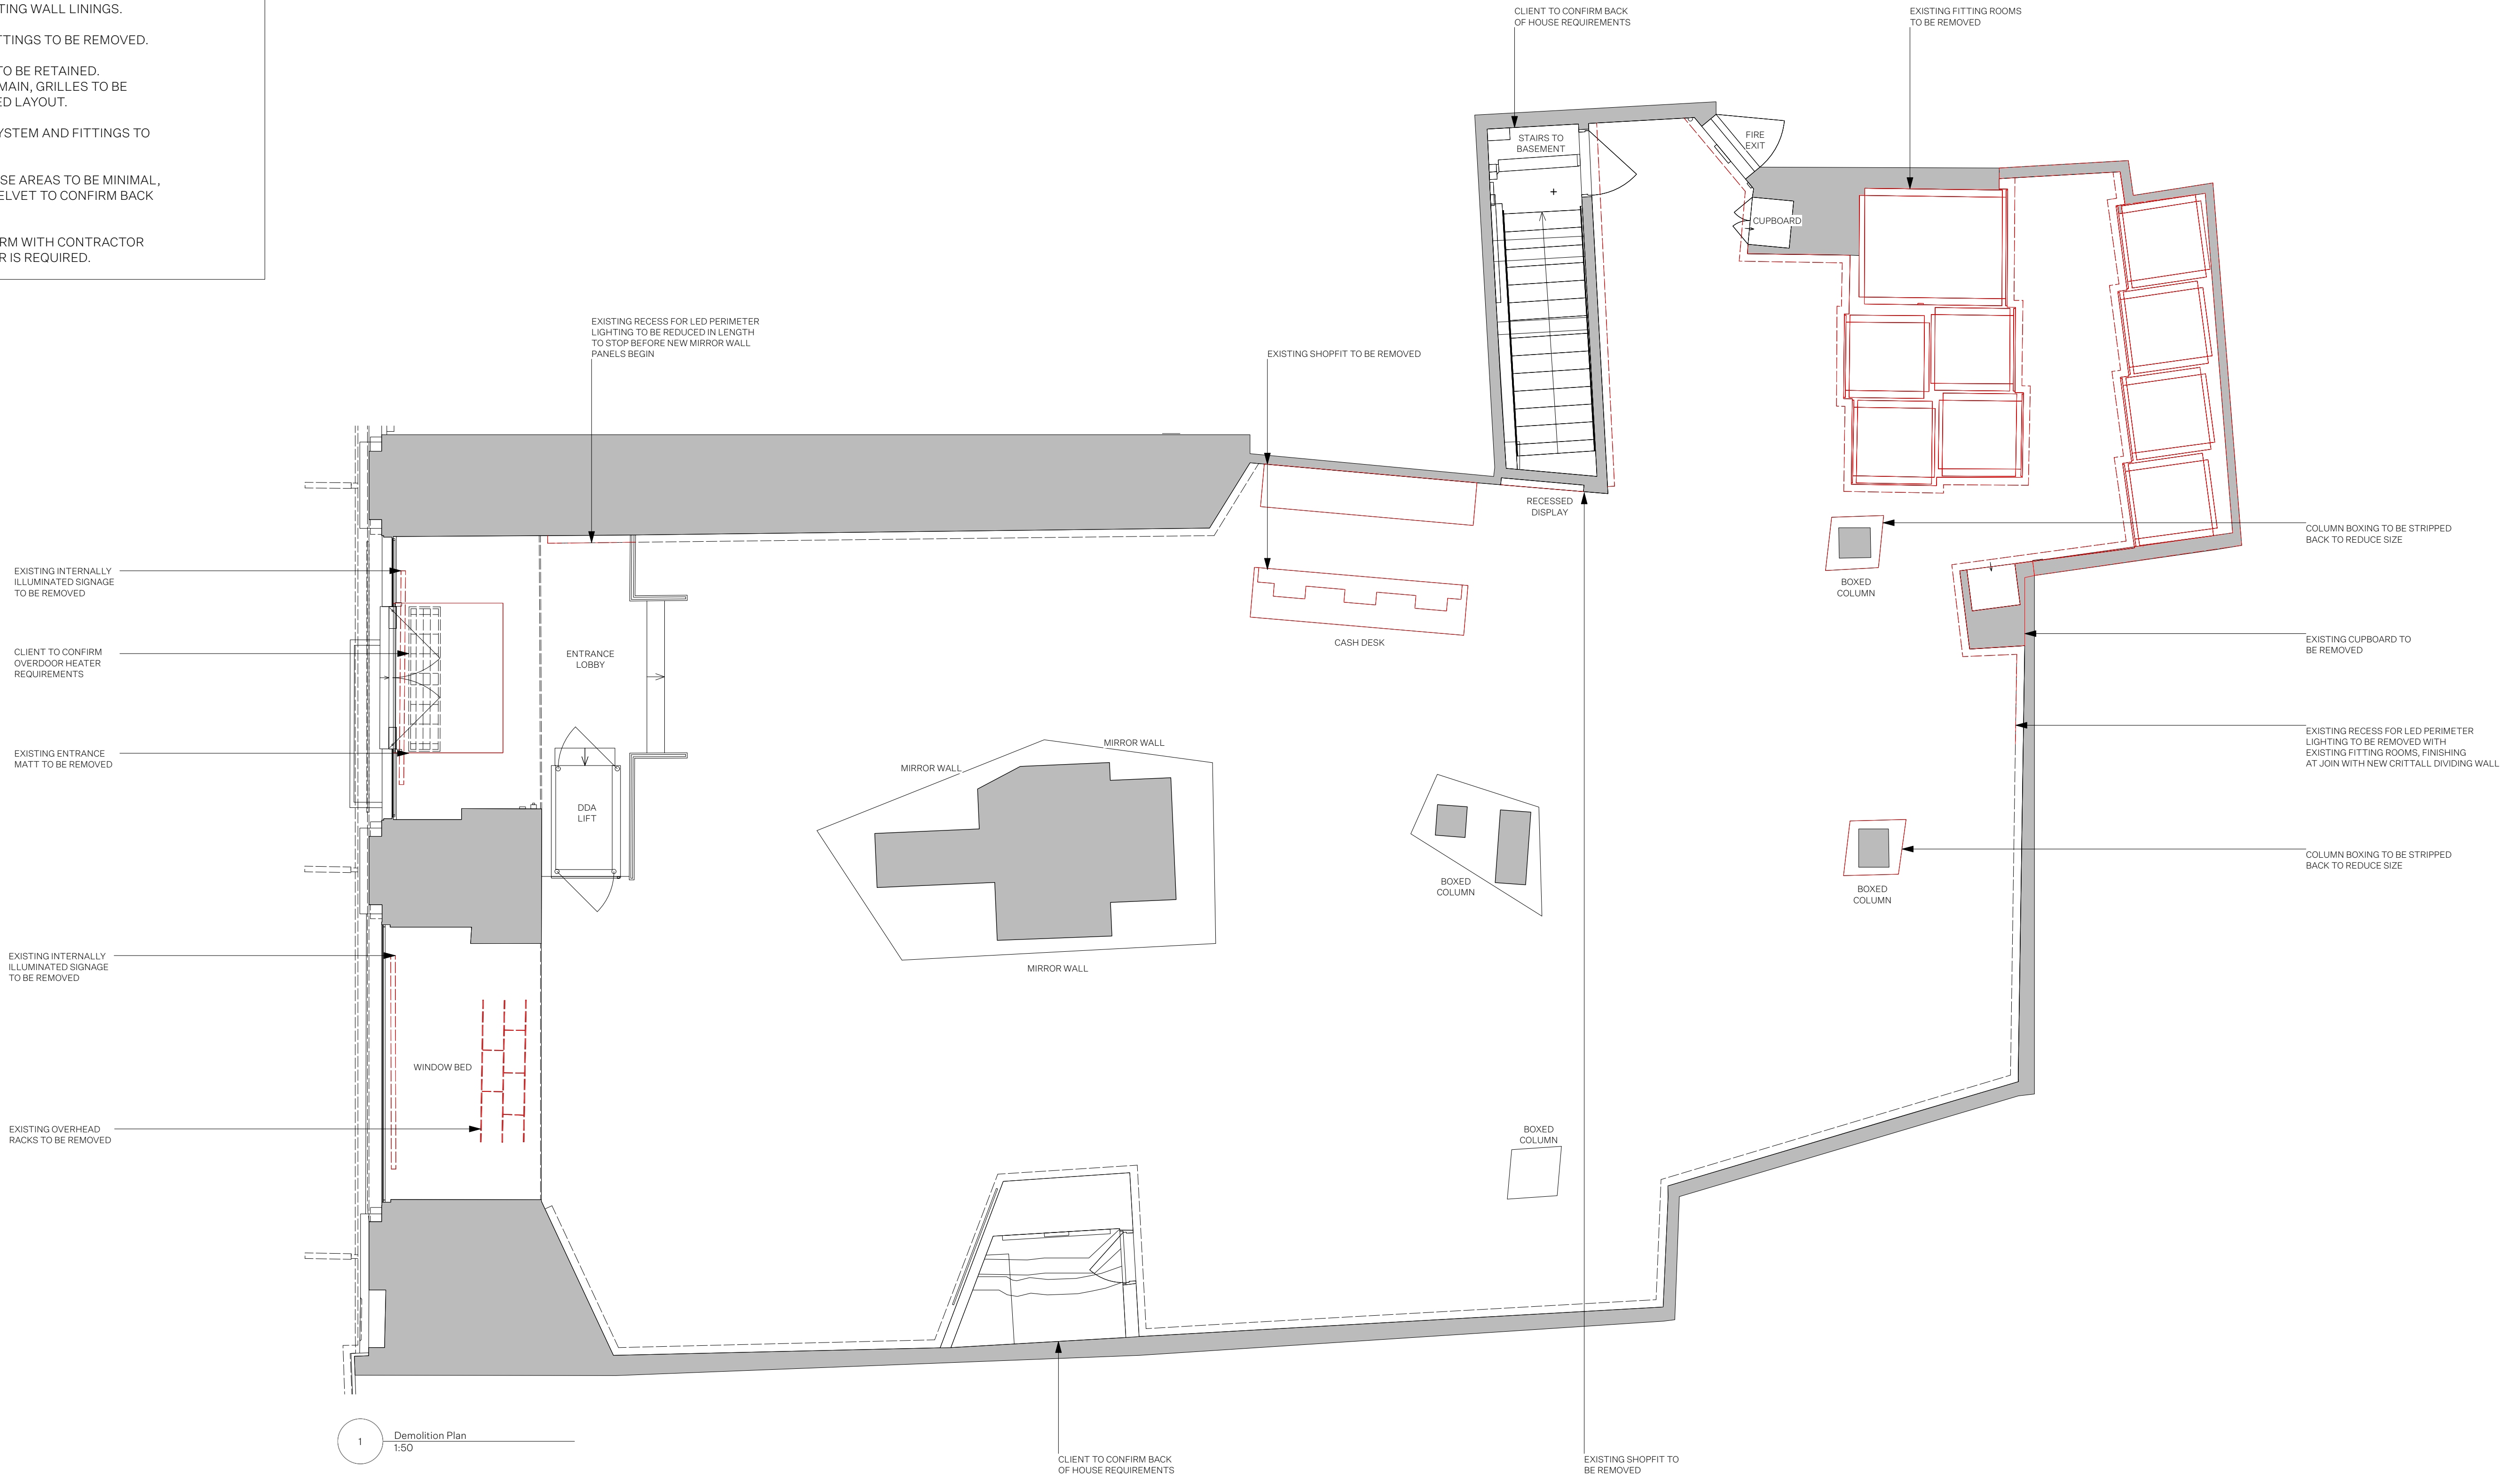

1 Demolition Plan
1:50