


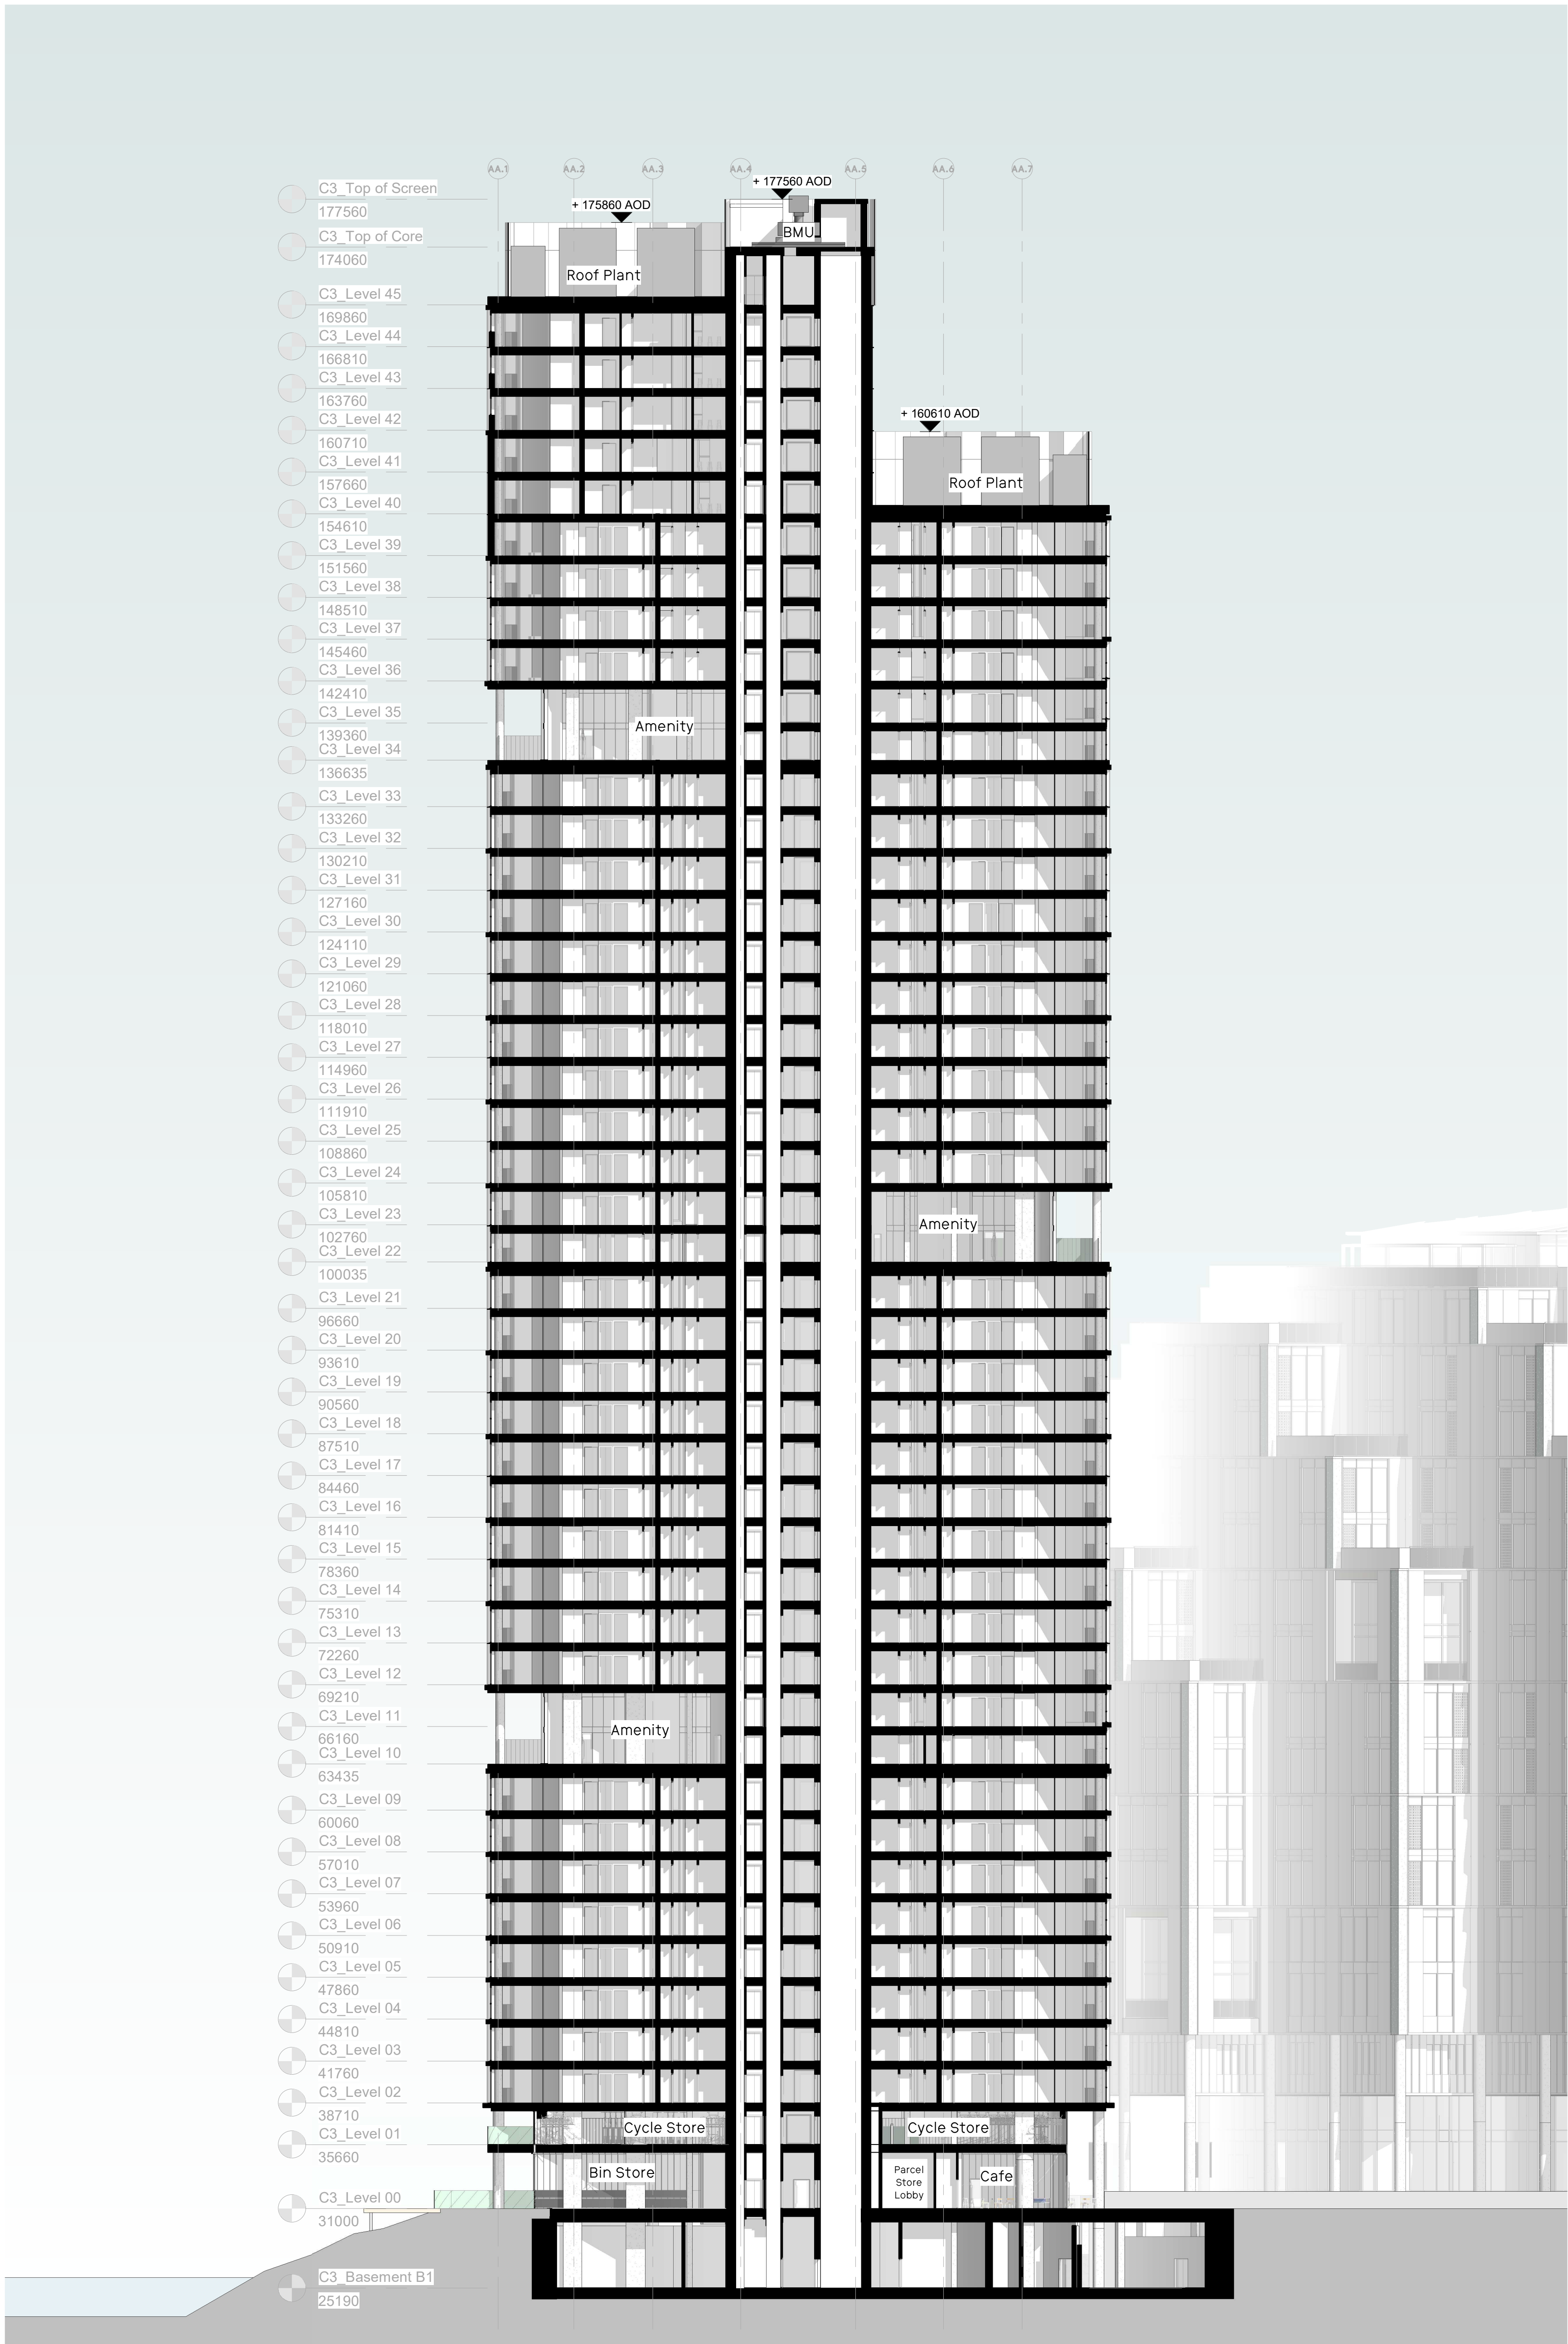


General Notes

No implied licence exists. This drawing should not be used to calculate areas for the purposes of valuation.
Do not scale this drawing for construction purposes. All dimensions to be checked on site by the contractor and such dimensions to be their responsibility.
All work must comply with relevant British Standards and Building Regulations requirements. Drawing errors and omissions to be reported to the architect.

Notes

Key Plan

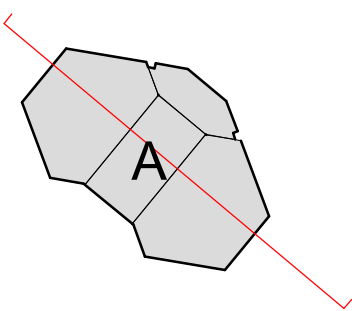

0 10m
@ 1:250

PLANNING

Project No. 0412

Project Name
Albert Bridge House

Drawing Title

Long Section - Building A

Client Oval Real Estate

Scale @A1 1: 250

Date 29/11/22

Drawn by EB

Checked by SEW

Rev	Date	Reason	Chk
0	29/11/22	Issue for Planning	SEW



3 Brewhouse Yard
London, EC1V 4JQ
hello@egretwest.com
+44 (0) 20 7549 1730

Drawing Number	Rev
0412-SEW-AA-ZZ-DR-A-PL1212	0