


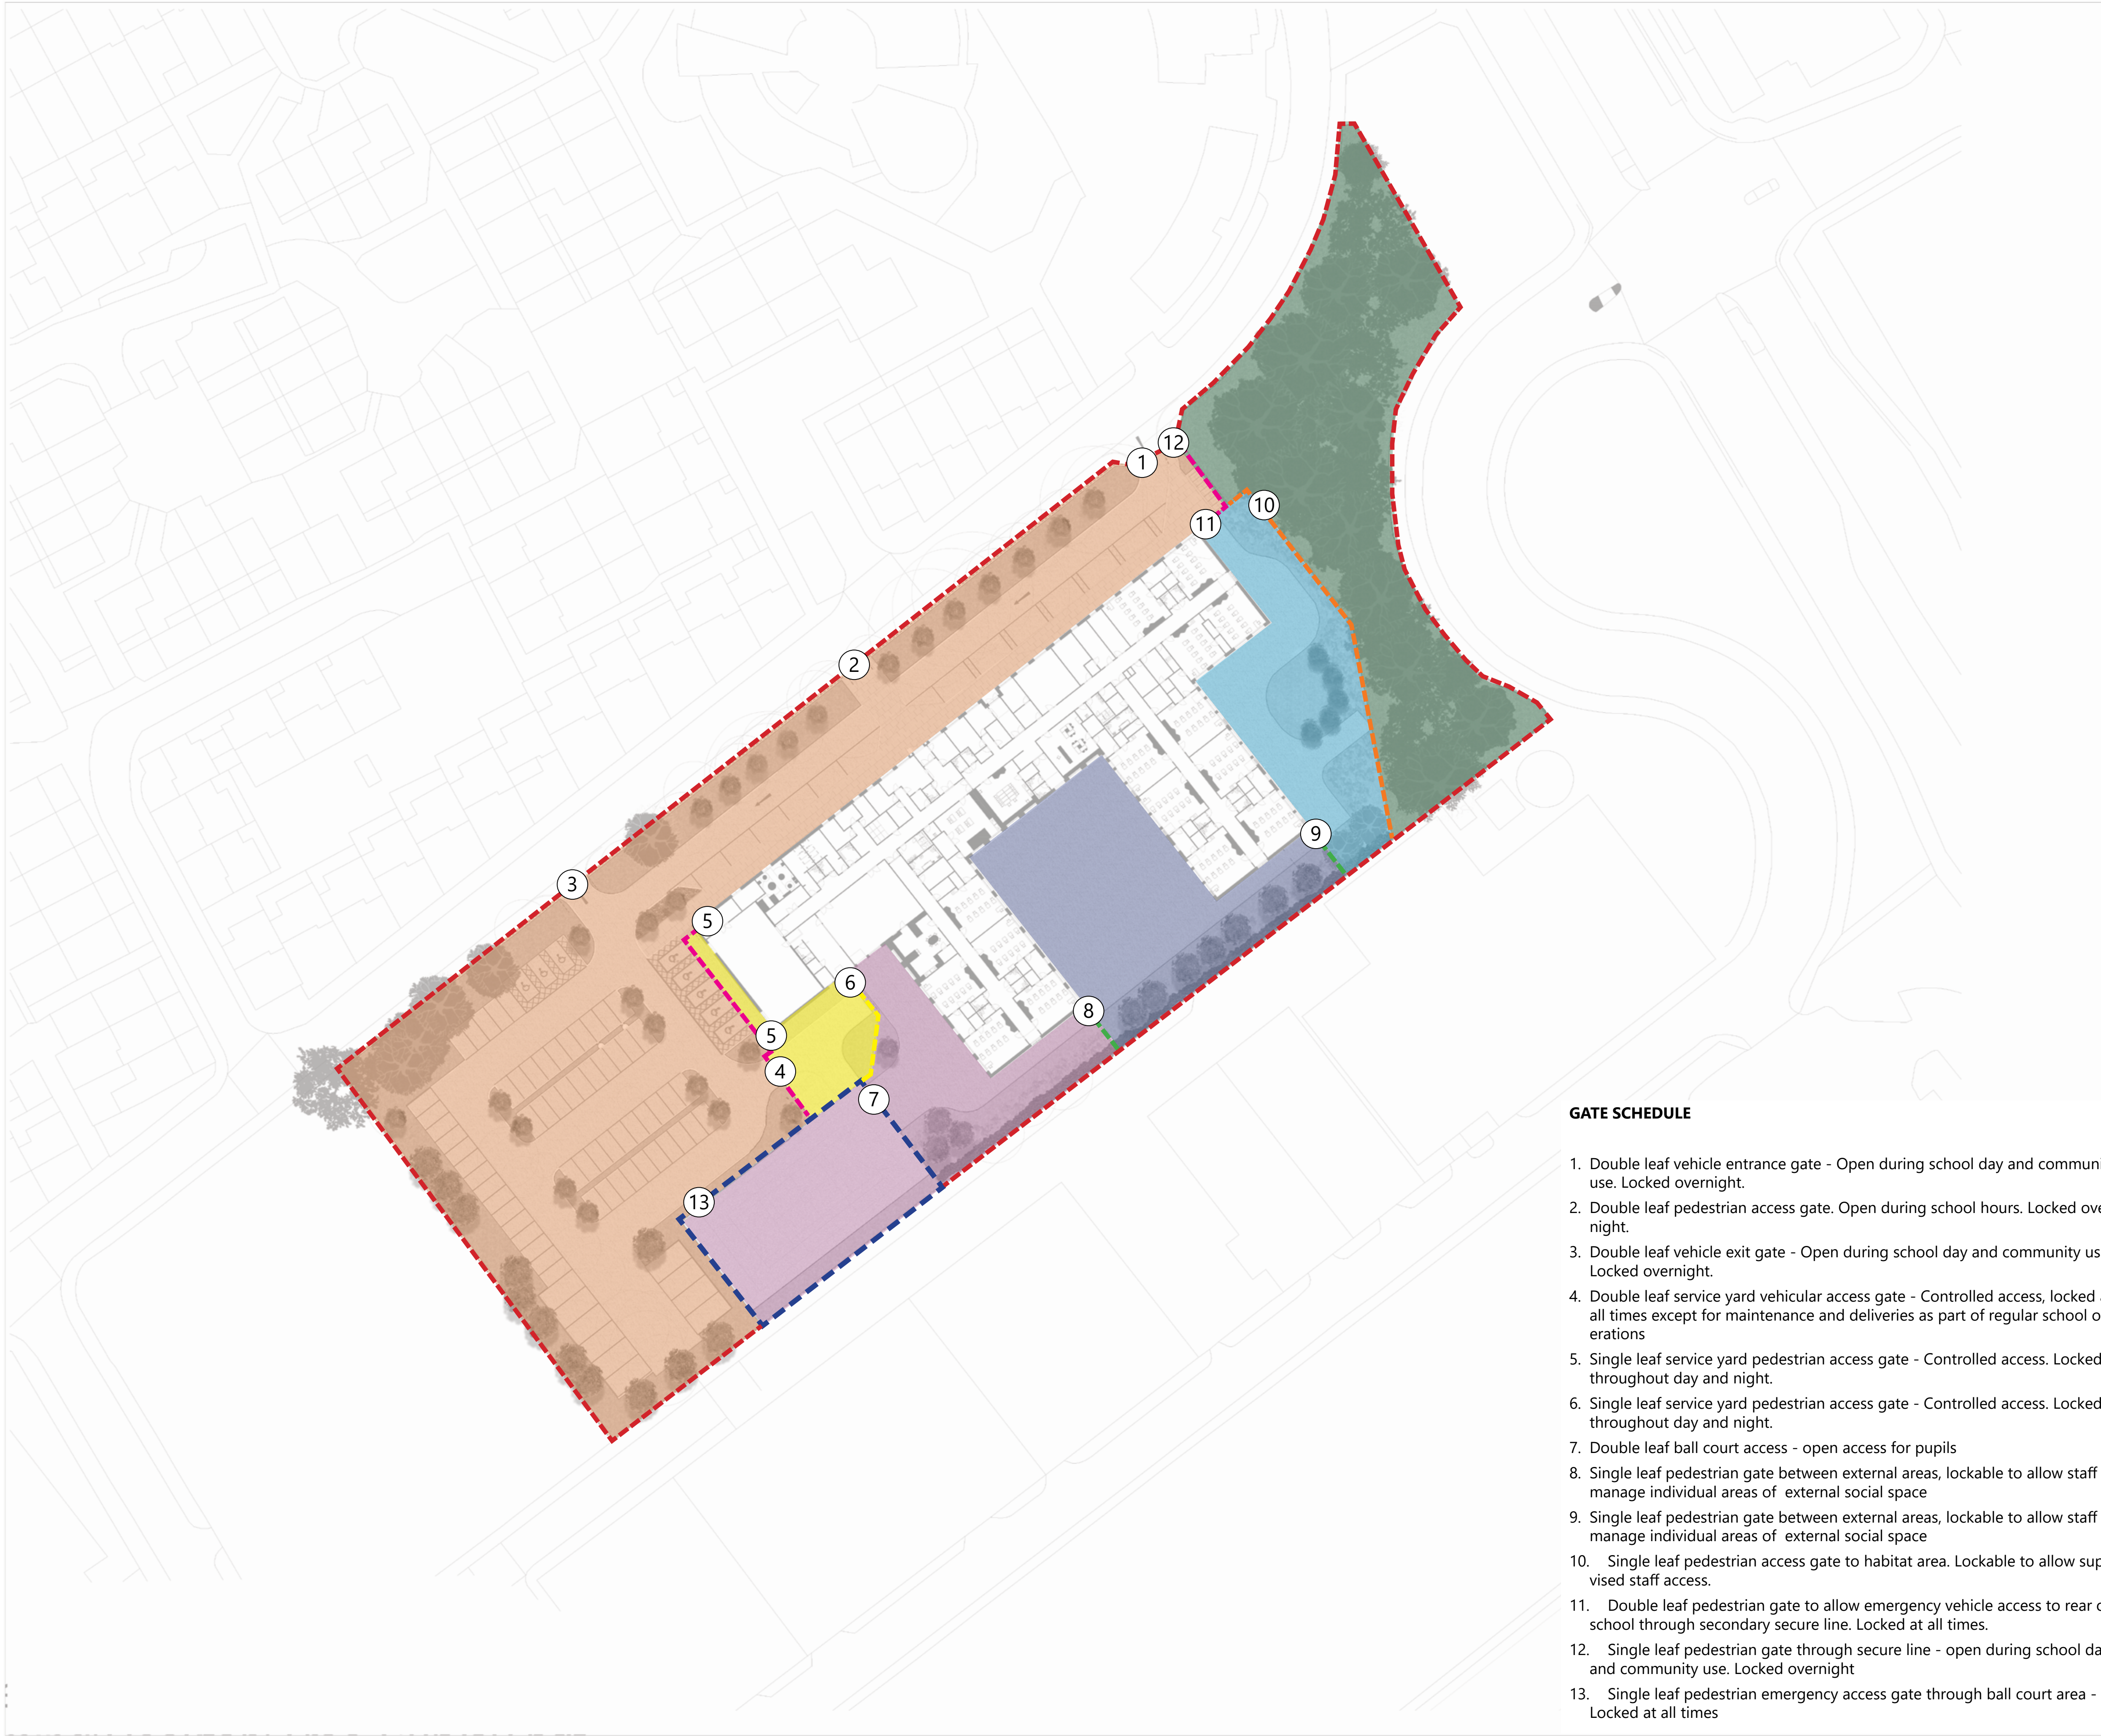

GATE SCHEDULE

- 1. Double leaf vehicle entrance gate - Open during school day and community use. Locked overnight.
- 2. Double leaf pedestrian access gate. Open during school hours. Locked overnight.
- 3. Double leaf vehicle exit gate - Open during school day and community use. Locked overnight.
- 4. Double leaf service yard vehicular access gate - Controlled access, locked at all times except for maintenance and deliveries as part of regular school operations
- 5. Single leaf service yard pedestrian access gate - Controlled access. Locked throughout day and night.
- 6. Single leaf service yard pedestrian access gate - Controlled access. Locked throughout day and night.
- 7. Double leaf ball court access - open access for pupils
- 8. Single leaf pedestrian gate between external areas, lockable to allow staff to manage individual areas of external social space
- 9. Single leaf pedestrian gate between external areas, lockable to allow staff to manage individual areas of external social space
- 10. Single leaf pedestrian access gate to habitat area. Lockable to allow supervised staff access.
- 11. Double leaf pedestrian gate to allow emergency vehicle access to rear of school through secondary secure line. Locked at all times.
- 12. Single leaf pedestrian gate through secure line - open during school day and community use. Locked overnight
- 13. Single leaf pedestrian emergency access gate through ball court area - Locked at all times

KEY

2.4m weldmesh to secure boundary line

1.8m weldmesh to inner secure boundary

N

0m5m10m20m50m

1:500 @ A1

dep

DEP LANDSCAPE ARCHITECTURE LTD
2 COMMERCIAL STREET, MANCHESTER
M15 4RQ
T: 0161 2419878
W: www.dep.co.uk

Client

ISG / MCC

Project

Newhouse Academy, Rochdale

Description

Proposed Security Strategy

Status

Drawn

Scale

S3

AH

1:500 @ A1

Drawing number

Revision

VAR-DEP-XX-XX-DR-L-00003

P04

Job number

Date

5155

02.03.23

Copyright DEP Landscape Architecture Ltd

prior to commencement;Any variations to be reported to the client.This drawing is to be read in conjunction with all others relating to the project and all information derived accordingly;any anomalies to be reported to the client.Do not scale from this drawing. Use figured dimensions only;Work shown on this drawing to be carried out in accordance with current British Standards and Codes of Practice.

© Copyright to DEP Landscape Architecture Limited.The information shown on this drawing shall not be reproduced or copied in any form without prior written consent from DEP Landscape Architecture Limited.