
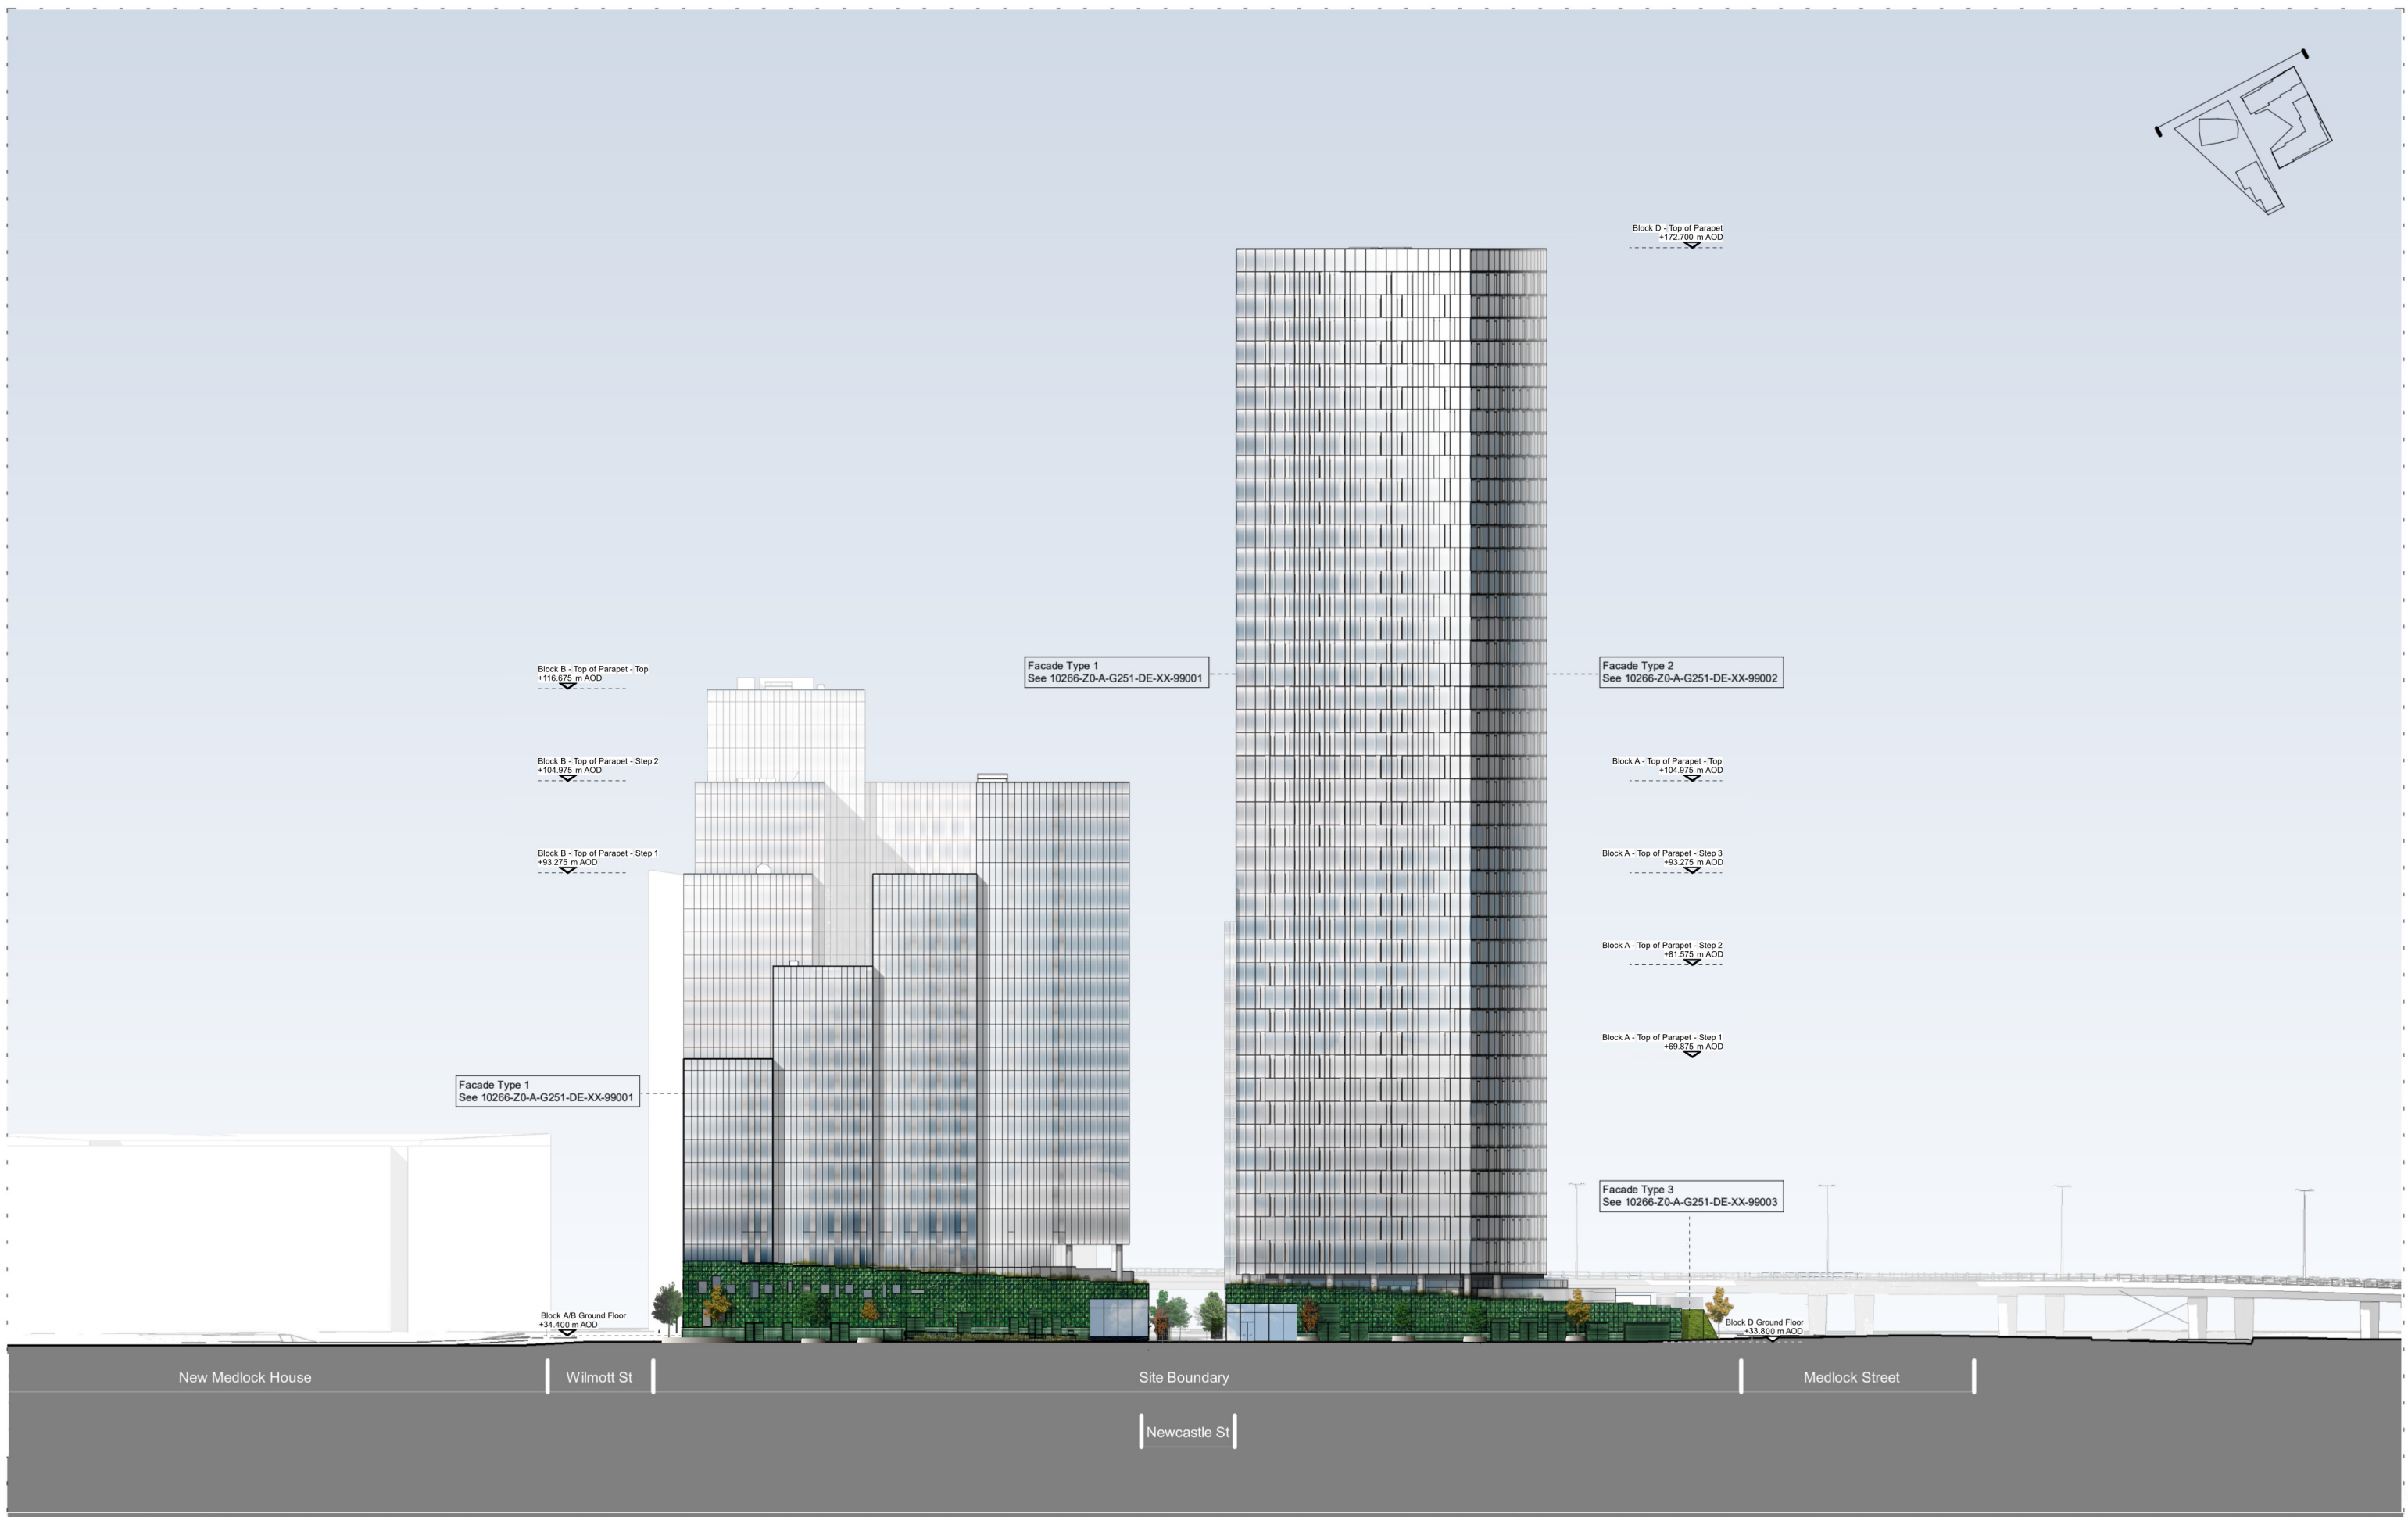


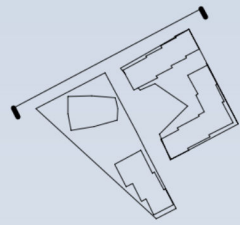

Block B - Top of Parapet - Top
+116.675 m AOD

Block B - Top of Parapet - Step 2
+104.975 m AOD

Block B - Top of Parapet - Step 1
+93.275 m AOD

Facade Type 1
See 10266-Z0-A-G251-DE-XX-99001

Block A/B Ground Floor
+34.400 m AOD

Facade Type 1
See 10266-Z0-A-G251-DE-XX-99001

Block D - Top of Parapet
+172.700 m AOD

Facade Type 2
See 10266-Z0-A-G251-DE-XX-99002

Block A - Top of Parapet - Top
+104.975 m AOD

Block A - Top of Parapet - Step 3
+93.275 m AOD

Block A - Top of Parapet - Step 2
+81.575 m AOD

Block A - Top of Parapet - Step 1
+69.875 m AOD

Facade Type 3
See 10266-Z0-A-G251-DE-XX-99003

Block D Ground Floor
+33.800 m AOD

New Medlock House

Wilmott St

Site Boundary

Newcastle St

Medlock Street

First Street South

PLANNING

North Elevation

10266-Z0-A-G100-EL-EN-99001 P03

December 2022

10266

1:750 @ A3

simpsonhaugh

Manchester
+44 (0)161 835 2345
London
+44 (0)20 7549 4000