
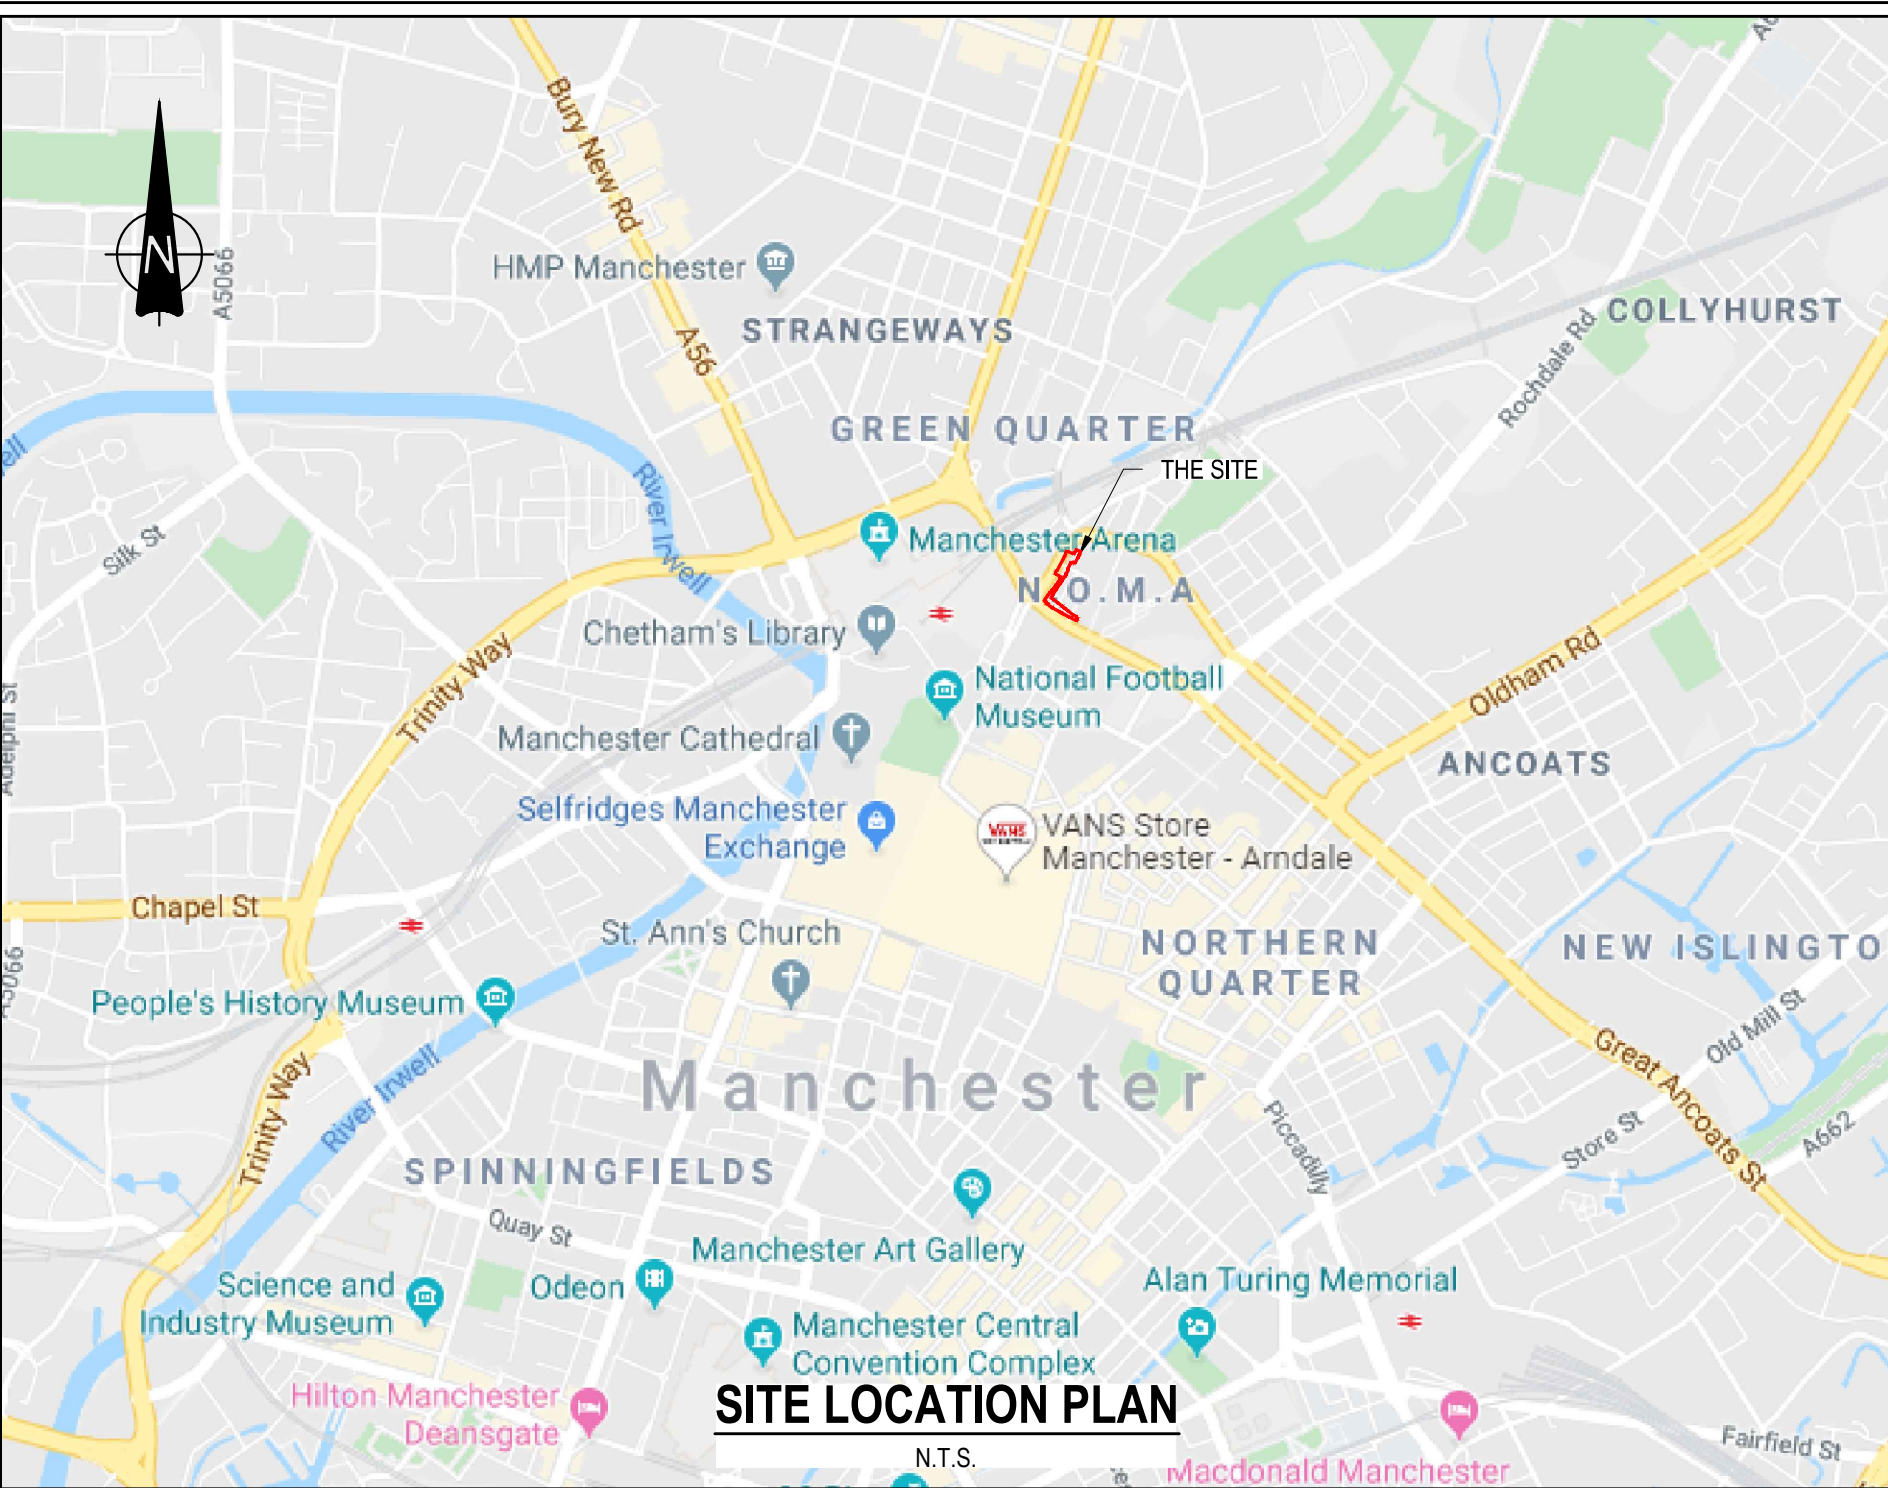


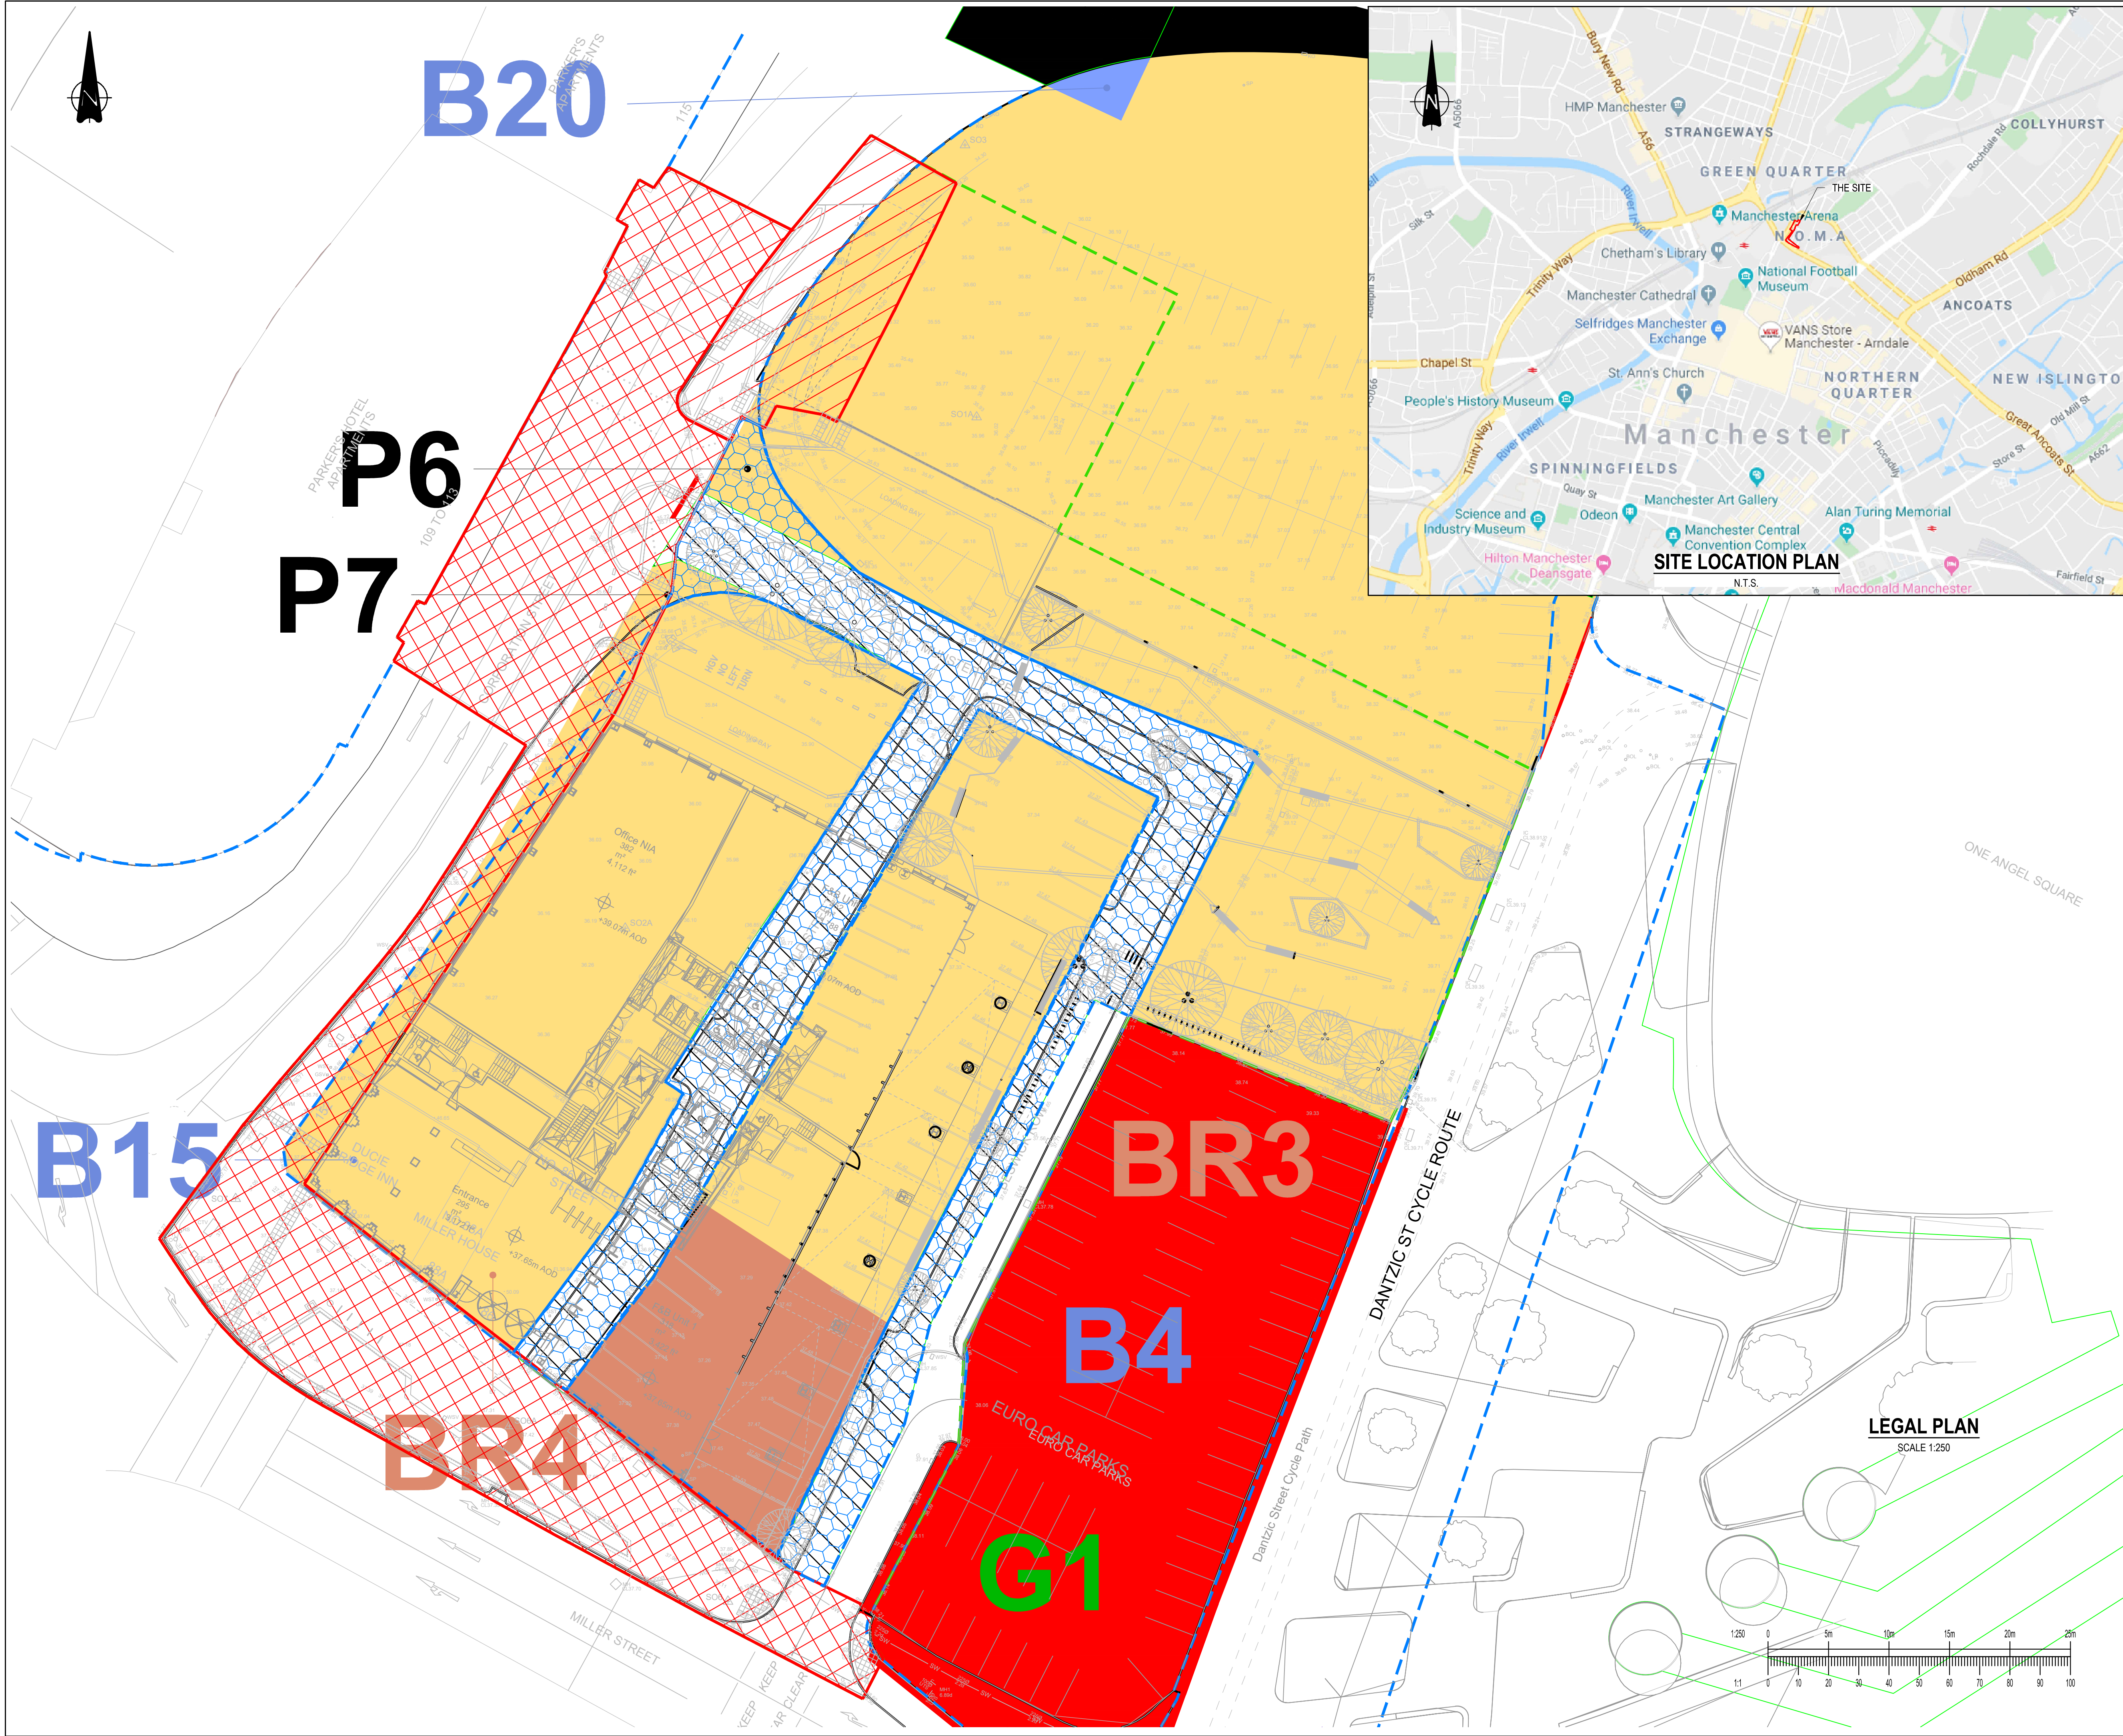

GENERAL NOTES:

- THIS DRAWING IS TO BE READ IN CONJUNCTION WITH ALL RELEVANT ARCHITECTS AND ENGINEERS DRAWINGS AND SPECIFICATIONS.
- DO NOT SCALE THIS DRAWING. ANY AMBIGUITIES, OMISSIONS AND ERRORS ON DRAWINGS SHALL BE BROUGHT TO THE ENGINEERS ATTENTION IMMEDIATELY. ALL DIMENSIONS MUST BE CHECKED / VERIFIED ON SITE.
- ALL DIMENSIONS ARE IN MILLIMETRES UNLESS NOTED OTHERWISE.
- FOR GENERAL NOTES REFER TO DRAWING.

LEGAL KEY:

- EXISTING HIGHWAY BOUNDARY
- PROPOSED NOMA PLOT P DEVELOPMENT BOUNDARY
- PROPOSED S278 WORKS BOUNDARY - PHASE 1
- PROPOSED S278 WORKS BOUNDARY - PHASE 2
- EXTENT OF HIGHWAYS TO BE STOPPED UP

OWNERSHIP:

- NOMA GP: MAN237631
- B20 - NOMA GP: MAN237633
- P6 & P7: (MAN194052), B15 & BR4 - NOMA GP
- BR4 & G1 - EURO CARPARKS
- BR3 - EUROCARPARKS (ASSUMED)

P07	LAYOUT UPDATED	21/12/20	MF	RB
P06	HIGHWAYS BOUNDARY UPDATED	05/08/20	AR	AR
P05	LEGAL OWNERSHIP INFORMATION ADDED	05/08/20	AR	AR
P04	LEGAL BOUNDARY UPDATED	02/08/20	AR	AR
P03	S278 PHASING AND STOPPING UP EXTENTS ADDED	08/07/20	AR	AR
P02	PROPOSED BOUNDARIES UPDATED TO MATCH LATEST ARCHITECT'S LAYOUT.	07/01/20	MPC	RB
P01	INITIAL ISSUE	29/11/19	MPC	RB
Rev:	Description:	Date:	By:	Chkd:

Merchant Exchange, 17-19 Whitworth Street West, Manchester, M1 5WG
0161 235 2384
manchester@curtins.com
www.curtins.com

Civils & Structures • Transport Planning • Environmental • Infrastructure • Geotechnical • Conservation & Heritage • Principal Designer
Birmingham • Bristol • Cambridge • Cardiff • Douglas • Dublin • Edinburgh • Glasgow • Kentish • Leeds • Liverpool • London • Manchester • Nottingham

Status: **ISSUED FOR CO-ORDINATION**

Project: **NOMA PLOT P
S278 APPLICATION**

Orig Title: **SITE LOCATION
AND LEGAL PLAN**

Size:	Date:	Drawn By:	Designed By:	Checked By:			
A1	29/11/2019	MPC	MPC	RB			
Scale: 1:250							
Project No:	Originator:	Zone:	Level:	Type:	Discipline:	Category / Number:	Rev:
073521	CUR	- 00	- XX	- DR	- C	- 95001	-P07