



This drawing is subject to a detailed building and site survey, therefore no guarantee of its accuracy can be given.
This drawing has been draughted in accordance with the clients design requirements.
All areas are approximate and are subject to a detailed building and site survey and further design development.
All dimensions should be checked prior to commencement of construction on site. Measurements should not be taken off the drawing.


All dimensions shown are in millimetres (mm).

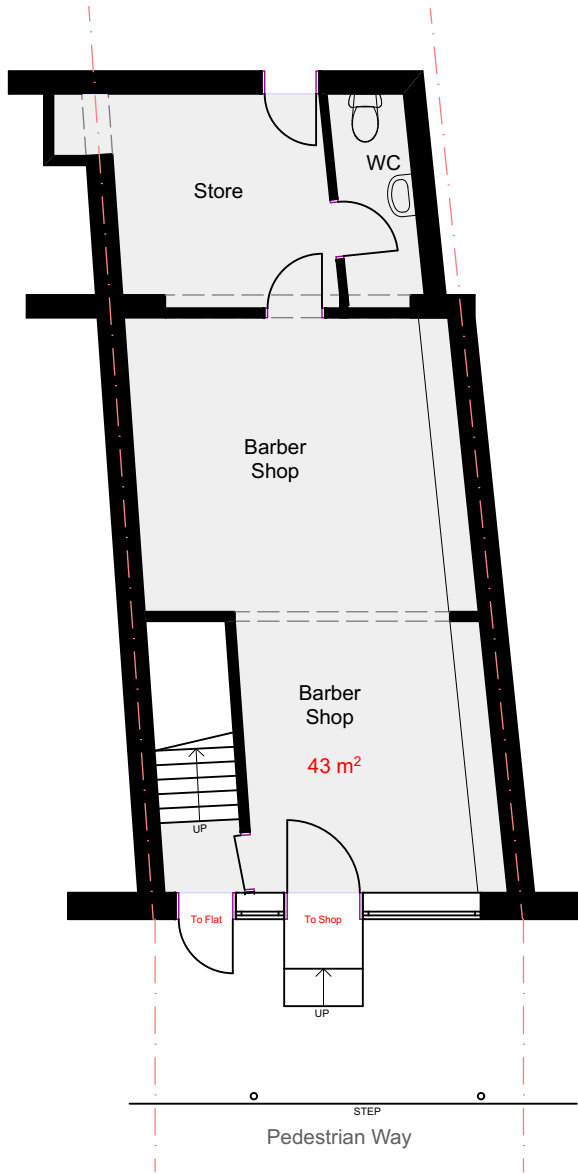


EXISTING GA GROUND FLOOR PLAN

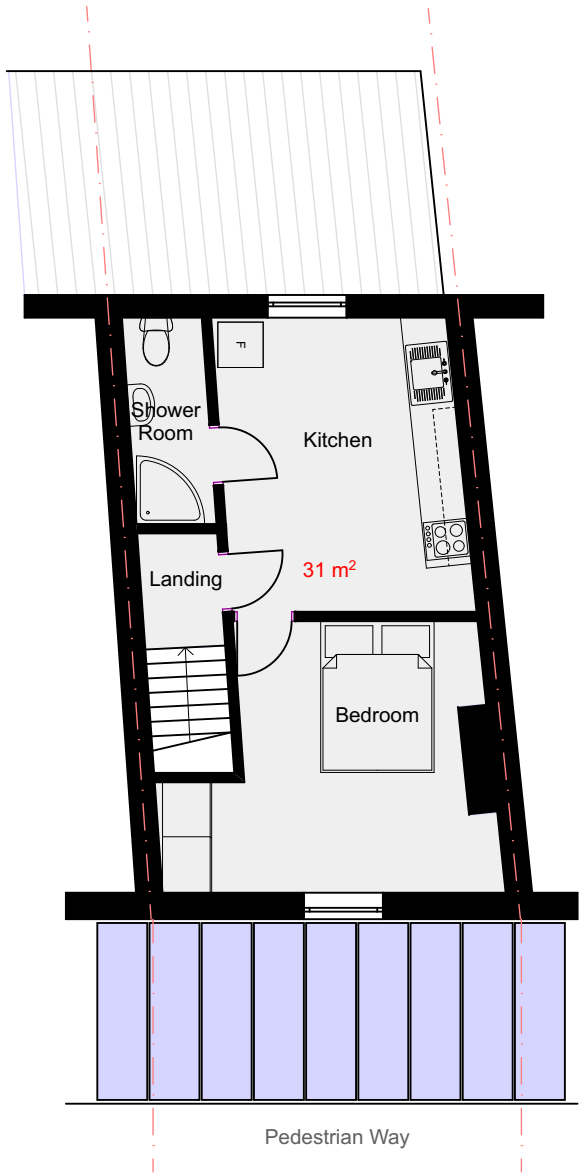

EXISTING GA FIRST FLOOR PLAN

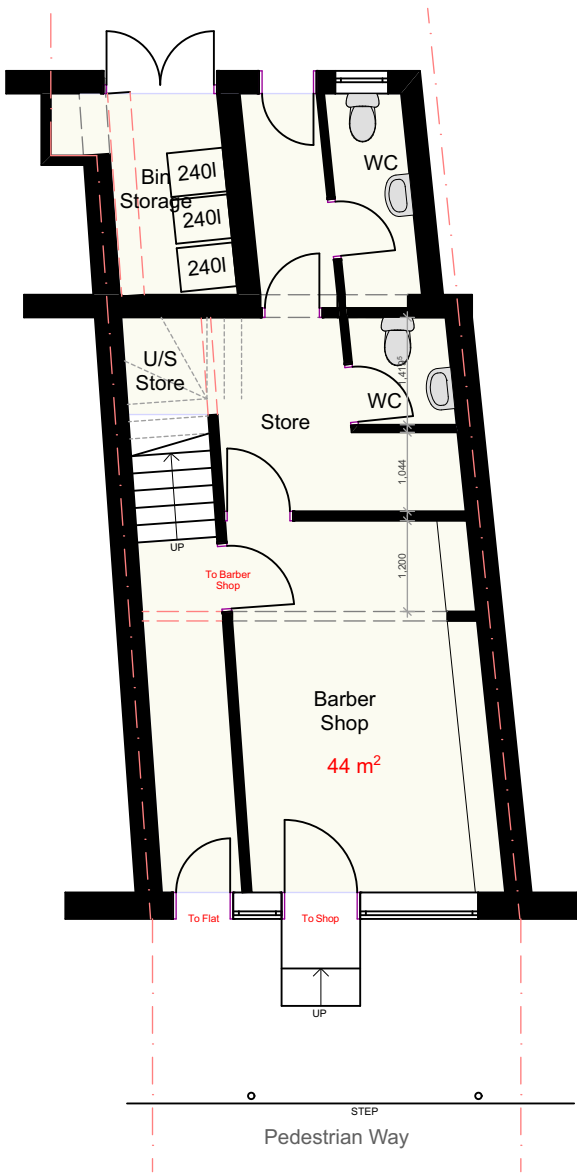

PROPOSED GA GROUND FLOOR PLAN

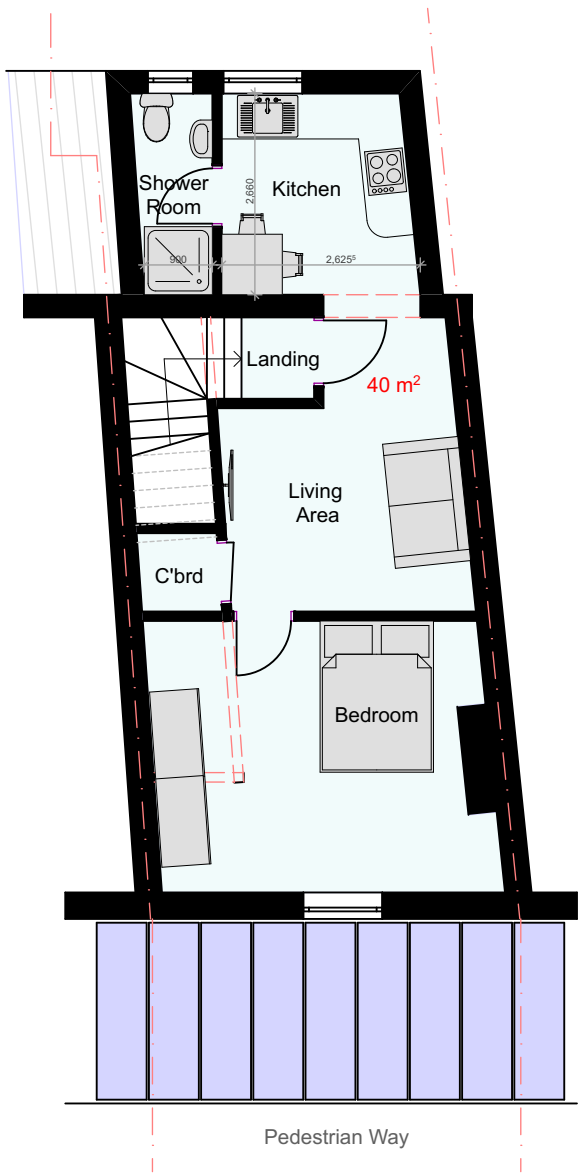

PROPOSED GA FIRST FLOOR PLAN

PL2	Red line boundary updated	07.12.22
PL1	Bin storage relocated	26.10.22
PL0	Planning Issue	25.08.22



NADA Architects Ltd
169 Kingsway
Burnage
Manchester
M19 2ND
Mob: 07974 735527
E: ahmed@nadaarchitects.com
W: www.nadaarchitects.com

D - design	PL - planning	PT - pre-tender
T - tender	P - preliminary	
C - construction	R - record	

IJAZ AHMED

COMMERCIAL ALTERATIONS
940 STOCKPORT,
MANCHESTER, M19 3NN

EXISTING & PROPOSED GA
FLOOR PLANS

scale	date	drawn	checked
1:100 @ A3	25.08.22		AC

job no	(category) dwg no	revision
--------	-------------------	----------

22-1079 (03)001 PL2

Drawing measurements shall not be obtained by scaling. Verify all dims prior to construction. Immediately report any discrepancies on this drawing to Architect. This drawing shall be read in conjunction with associated specifications and related consultant's documents.

PLANNING