





Not to be reproduced without permission.  
All dimensions are in millimetres unless specified.

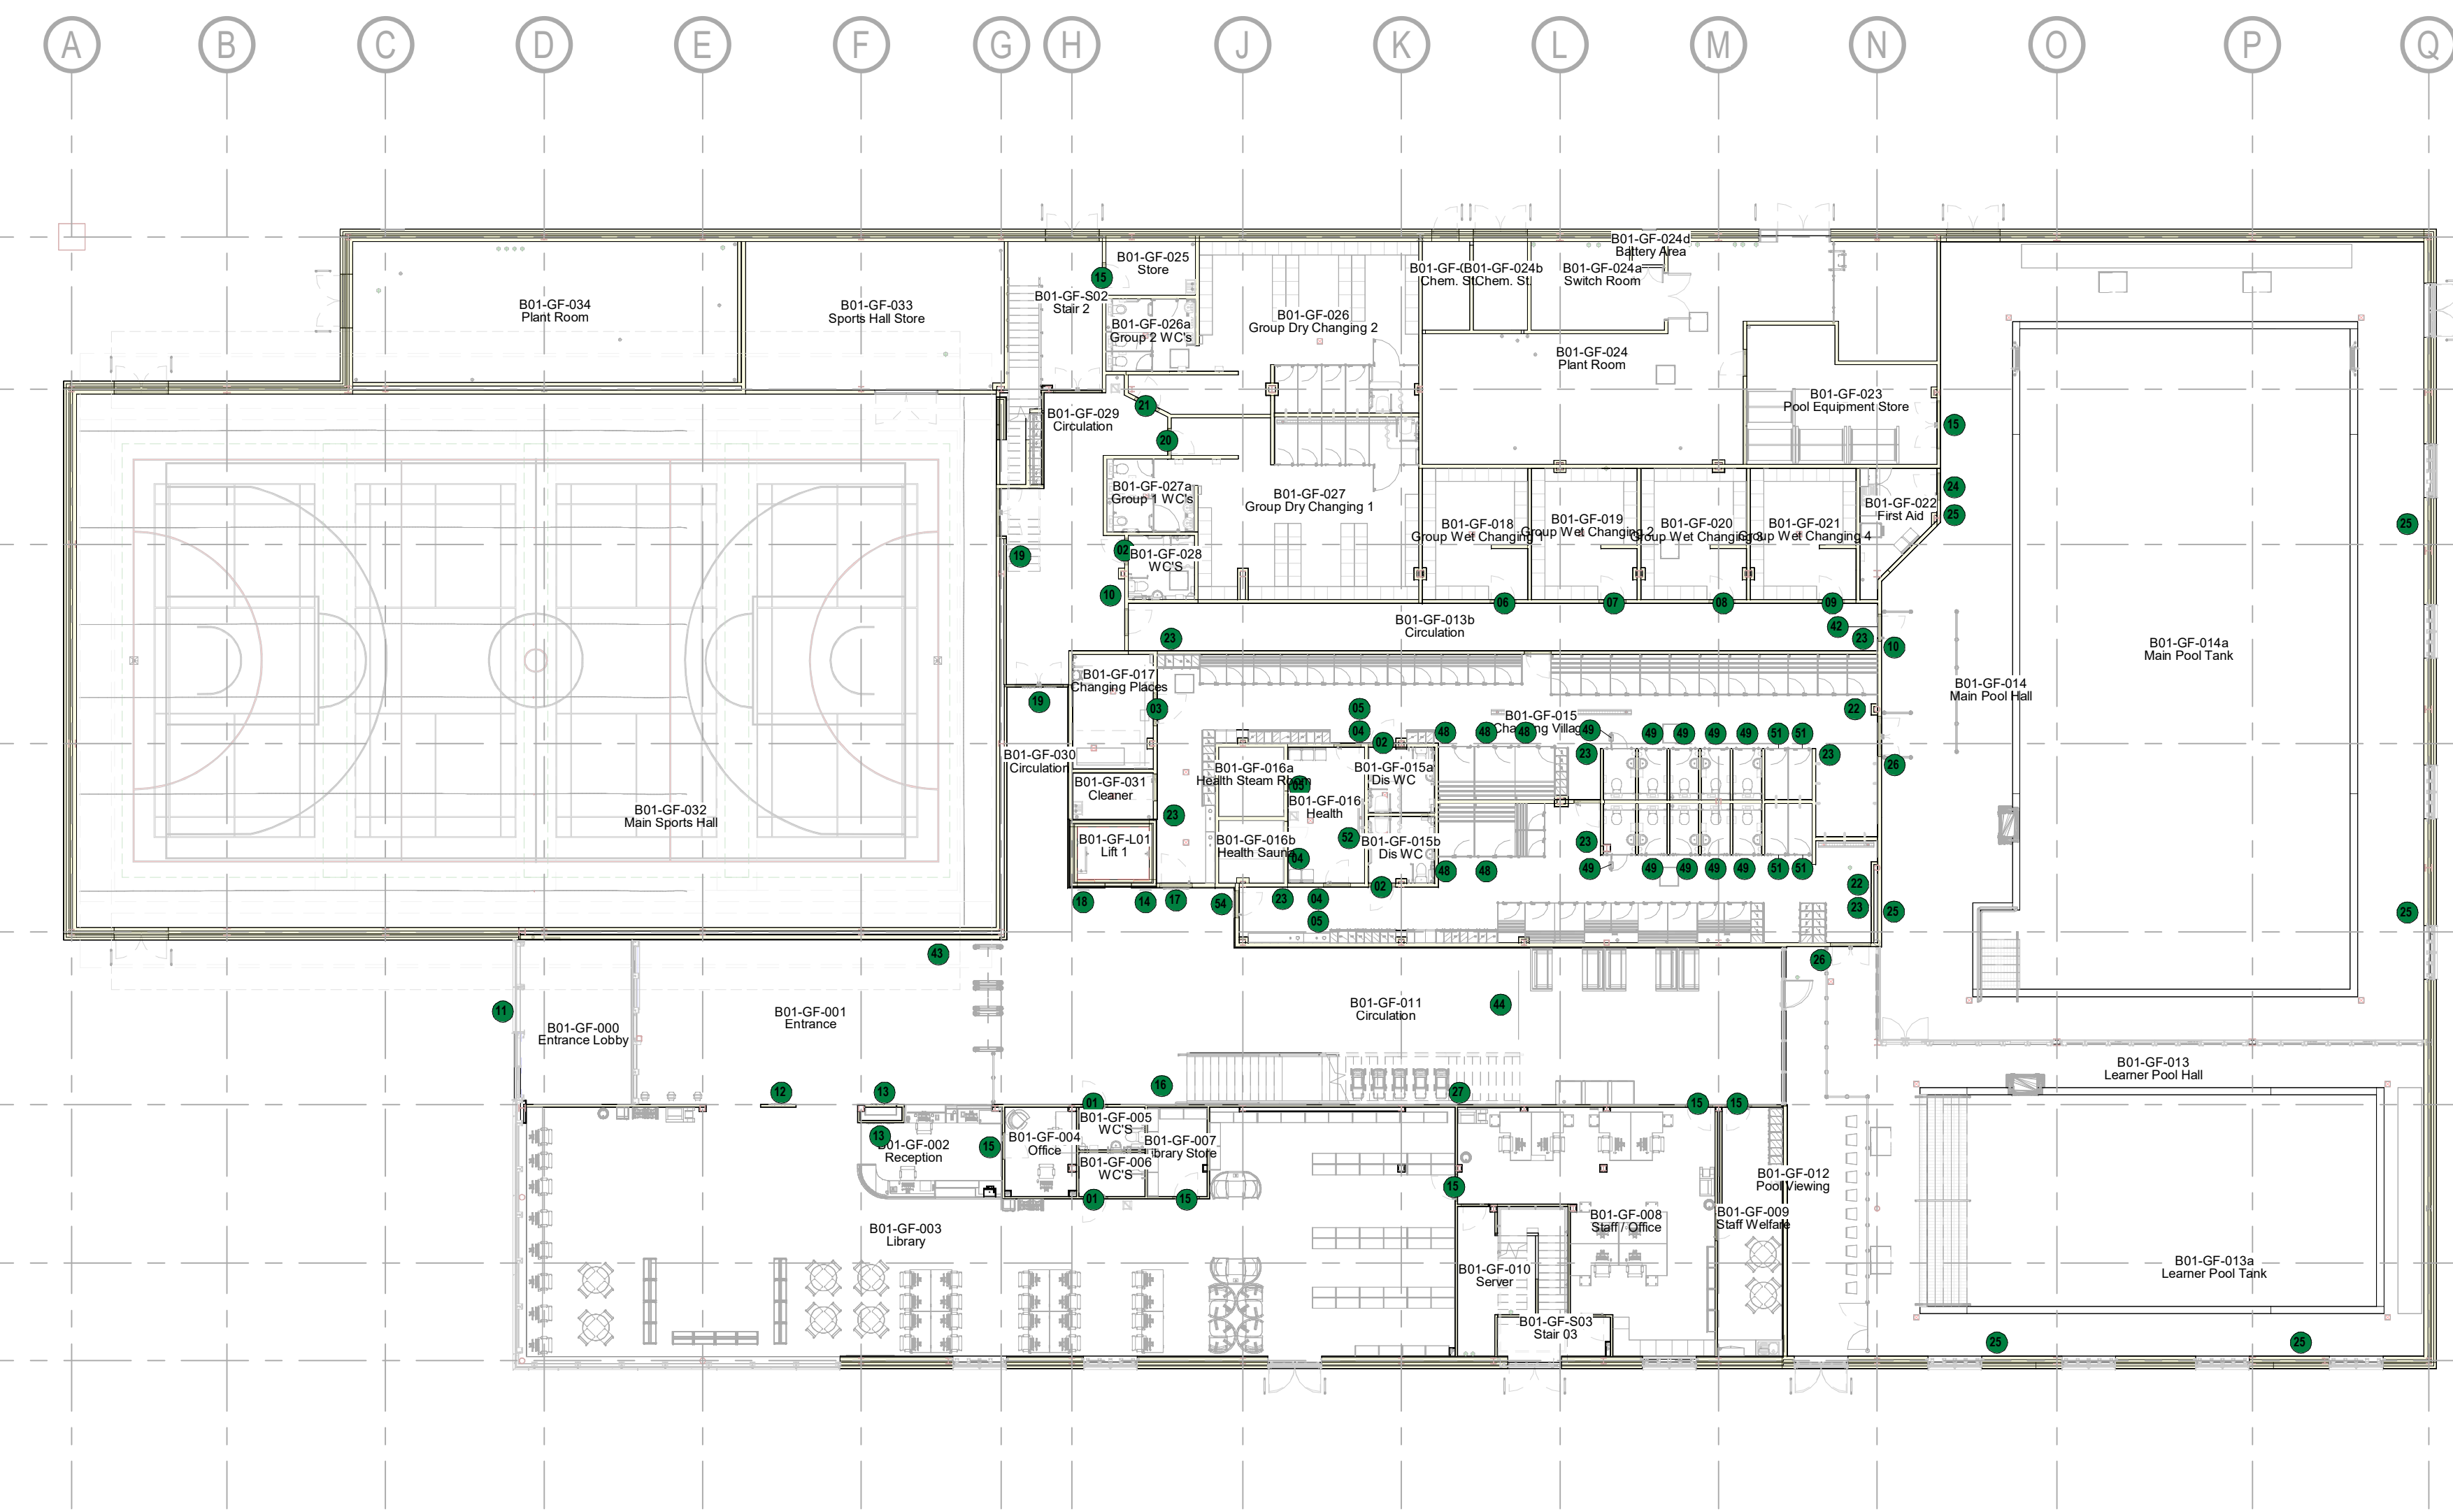

1 Level 00 - Wayfinding  
1:200

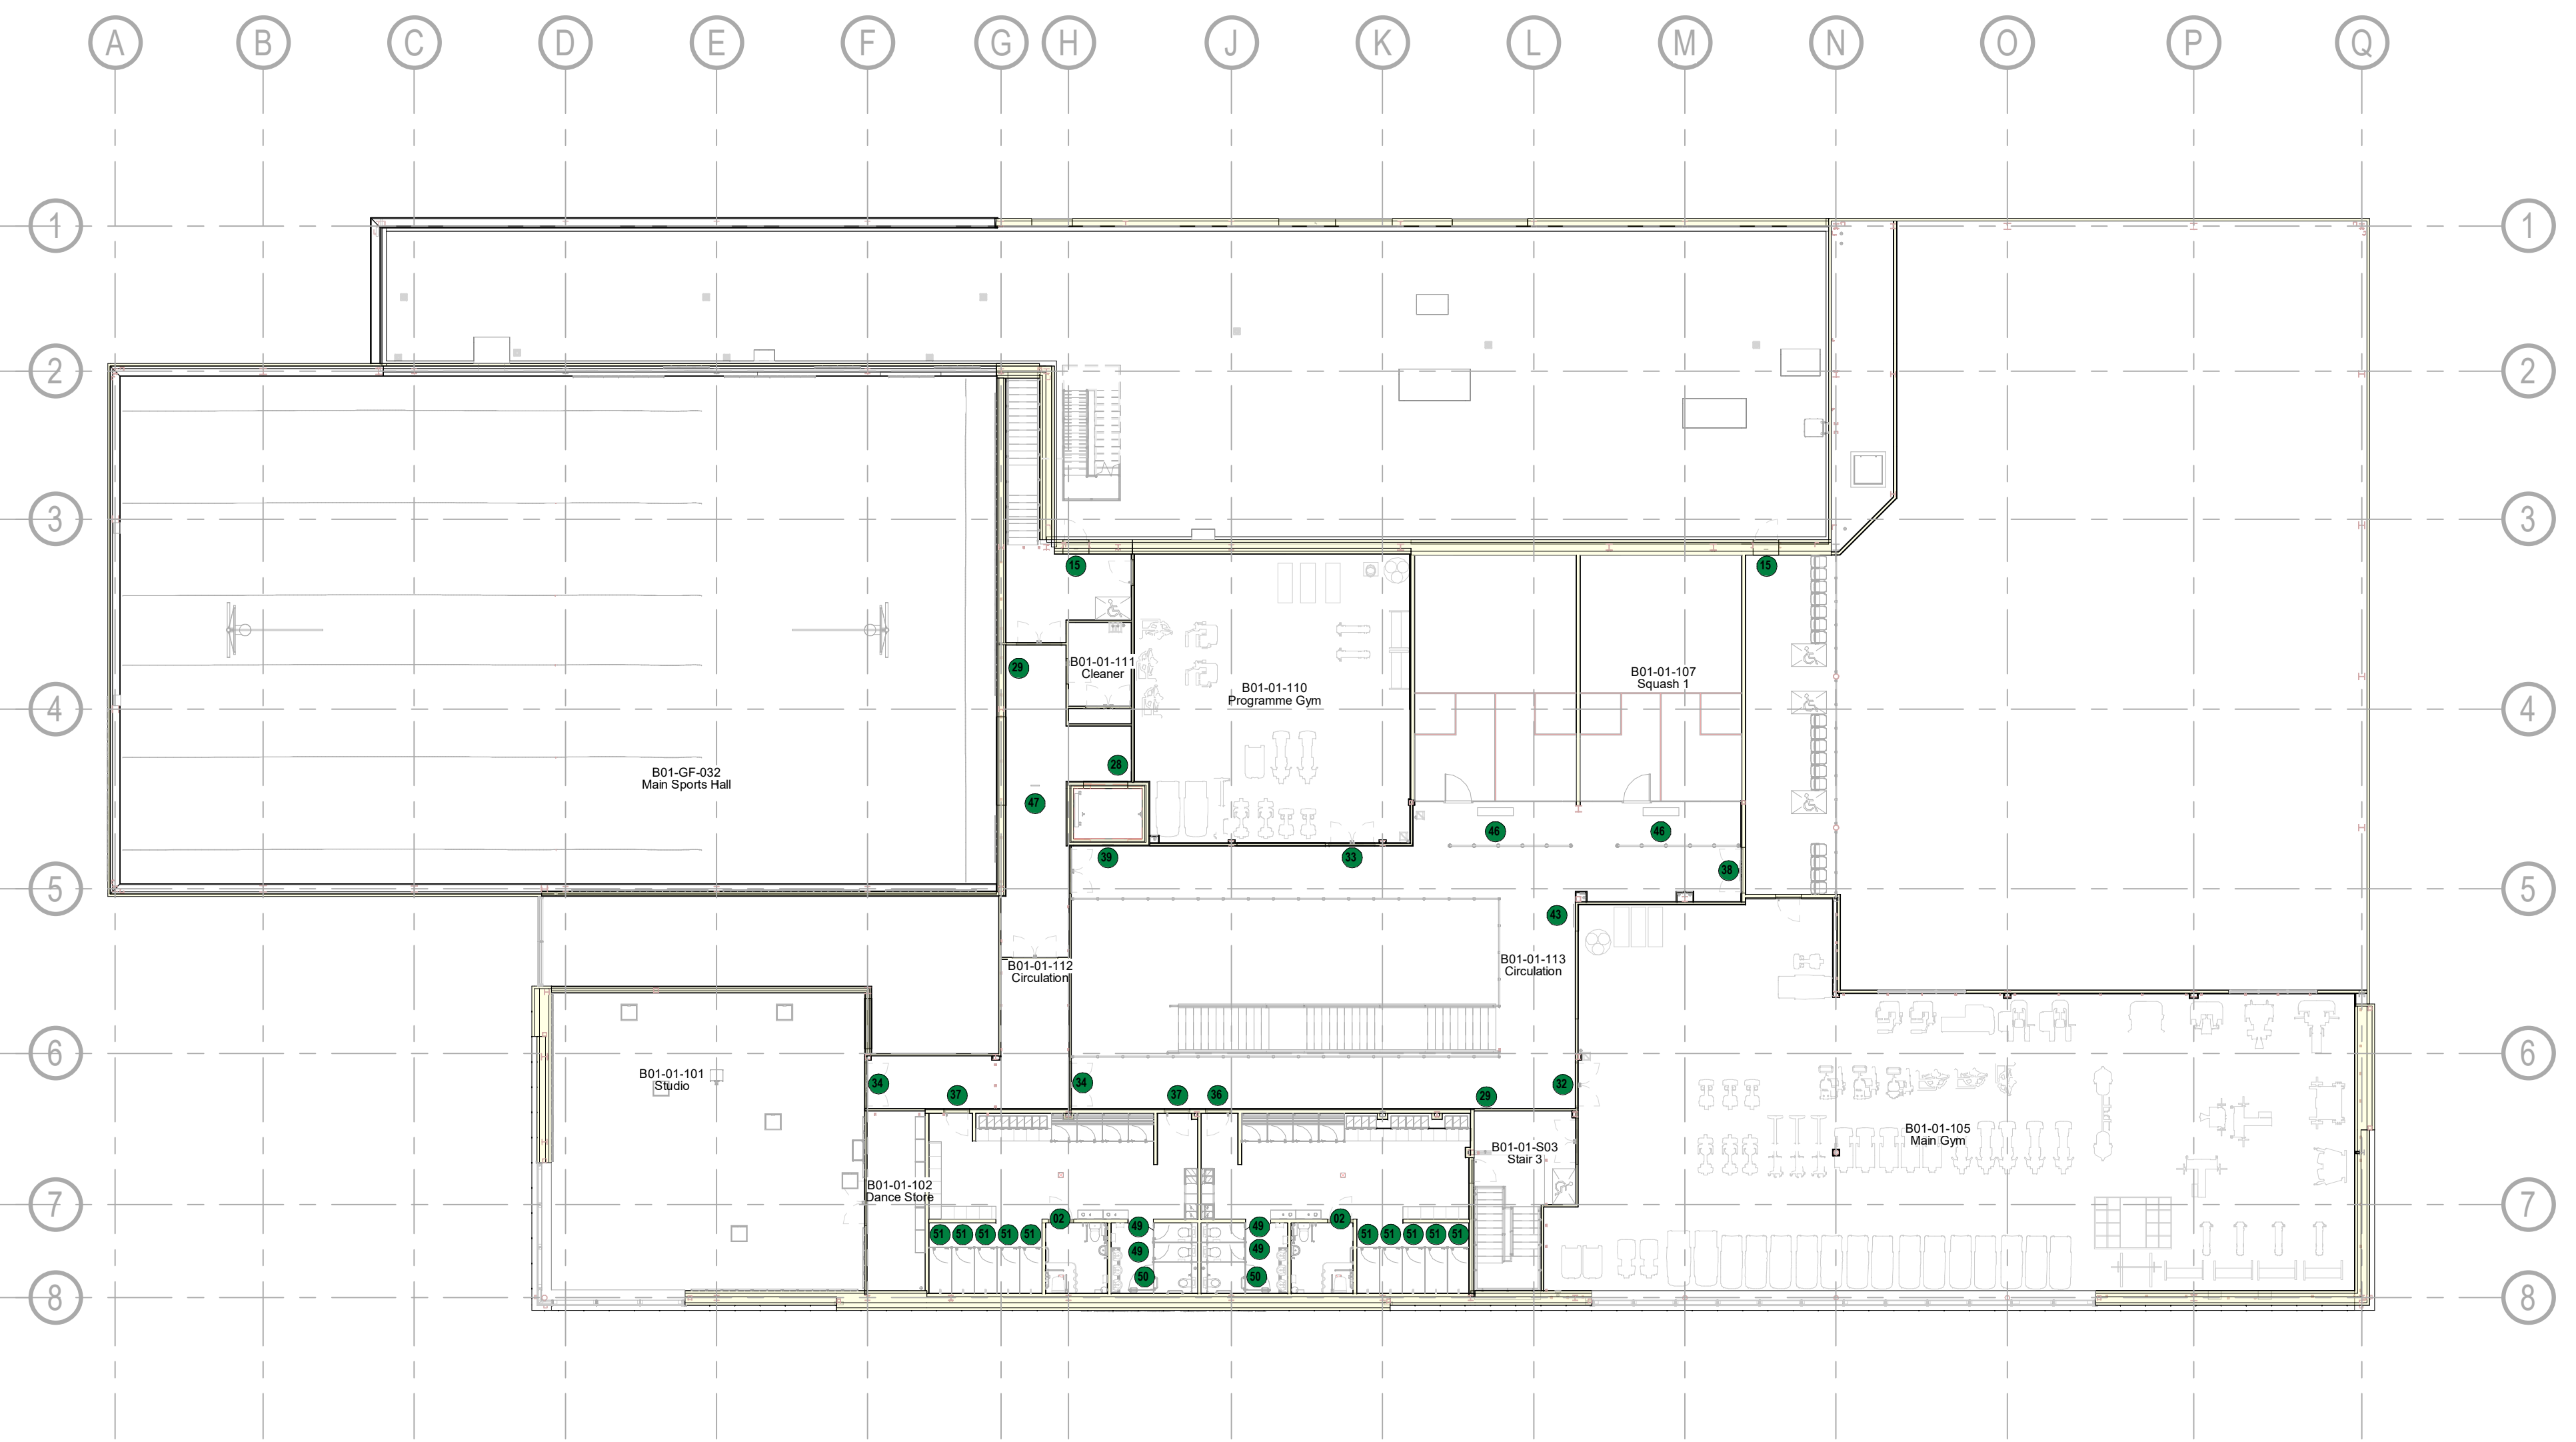

2 Level 01 - Wayfinding  
1:200

| Internal Signage Schedule |      |               |                                                       |                                      |           |
|---------------------------|------|---------------|-------------------------------------------------------|--------------------------------------|-----------|
| Mark                      | Mark | Coun          | Description                                           | Content                              | Sign Type |
| 11                        | 1    | Internal Sign | Abraham Moss Library & Leisure Centre + Opening Hours | Vinyl Graphic to Glass               | No        |
| 53                        | 1    | Internal Sign | Welcome                                               | Vinyl Graphic to Glass               | No        |
| 12                        | 1    | Internal Sign | Library - Suspended                                   | Area Cut Lettering                   | No        |
| 13                        | 2    | Internal Sign | Reception - Wall Mounted                              | Area Cut Lettering                   | No        |
| 17                        | 1    | Internal Sign | Pool 1 Changing - Wall Mounted                        | Area Cut Lettering                   | No        |
| 19                        | 2    | Internal Sign | Sports Hall - Wall Mounted                            | Area Cut Lettering                   | No        |
| 32                        | 1    | Internal Sign | Gym - Wall Mounted                                    | Area Cut Lettering                   | No        |
| 33                        | 1    | Internal Sign | Programme Gym - Wall Mounted                          | Area Cut Lettering                   | No        |
| 34                        | 2    | Internal Sign | Studio - Wall Mounted                                 | Area Cut Lettering                   | No        |
| 38                        | 1    | Internal Sign | Pool 1 Viewing - Wall Mounted                         | Area Cut Lettering                   | No        |
| 54                        | 1    | Internal Sign | Pool 2 Changing - Wall Mounted                        | Area Cut Lettering                   | No        |
| 01                        | 2    | Internal Sign | AWC                                                   | Facilities Door Sign                 | Yes       |
| 02                        | 5    | Internal Sign | AWCS                                                  | Facilities Door Sign                 | Yes       |
| 03                        | 1    | Internal Sign | Changing Places                                       | Facilities Door Sign                 | Yes       |
| 04                        | 3    | Internal Sign | Sauna                                                 | General Wall Sign                    | No        |
| 05                        | 3    | Internal Sign | Steam                                                 | General Wall Sign                    | No        |
| 06                        | 1    | Internal Sign | Wet Group Changing 1                                  | Facilities Wall ID                   | Yes       |
| 07                        | 1    | Internal Sign | Wet Group Changing 2                                  | Facilities Wall ID                   | Yes       |
| 08                        | 1    | Internal Sign | Wet Group Changing 3                                  | Facilities Wall ID                   | Yes       |
| 09                        | 1    | Internal Sign | Wet Group Changing 4                                  | Facilities Wall ID                   | Yes       |
| 10                        | 2    | Internal Sign | Wet Group Changing 1 - 4                              | Wall Mounted Wayfinding              | Yes       |
| 14                        | 1    | Internal Sign | Lift                                                  | Wall Mounted Wayfinding              | Yes       |
| 15                        | 9    | Internal Sign | Staff Only                                            | General Door Sign                    | No        |
| 16                        | 1    | Internal Sign | Stairs                                                | Wall Mounted Wayfinding              | Yes       |
| 18                        | 1    | Internal Sign | Sports Hall & Changing                                | Wall Mounted Wayfinding              | Yes       |
| 20                        | 1    | Internal Sign | Male Changing                                         | Facilities Wall ID                   | Yes       |
| 21                        | 1    | Internal Sign | Female Changing                                       | Facilities Wall ID                   | Yes       |
| 22                        | 2    | Internal Sign | Please Shower before using the Swimming Pool          | Shower Instruction Sign Wall Mounted | Yes       |
| 23                        | 8    | Internal Sign | Caution Slippery Floor                                | Caution Sign Wall Mounted            | Yes       |
| 24                        | 1    | Internal Sign | First Aid                                             | First Aid Wall Mounted               | Yes       |
| 25                        | 6    | Internal Sign | Pool Caution                                          | Pool Caution Sign Wall Mounted       | Yes       |
| 26                        | 2    | Internal Sign | Pool Changing                                         | Pool Mounted Wayfinding              | Yes       |
| 27                        | 1    | Internal Sign | Buggy Slote                                           | Area Cut Lettering                   | No        |
| 28                        | 1    | Internal Sign | Lift                                                  | Wall Mounted Wayfinding              | Yes       |
| 29                        | 2    | Internal Sign | Stairs                                                | Wall Mounted Wayfinding              | Yes       |
| 36                        | 1    | Internal Sign | Male Dry Change                                       | Facilities Wall ID                   | Yes       |
| 37                        | 2    | Internal Sign | Female Dry Change                                     | Facilities Wall ID                   | Yes       |
| 39                        | 1    | Internal Sign | Lift                                                  | Wall Mounted Wayfinding              | Yes       |
| 42                        | 1    | Internal Sign | Pool 1                                                | Wall Mounted Wayfinding              | Yes       |
| 43                        | 2    | Internal Sign | Building Directory                                    | Floor Level Directory Wall Mounted   | Yes       |
| 44                        | 1    | Internal Sign | Pool 2 Viewing                                        | Suspended Wayfinding                 | Yes       |
| 46                        | 2    | Internal Sign | Court 1 - Court 2                                     | VINYL FLOOR INSERT                   | N/A       |
| 47                        | 1    | Internal Sign | Lift                                                  | Suspended Wayfinding                 | Yes       |
| 48                        | 5    | Internal Sign | Family Change                                         | Facilities Door Sign                 | Yes       |
| 49                        | 16   | Internal Sign | WC                                                    | Facilities Door Sign                 | Yes       |
| 50                        | 2    | Internal Sign | AWC                                                   | Facilities Door Sign                 | Yes       |
| 51                        | 14   | Internal Sign | Shower                                                | Facilities Door Sign                 | Yes       |
| 52                        | 1    | Internal Sign | Alarm                                                 | Alarm Wall Mounted - Locations TBA   | Yes       |

ABRAHAM MOSS LIBRARY & LEISURE CENTRE

- Borda Bold

ABCDEFGHIJKLMNOPQRSTUVWXYZ

abcdefghijklmnopqrstuvwxyz

1234567890

MCRactive Blue  
RAL: 5003

MCRactive Red  
RAL: 3020

MCRactive Grey  
RAL: 7012

MCRactive Black  
RAL: 9005

MCRactive L Grey  
RAL: 9003

MCRactive White  
RAL: 9010

Showers

Toilets

Lifts

Stairs

Pool Hall

Accessible Toilet

Way Out

First Aid

Ambulant WC

Family/Group Change

Buggy Store

Group Wet Change

Changing Rooms

Café

Studio

Changing Places

Spectator Seating

Changing Village

Gym

Gym Change

Gym Change

Accessible Change

Library

Programme Gym

Health Suite

Squash Courts

© XSIGN. All Rights Reserved.

xsign™



INDICATIVE 3D TEXT - TO BE CONFIRMED IN LINE WITH MANCHESTER AQUATICS CENTRE PROPOSALS - 150MM TEXT TO AREA CUT LETTERING VINYL GRAPHIC TEXT SIZE TBA  
FINAL SETTING OUT TO BE CONFIRMED WITH SUPPLIER

| REV | DATE       | DESCRIPTION            | BY | CHECKED |
|-----|------------|------------------------|----|---------|
| 01  | 2023-09-01 | Issued for information | AW | AW      |
| 02  | 2023-09-01 | Issued for information | AW | AW      |
