


GENERAL NOTES

- THIS DRAWING IS TO BE READ IN CONJUNCTION WITH ALL RELEVANT ARCHITECTS, ENGINEERS AND SPECIALIST DRAWINGS AND SPECIFICATIONS
- DO NOT SCALE FROM THIS DRAWING IN EITHER PAPER OR DIGITAL FORM. USE WRITTEN DIMENSIONS ONLY.

1no. ARROW DENOTES LOCATION OF SHORT JOIST BEARING. CONTRACTOR TO INSTALL NEW STEEL BRACKETS. REFER TO DETAIL 2 SHEET DR-S-4001

STRUCTURAL REPAIR NOTES

- THE CONTRACTOR IS RESPONSIBLE FOR THE DESIGN AND INSTALLATION OF TEMPORARY WORKS. THEIR PROPOSALS MUST BE SUBMITTED TO THE STRUCTURAL ENGINEER SUFFICIENTLY IN ADVANCE OF THE WORKS STARTING TO PERMIT COMMENT. UNDER NO CIRCUMSTANCES SHOULD ANY STRUCTURAL ALTERATIONS BE CARRIED OUT PRIOR TO THE STRUCTURAL ENGINEER COMMENTING ON THE CONTRACTORS TEMPORARY WORKS PROPOSALS.
- REPAIR DESIGNS SHOWN INDICATE PRESCRIPTIVE METHODOLOGIES AND MATERIALS TO BE USED.
- CONTRACTOR TO PROVIDE ACCESS FOR INSPECTION OF BRACKET LOCATIONS (DR-S-4001, DETAIL 2) AT COMMENCEMENT OF WORKS ON SITE
- REFER ALSO TO CONISBEE STRUCTURAL SPECIFICATION.

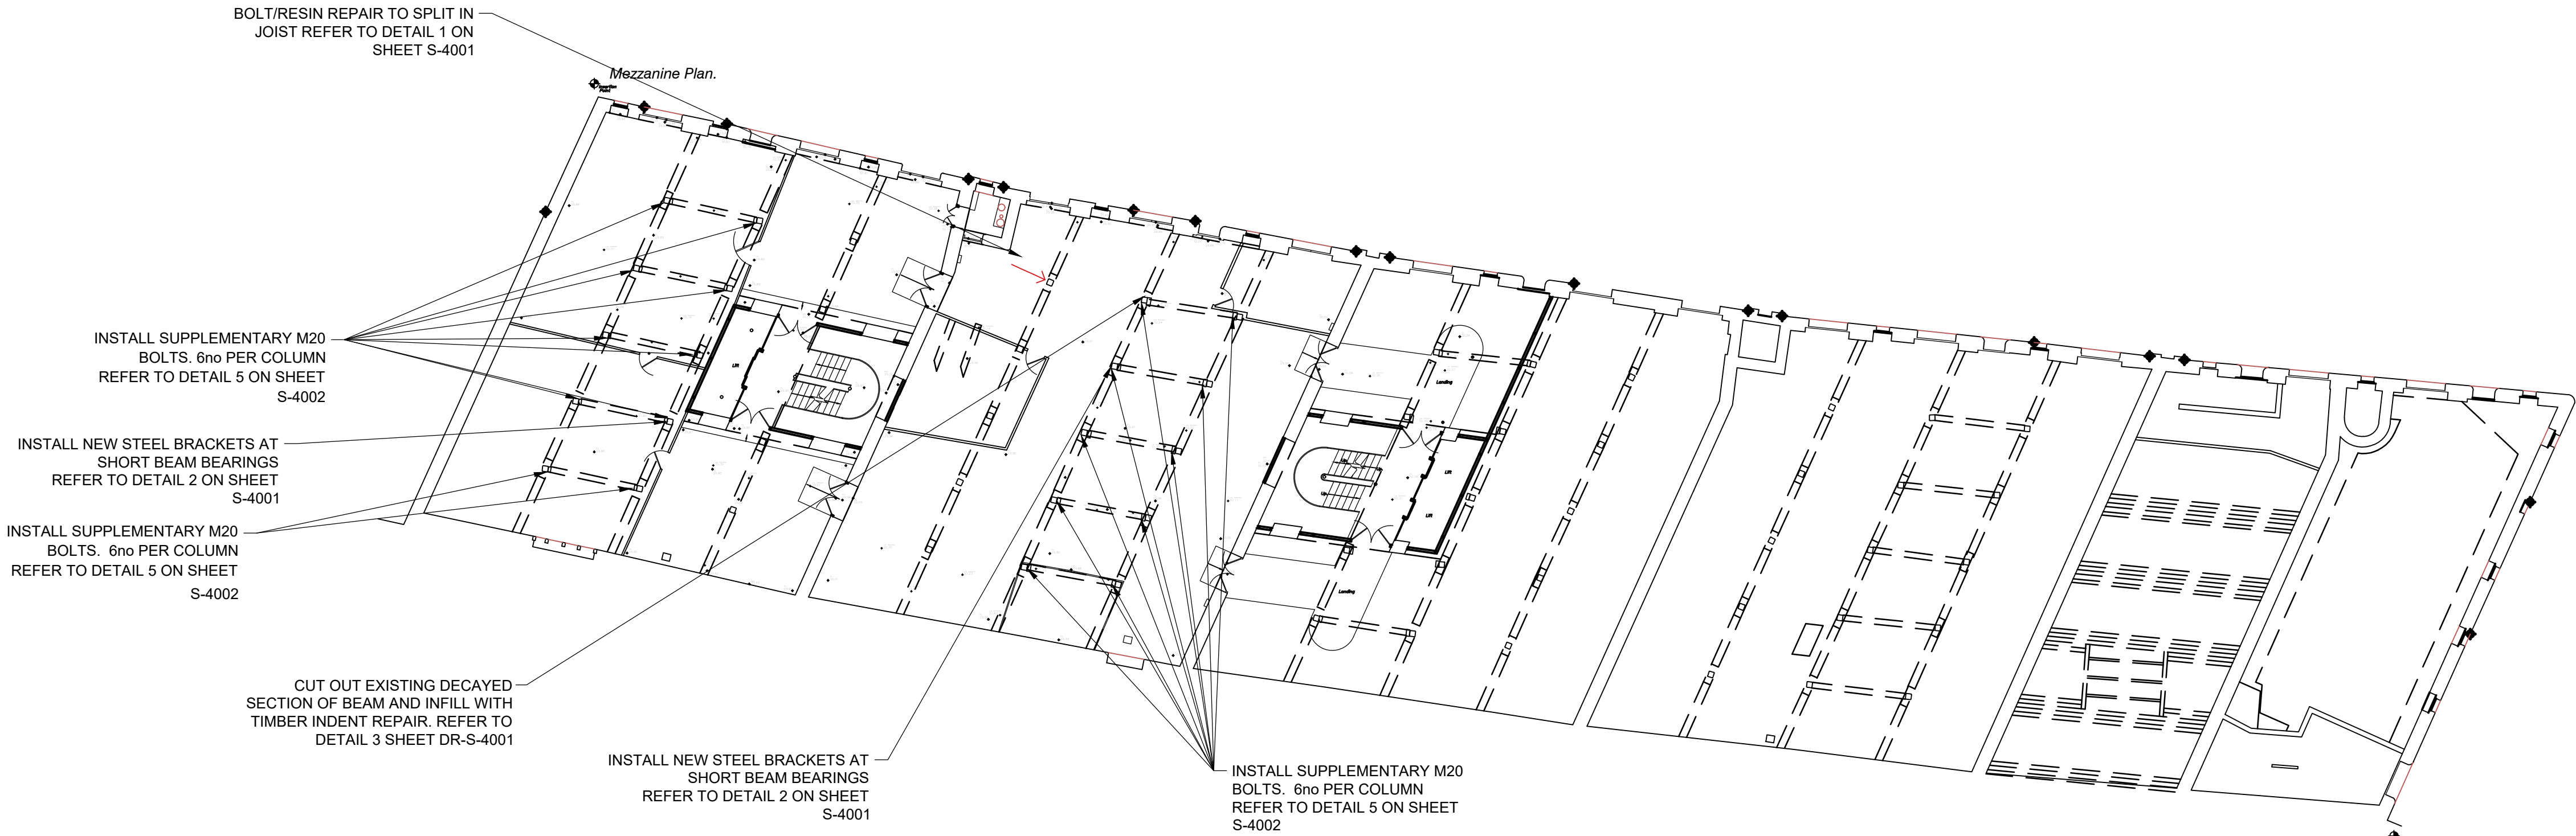

NOT FOR CONSTRUCTION

T1	10.02.23	TENDER ISSUE	HM	SW
P2	31.01.23	PRELIMINARY ISSUE	HM	SW
P1	06.12.22	PRELIMINARY ISSUE	SW	SW

Rev	Date	Description	Drawn	Check
-----	------	-------------	-------	-------

conisbee Consulting Structural Engineers
Consulting Civil Engineers

London • Cambridge • Norwich
1-5 Offord St London N1 1DH
Telephone 020 7700 6666
www.conisbee.co.uk

Drawing Status TENDER	
Project	Date FEB 2023
SIM - 1830 WAREHOUSE ESSENTIAL WORKS & REPAIRS	Scale 1:200@A1
	Drawn HM
Title	Engineer SW
GF MEZZANINE PLAN STRUCTURAL REPAIRS	Project No 220627
Drawing No 220627-CON-XX-M0-DR-S-1101	Revision T1