


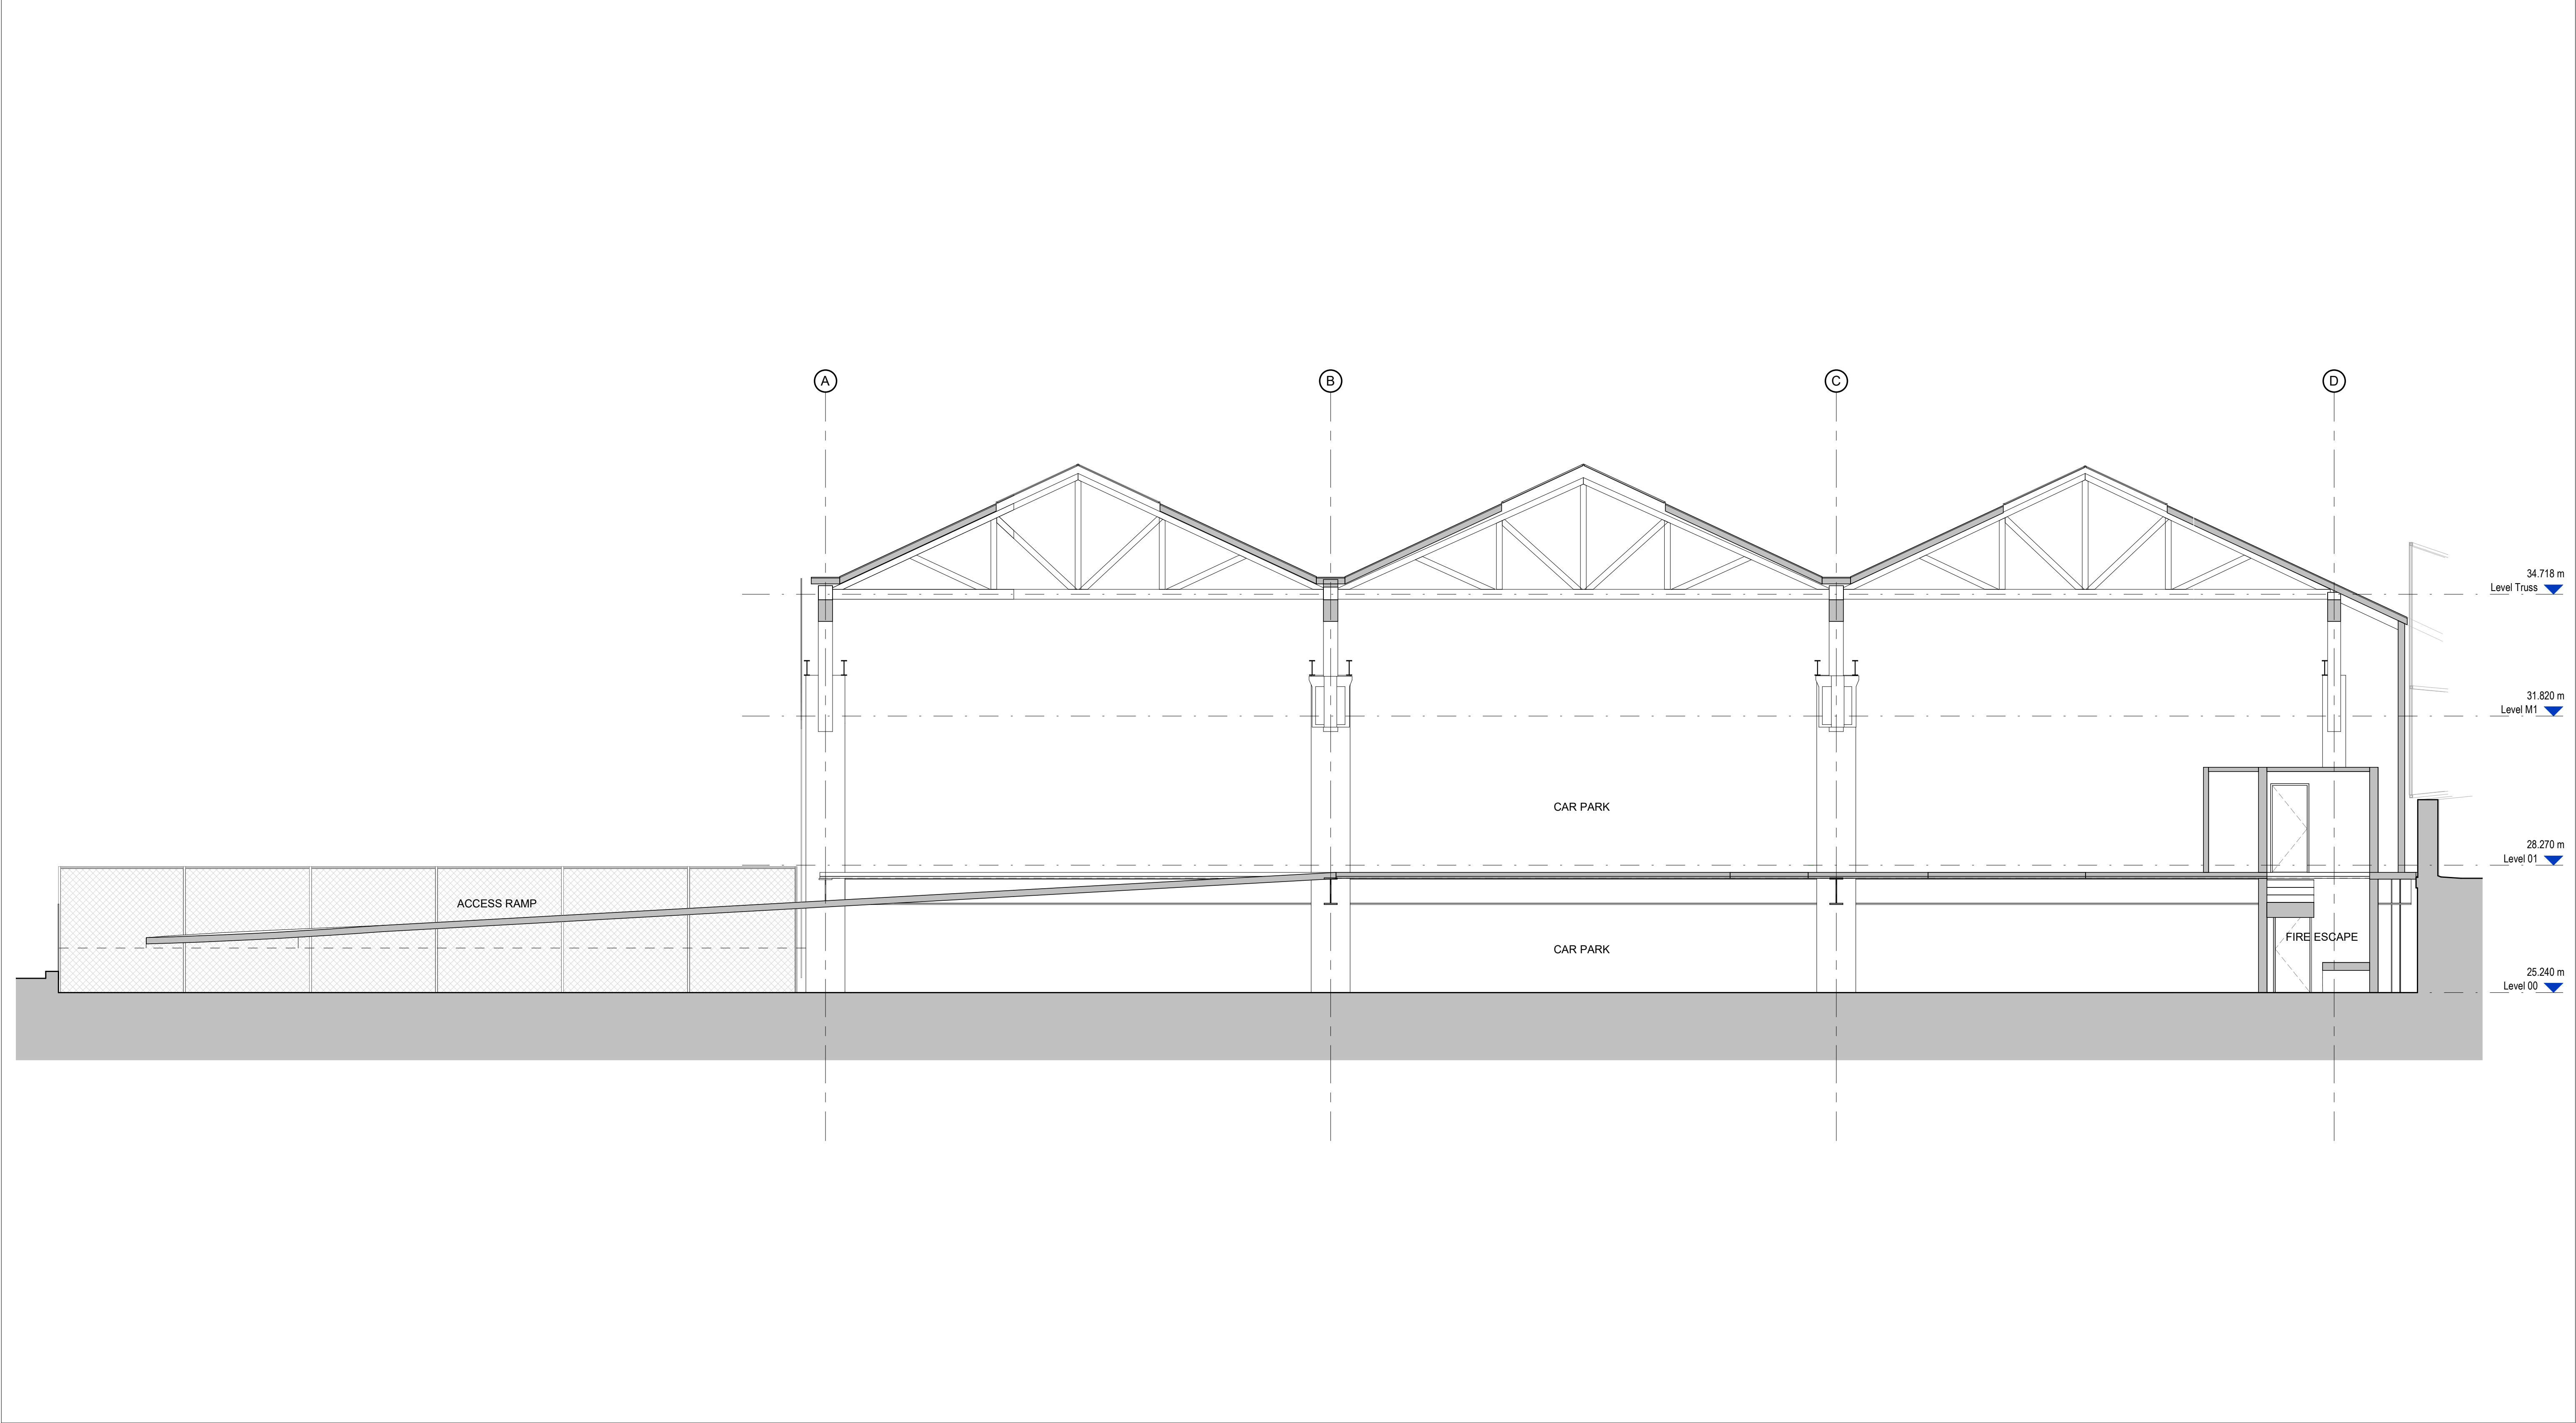

Notes

Do not scale from this drawing.

All dimensions are to be checked prior to construction and any discrepancies are to be identified to the Architect.

Copyright reserved.

A 18/01/23 Issued for planning
Revisions

GL

3DReid
www.3DReid.com
Architecture Interiors Masterplanning



Status
PLANNING

Client
ALLIED LONDON

Project
**SHIPYARD
WATER ST, MANCHESTER**

Title
Existing GA Section A-A

Scale	Size	Date	Drawn	Checked
1 : 75	A1	26/08/22	GL	NS

Drawing No.	Rev.
200097-3DR-ZZ-DR-A-08201	A