


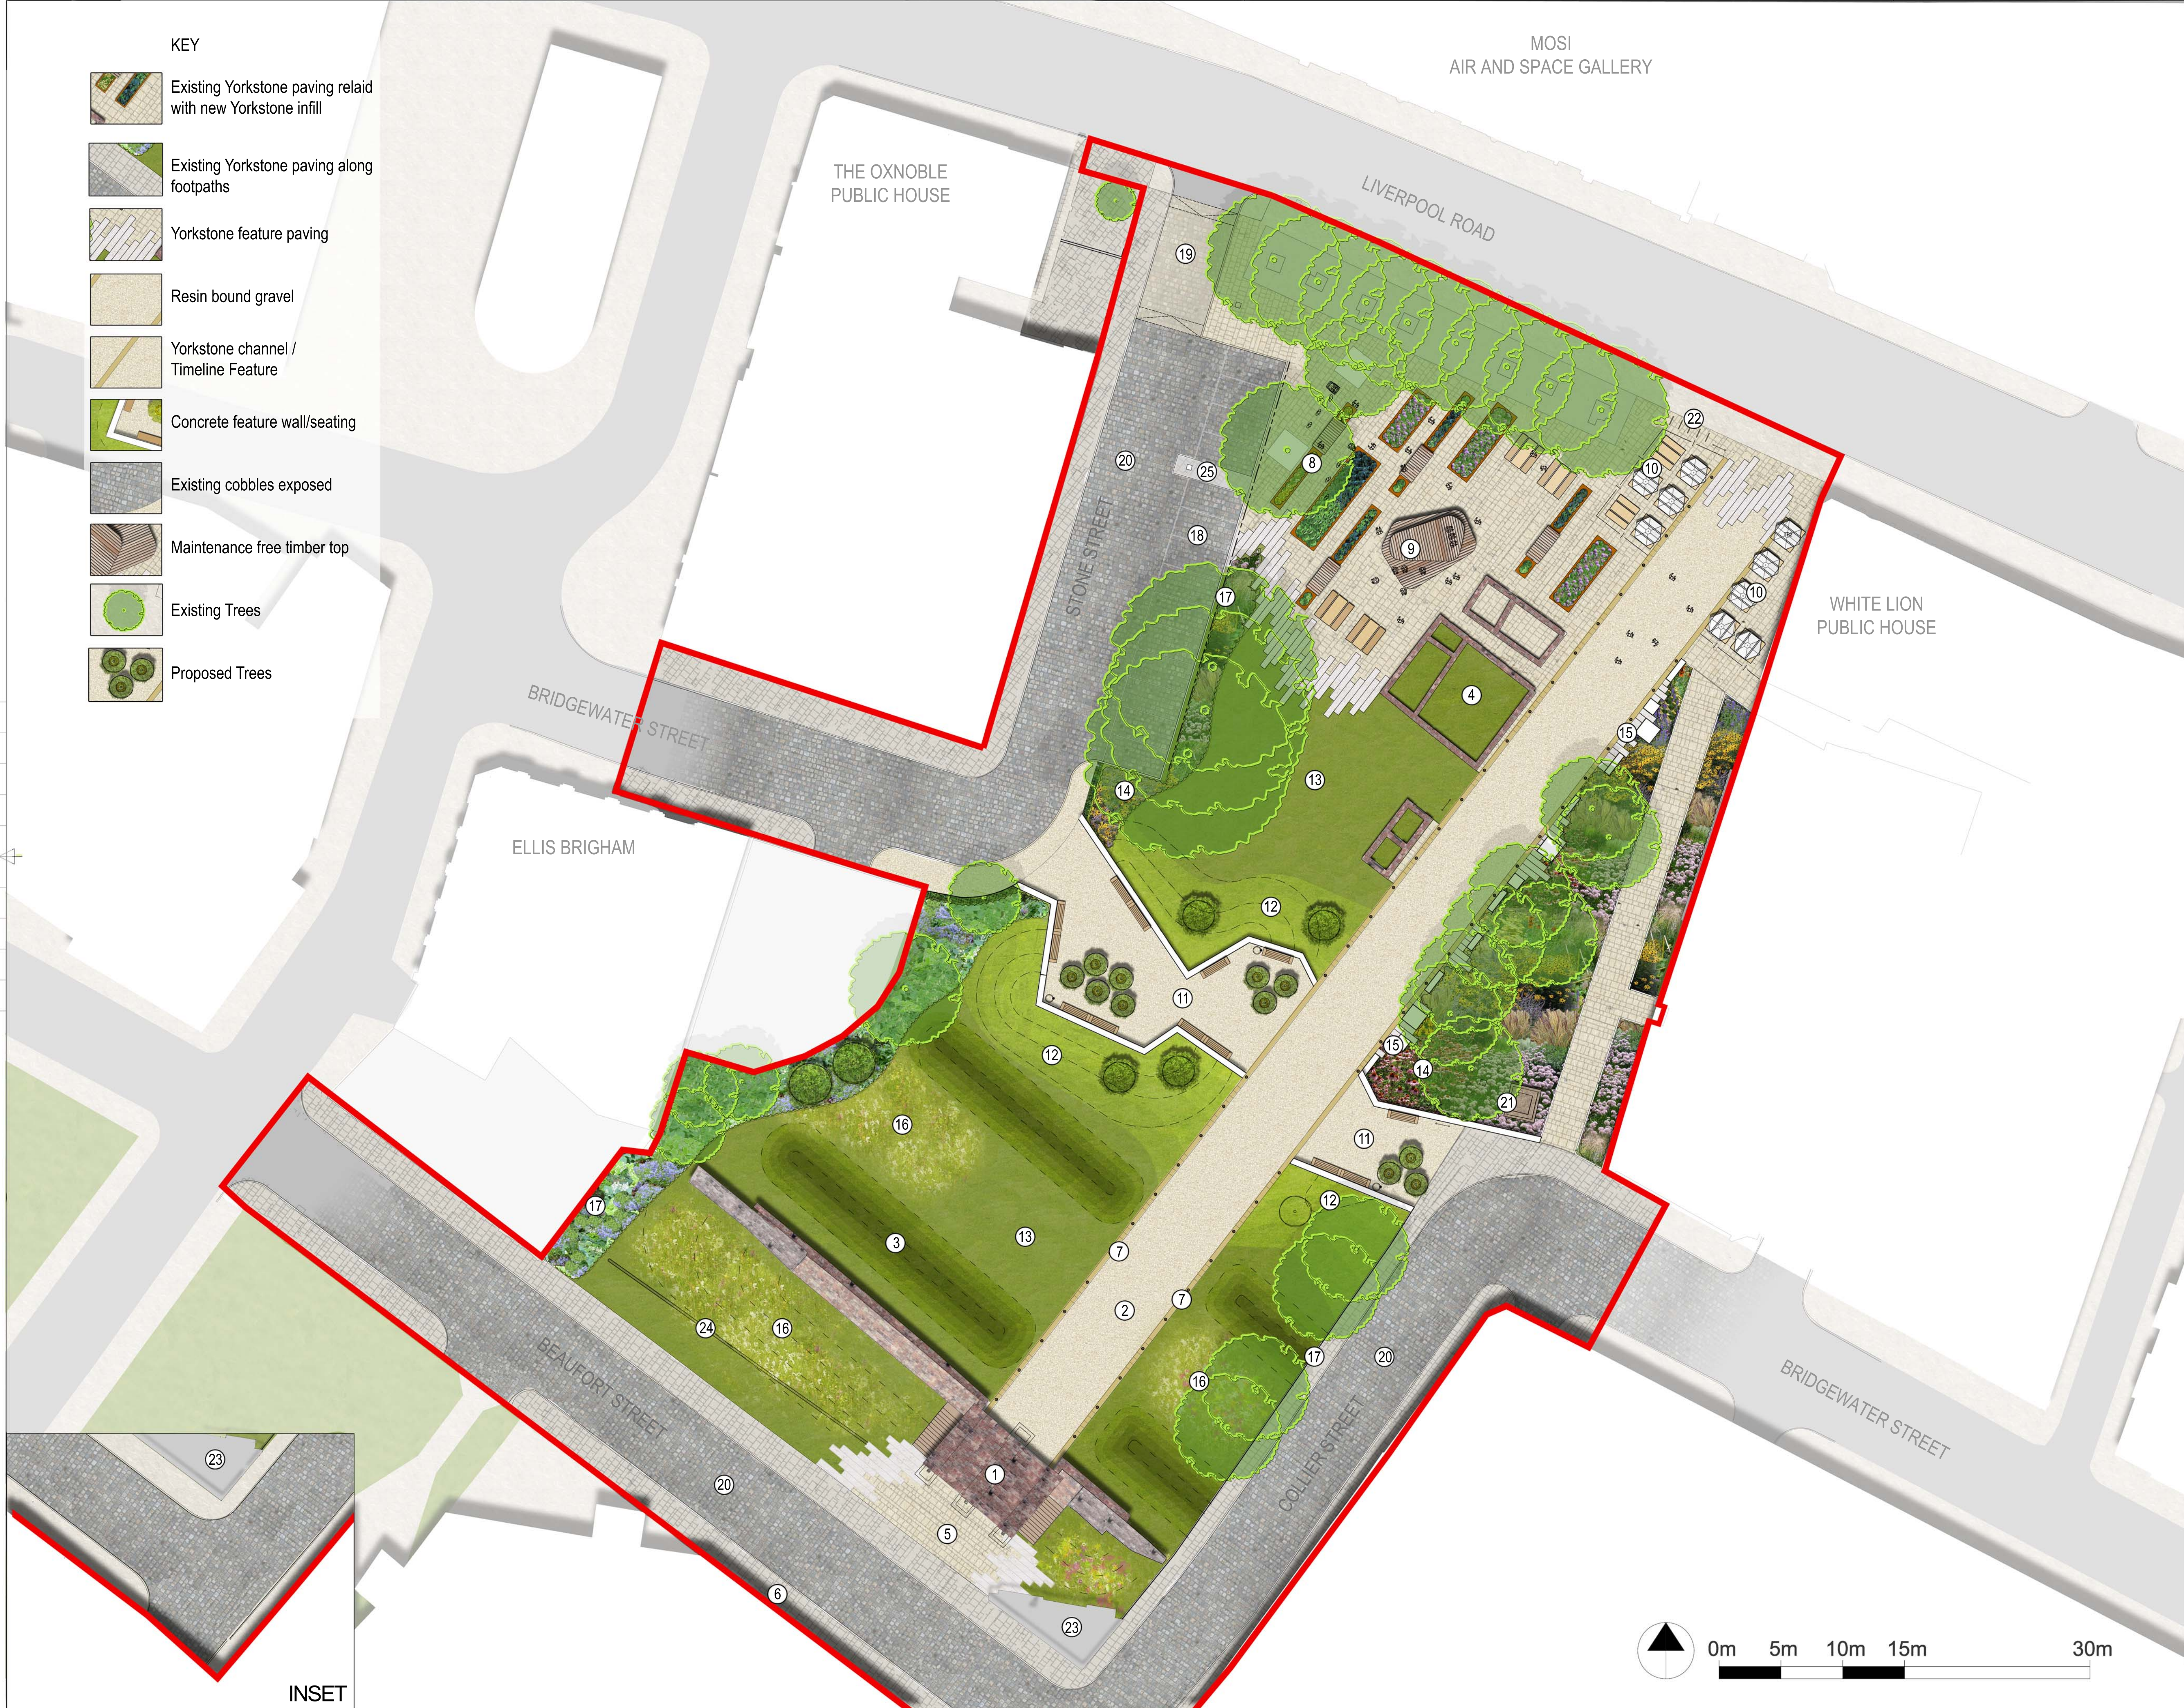

KEY

- Existing Yorkstone paving relaid with new Yorkstone infill
- Existing Yorkstone paving along footpaths
- Yorkstone feature paving
- Resin bound gravel
- Yorkstone channel / Timeline Feature
- Concrete feature wall/seating
- Existing cobbles exposed
- Maintenance free timber top
- Existing Trees
- Proposed Trees

MOSI
AIR AND SPACE GALLERY

THE OXNOBLE
PUBLIC HOUSE

LIVERPOOL ROAD

WHITE LION
PUBLIC HOUSE

BRIDGEWATER STREET

ELLIS BRIGHAM

BEAUFORT STREET

COLLIER STREET

BRIDGEWATER STREET

INSET



BUILDING DESIGN PARTNERSHIP SHALL HAVE NO RESPONSIBILITY FOR ANY USE MADE OF THIS DOCUMENT OTHER THAN FOR THAT WHICH IT WAS PREPARED AND ISSUED.
ALL DIMENSIONS SHOULD BE CHECKED ON SITE.
DO NOT SCALE FROM THIS DRAWING.
ANY DRAWING ERRORS OR DIVERGENCES SHOULD BE BROUGHT TO THE ATTENTION OF BUILDING DESIGN PARTNERSHIP AT THE ADDRESS SHOWN BELOW.

NOTES

LEGEND

- Roman fort
- Roman road
- Roman ditches
- Roman vicus
- Roman fort arrival space
- Viaduct wall art
- History trail
- 'Park Square' with community grow boxes, tables and chairs
- Two level stage
- Public house beer garden with defined perimeter
- 'Bridgewater Walk' with social spaces, fruit trees and feature seating
- Sloped grass mounds
- Open space lawn
- Ornamental bee-friendly, roman inspired planting
- Feature paving edge with concrete plinth seats
- Wildflower planting with seasonal bulbs
- Fencing
- Realigned car park - 14 spaces
- Raised table
- Existing cobbles exposed
- Sheep statue
- Cycle stands
- Brick bridge support
- Stone drainage channel
- Parking ticket machine retained

B - PLANNING APPLICATION TO MCC. STONE STREET CAR PARK RECONFIGURED TO INCLUDE FOR EXISTING PARKING TICKET MACHINE. RED LINE BOUNDARY AMENDED TO EXCLUDE PRIVATE PROPERTY OWNED BY THE OXNOBLE PUBLIC HOUSE.
SLB EJB 25.07.16
A - INFORMAL ISSUE TO PLANNING EJB DAW 29.04.16
FIRST ISSUE FOR PLANNING EJB DAW 29.04.16

 **CASTLEFIELD
FORUM**
www.ourcastlefield.co.uk



PROJECT TITLE ROMAN GARDENS CASTLEFIELD, MANCHESTER	
DRAWING TITLE LANDSCAPE MASTERPLAN	SCALE @ A1 1:250
PROJECT NUMBER P2006915	DATE APR '16
DRAWING NUMBER (9-)L008	REVISION B