
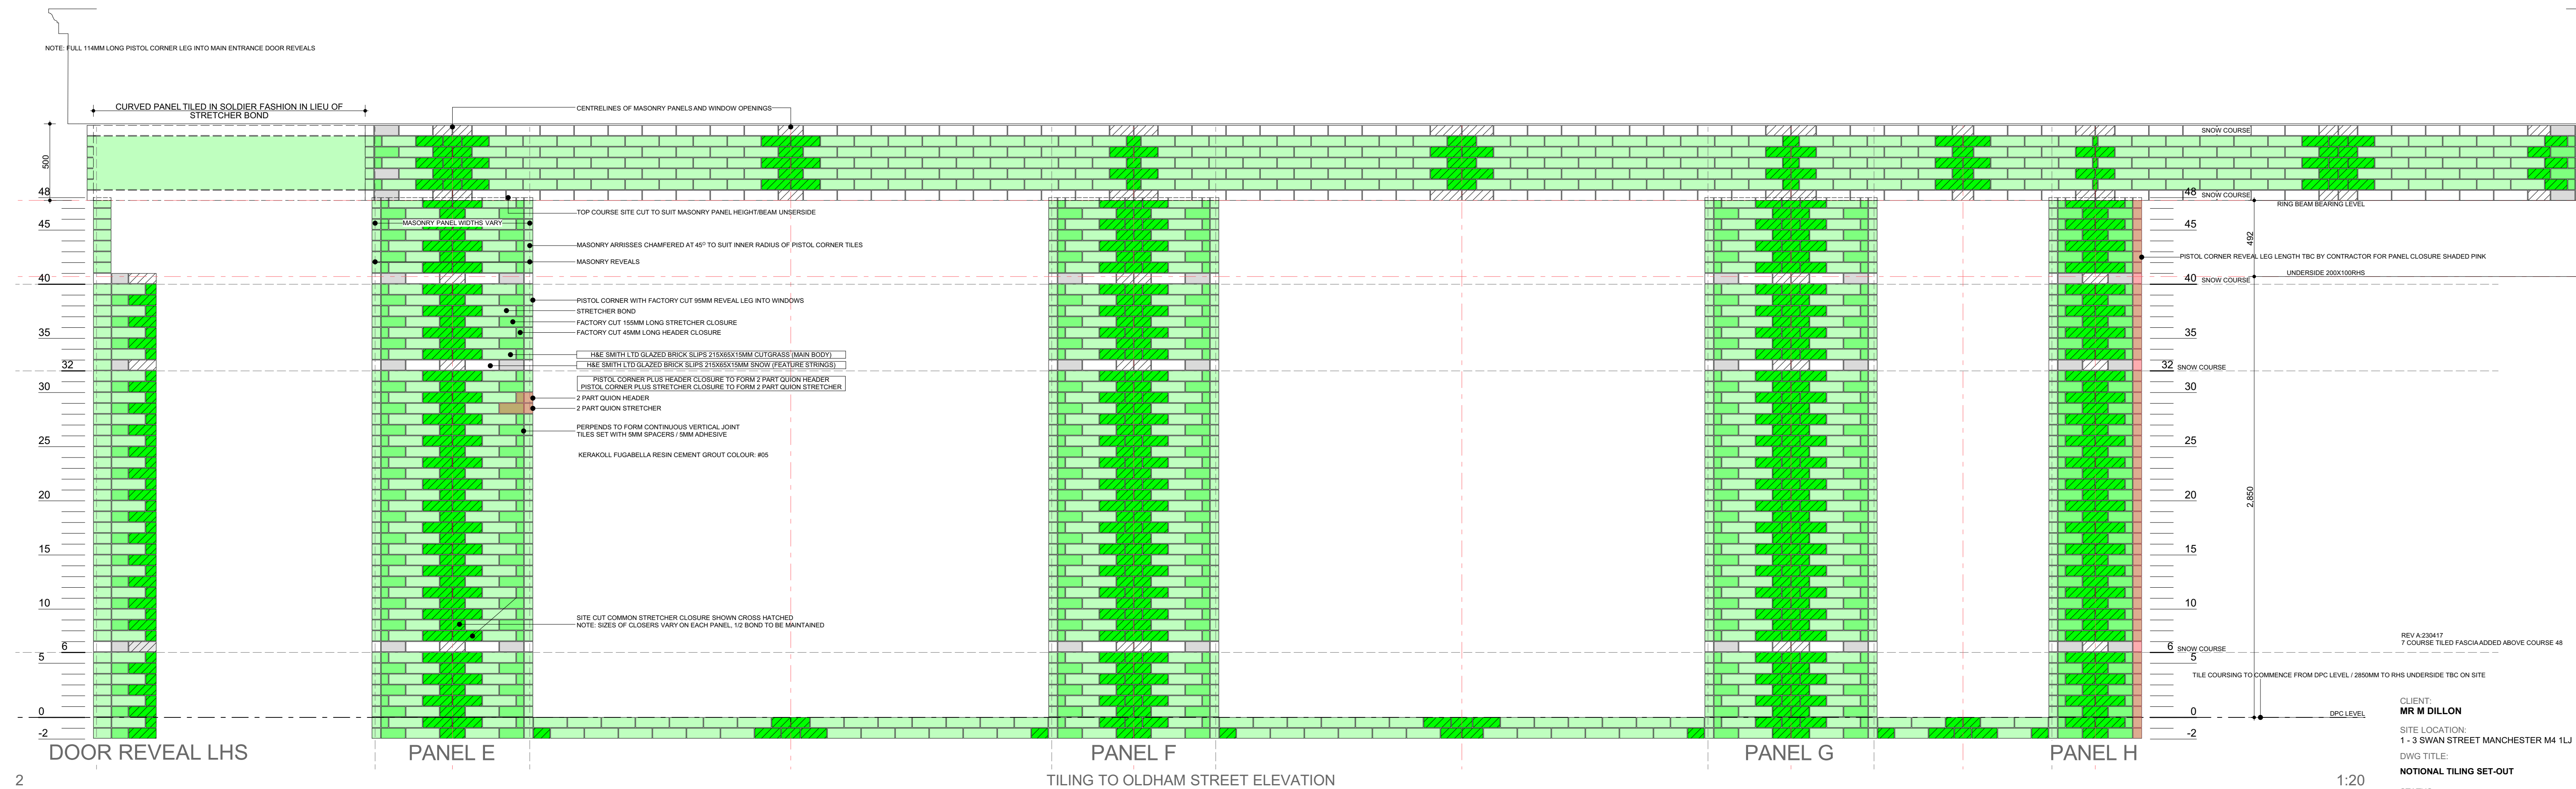


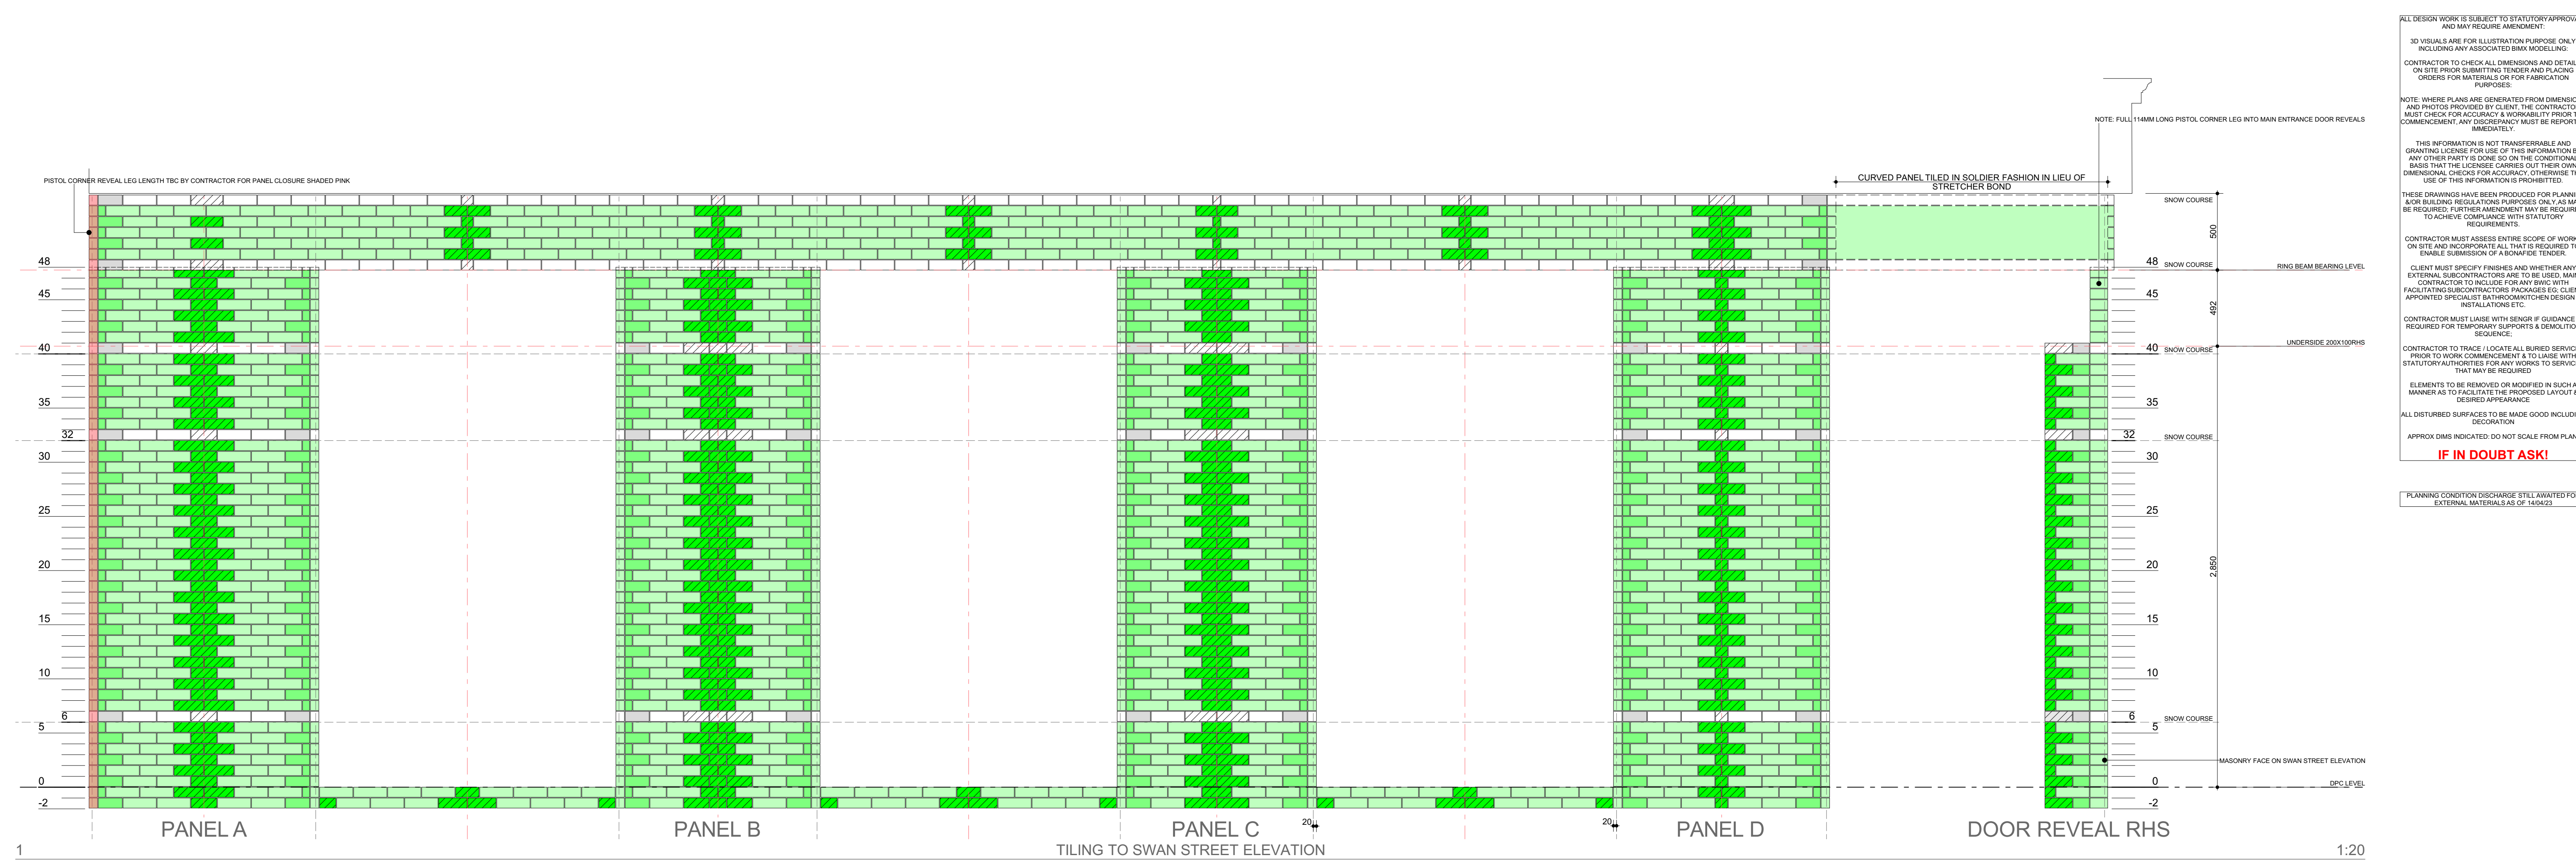

ALL DESIGN WORK IS SUBJECT TO STATUTORY APPROVALS AND MAY REQUIRE AMENDMENT.

3D VISUALS ARE FOR ILLUSTRATION PURPOSE ONLY. INCLUDING ANY ASSOCIATED BIMX MODELLING.

CONTRACTOR TO CHECK ALL DIMENSIONS AND DETAILS. ON SITE PRIOR SUBMITTING TENDER AND PLACING ORDERS FOR MATERIALS OR FOR FABRICATION PURPOSES.

NOTE: WHERE PLANS ARE GENERATED FROM DIMENSIONS AND PHOTOS PROVIDED BY CLIENT, THE CONTRACTOR MUST CHECK FOR ACCURACY & WORKABILITY PRIOR TO COMMENCEMENT. ANY DISCREPANCY MUST BE REPORTED IMMEDIATELY.

THIS INFORMATION IS NOT TRANSFERABLE AND GRANTING LICENSE FOR USE OF THIS INFORMATION BY ANY OTHER PARTY IS DONE SO ON THE CONDITIONAL BASIS THAT THE LICENSEE CARRIES OUT THEIR OWN DIMENSIONAL CHECKS FOR ACCURACY, OTHERWISE THE USE OF THIS INFORMATION IS PROHIBITED.

THESE DRAWINGS HAVE BEEN PRODUCED FOR PLANNING &/OR BUILDING REGULATIONS PURPOSES ONLY AS MAY BE REQUIRED. FURTHER AMENDMENT MAY BE REQUIRED TO ACHIEVE COMPLIANCE WITH STATUTORY REQUIREMENTS.

CONTRACTOR MUST ASSESS ENTIRE SCOPE OF WORKS ON SITE AND INCORPORATE ALL THAT IS REQUIRED TO ENABLE SUBMISSION OF A BONAFIDE TENDER.

CLIENT MUST SPECIFY FINISHES AND WHETHER ANY EXTERNAL SUBCONTRACTORS ARE TO BE USED. MAIN CONTRACTOR TO INCLUDE FOR ANY BWG WITH FACILITATING SUBCONTRACTORS PACKAGES E.G. CLIENT APPOINTED SPECIALIST BATHROOM/KITCHEN DESIGN & INSTALLATIONS ETC.

CONTRACTOR MUST LAISE WITH SENGR IF GUIDANCE IS REQUIRED FOR TEMPORARY SUPPORTS & DEMOLITION SEQUENCING.

PRIOR TO WORK COMMENCEMENT & TO LAISE WITH STATUTORY AUTHORITIES FOR ANY WORKS TO SERVICES THAT MAY BE REQUIRED.

ELEMENTS TO BE REMOVED OR MODIFIED IN SUCH A MANNER AS TO FACILITATE THE PROPOSED LAYOUT & DESIRED APPEARANCE.

ALL DISTURBED SURFACES TO BE MADE GOOD INCLUDING DECORATION.

APPROX DIMS INDICATED: DO NOT SCALE FROM PLAN:

IF IN DOUBT ASK!

PLANNING CONDITION DISCHARGE STILL AWAITED FOR EXTERNAL MATERIALS AS OF 14/04/23

REV A 230417
7 COURSE TILED FASCIA ADDED ABOVE COURSE 48

CLIENT:
MR M DILLON

SITE LOCATION:
1 - 3 SWAN STREET MANCHESTER M4 1LJ

DWG TITLE:
NOTIONAL TILING SET-OUT

STATUS:
DWG No: A.04.8
Rev: A DATE: 17/04/2023

SHIELDS DESIGN
CHARTERED ARCHITECTURAL PRACTICE

SCALE @ A1: 1:20

07931906057

<http://www.shieldsdesign.com>

© SHIELDS DESIGN LTD All rights reserved