


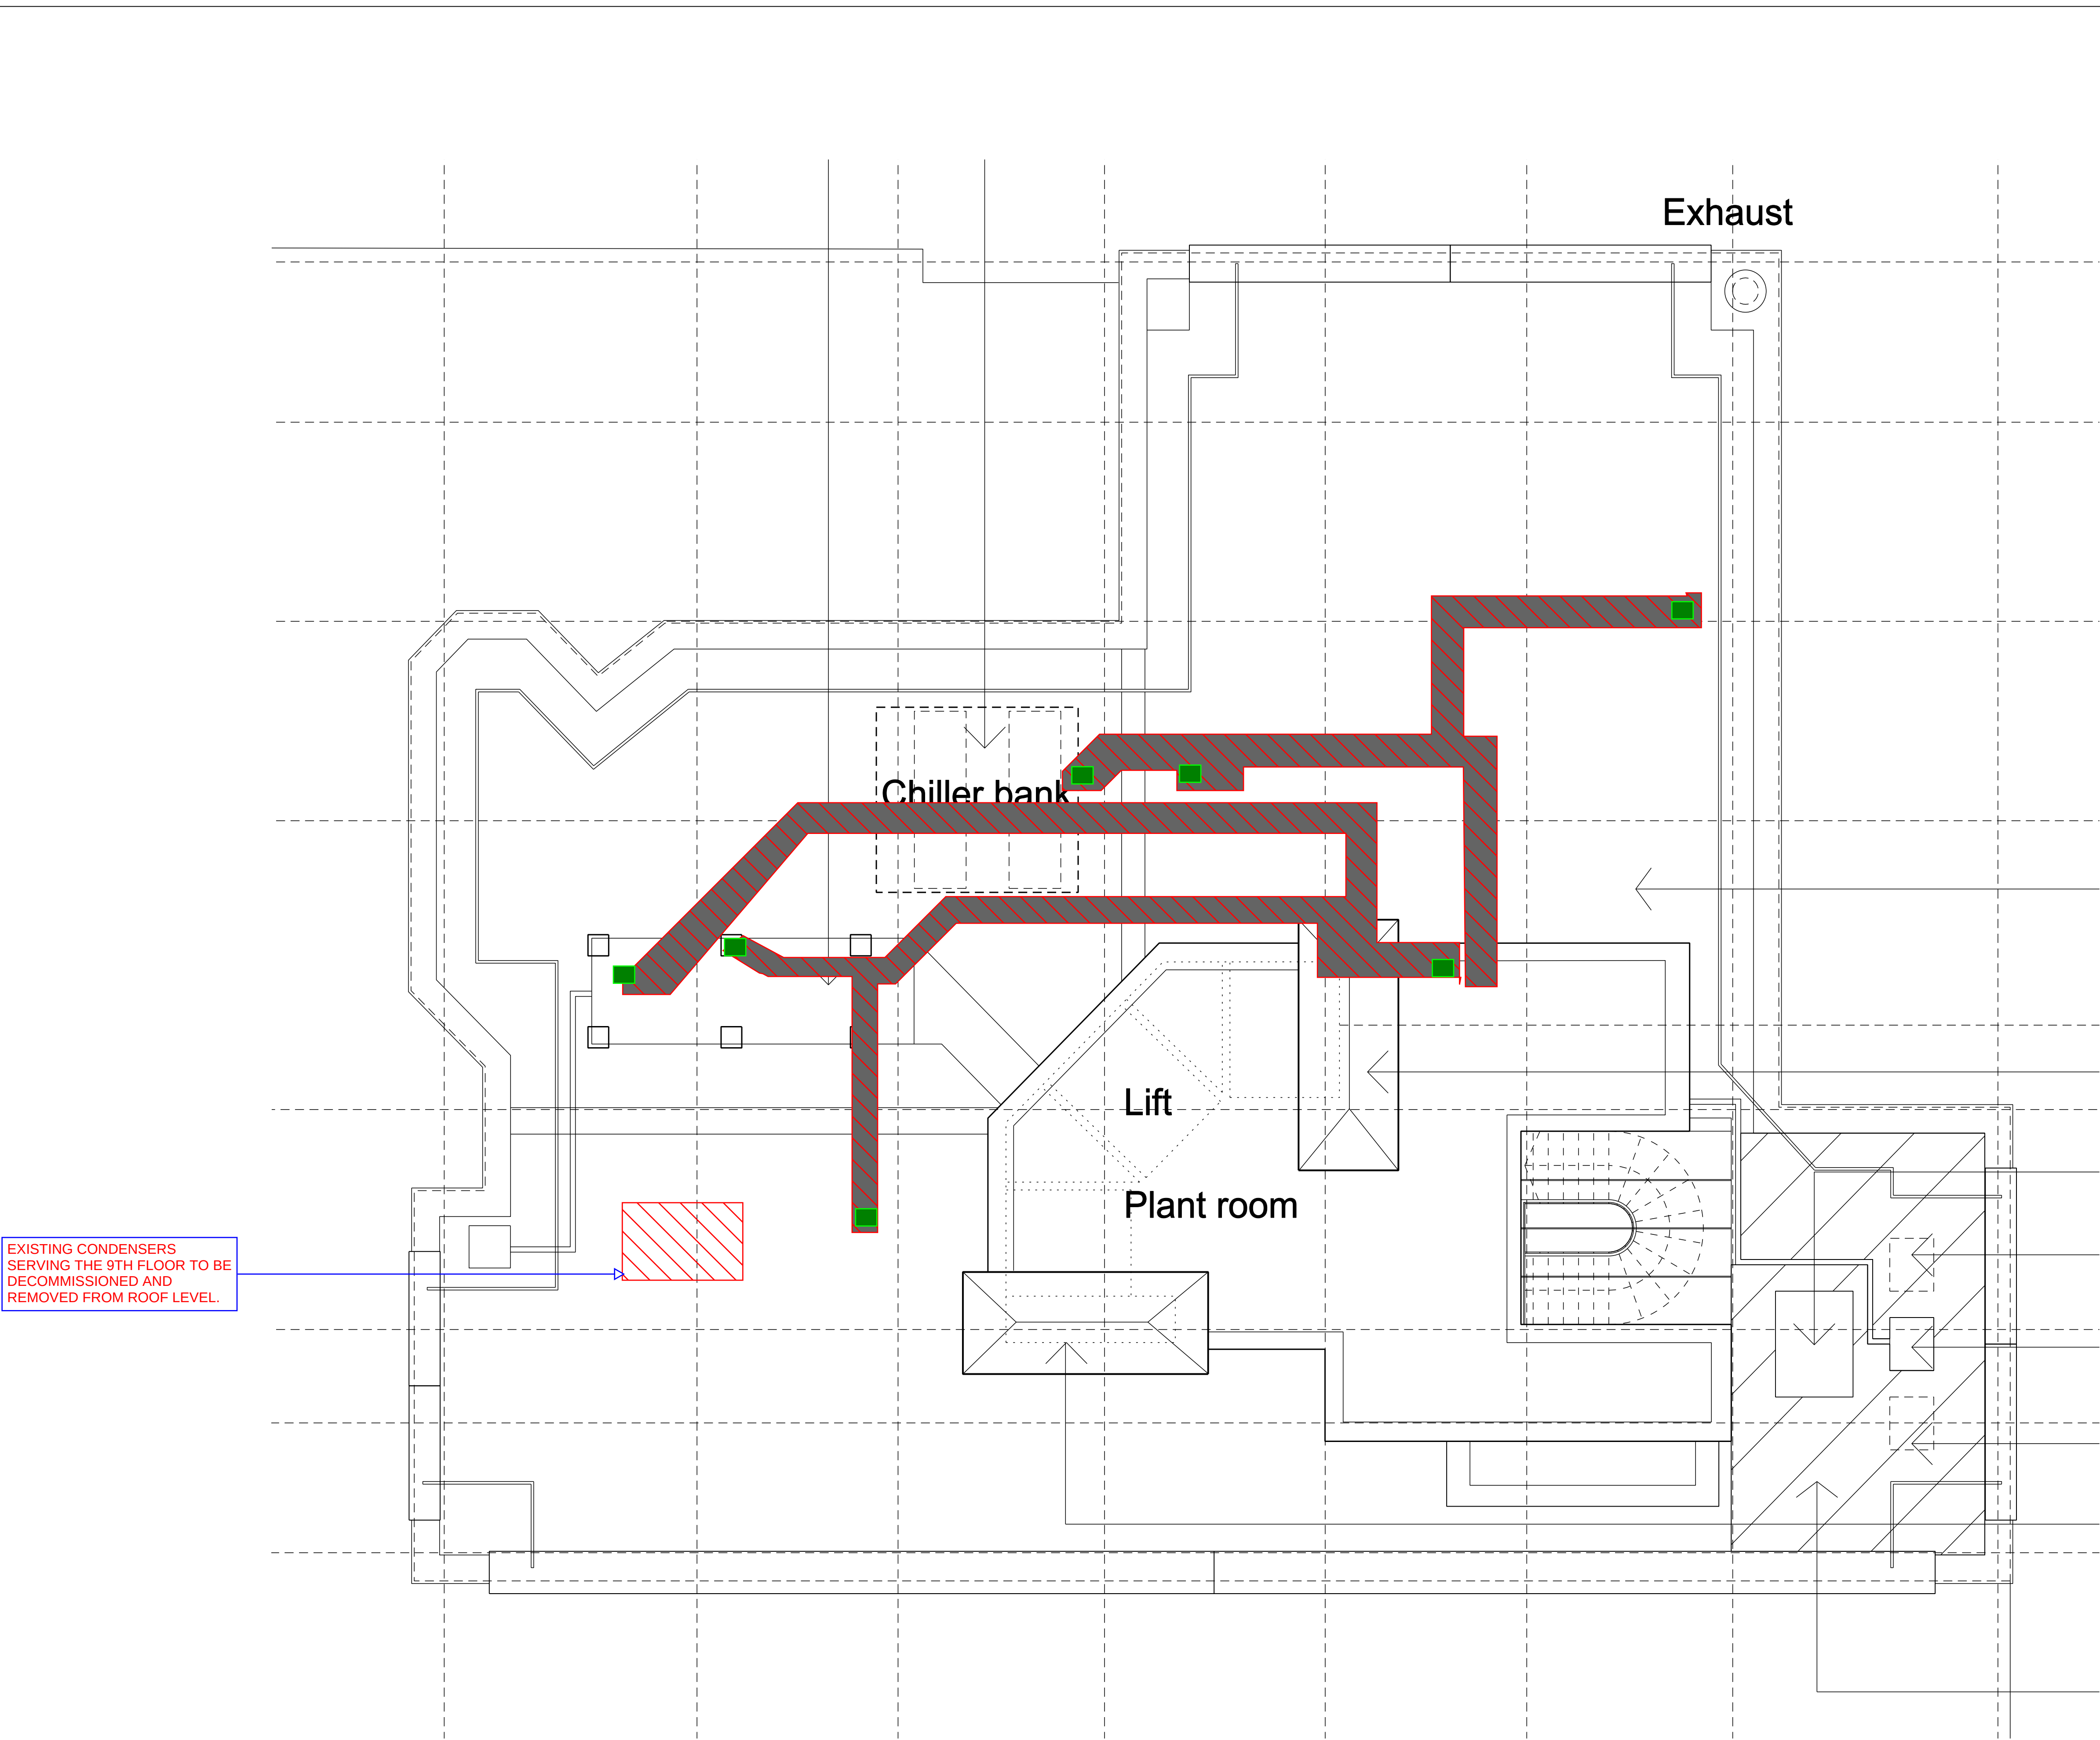

NOTES

1. Do not scale from this drawing.
2. This drawing is to be read in conjunction with the Performance Specification.
3. This drawing is to be read in conjunction with the Architect's drawings and specifications.
4. Information given on this drawing is intended to illustrate the design intent of the services requirements only and must not be considered as design details. The detailed design of the services, co-ordination and production of installation design drawings, including the provision of BWIC details etc. shall be the total responsibility of the awarded Contractor and no information given on this drawings shall relieved them of this responsibility.
5. All existing floor slab openings to be closed and weatherproofed by the Contractor.

LEGEND

- EXISTING OPENING 
- EXISTING DUCTWORK 

T03	For Tender	NL	Jan 23
Rev	Description	By	Date

Drawing Status



Savills
15 Finsbury Circus
London
EC2M 7EB
Tel: 020 7499 8644
www.savills.com

Client
Savills

Project
Ship Canal House

Address
84/89 King Street
Manchester
M2 4WU

Drawing Title
Roof layout

Scale NTS	Date Jan 23	Drawn By NL	Checked SM
Project No. 5981	Originator SAV	Building SCH	Level RF
Drawing Type DR	Discipline/Role M	Number 001	Revision T3