


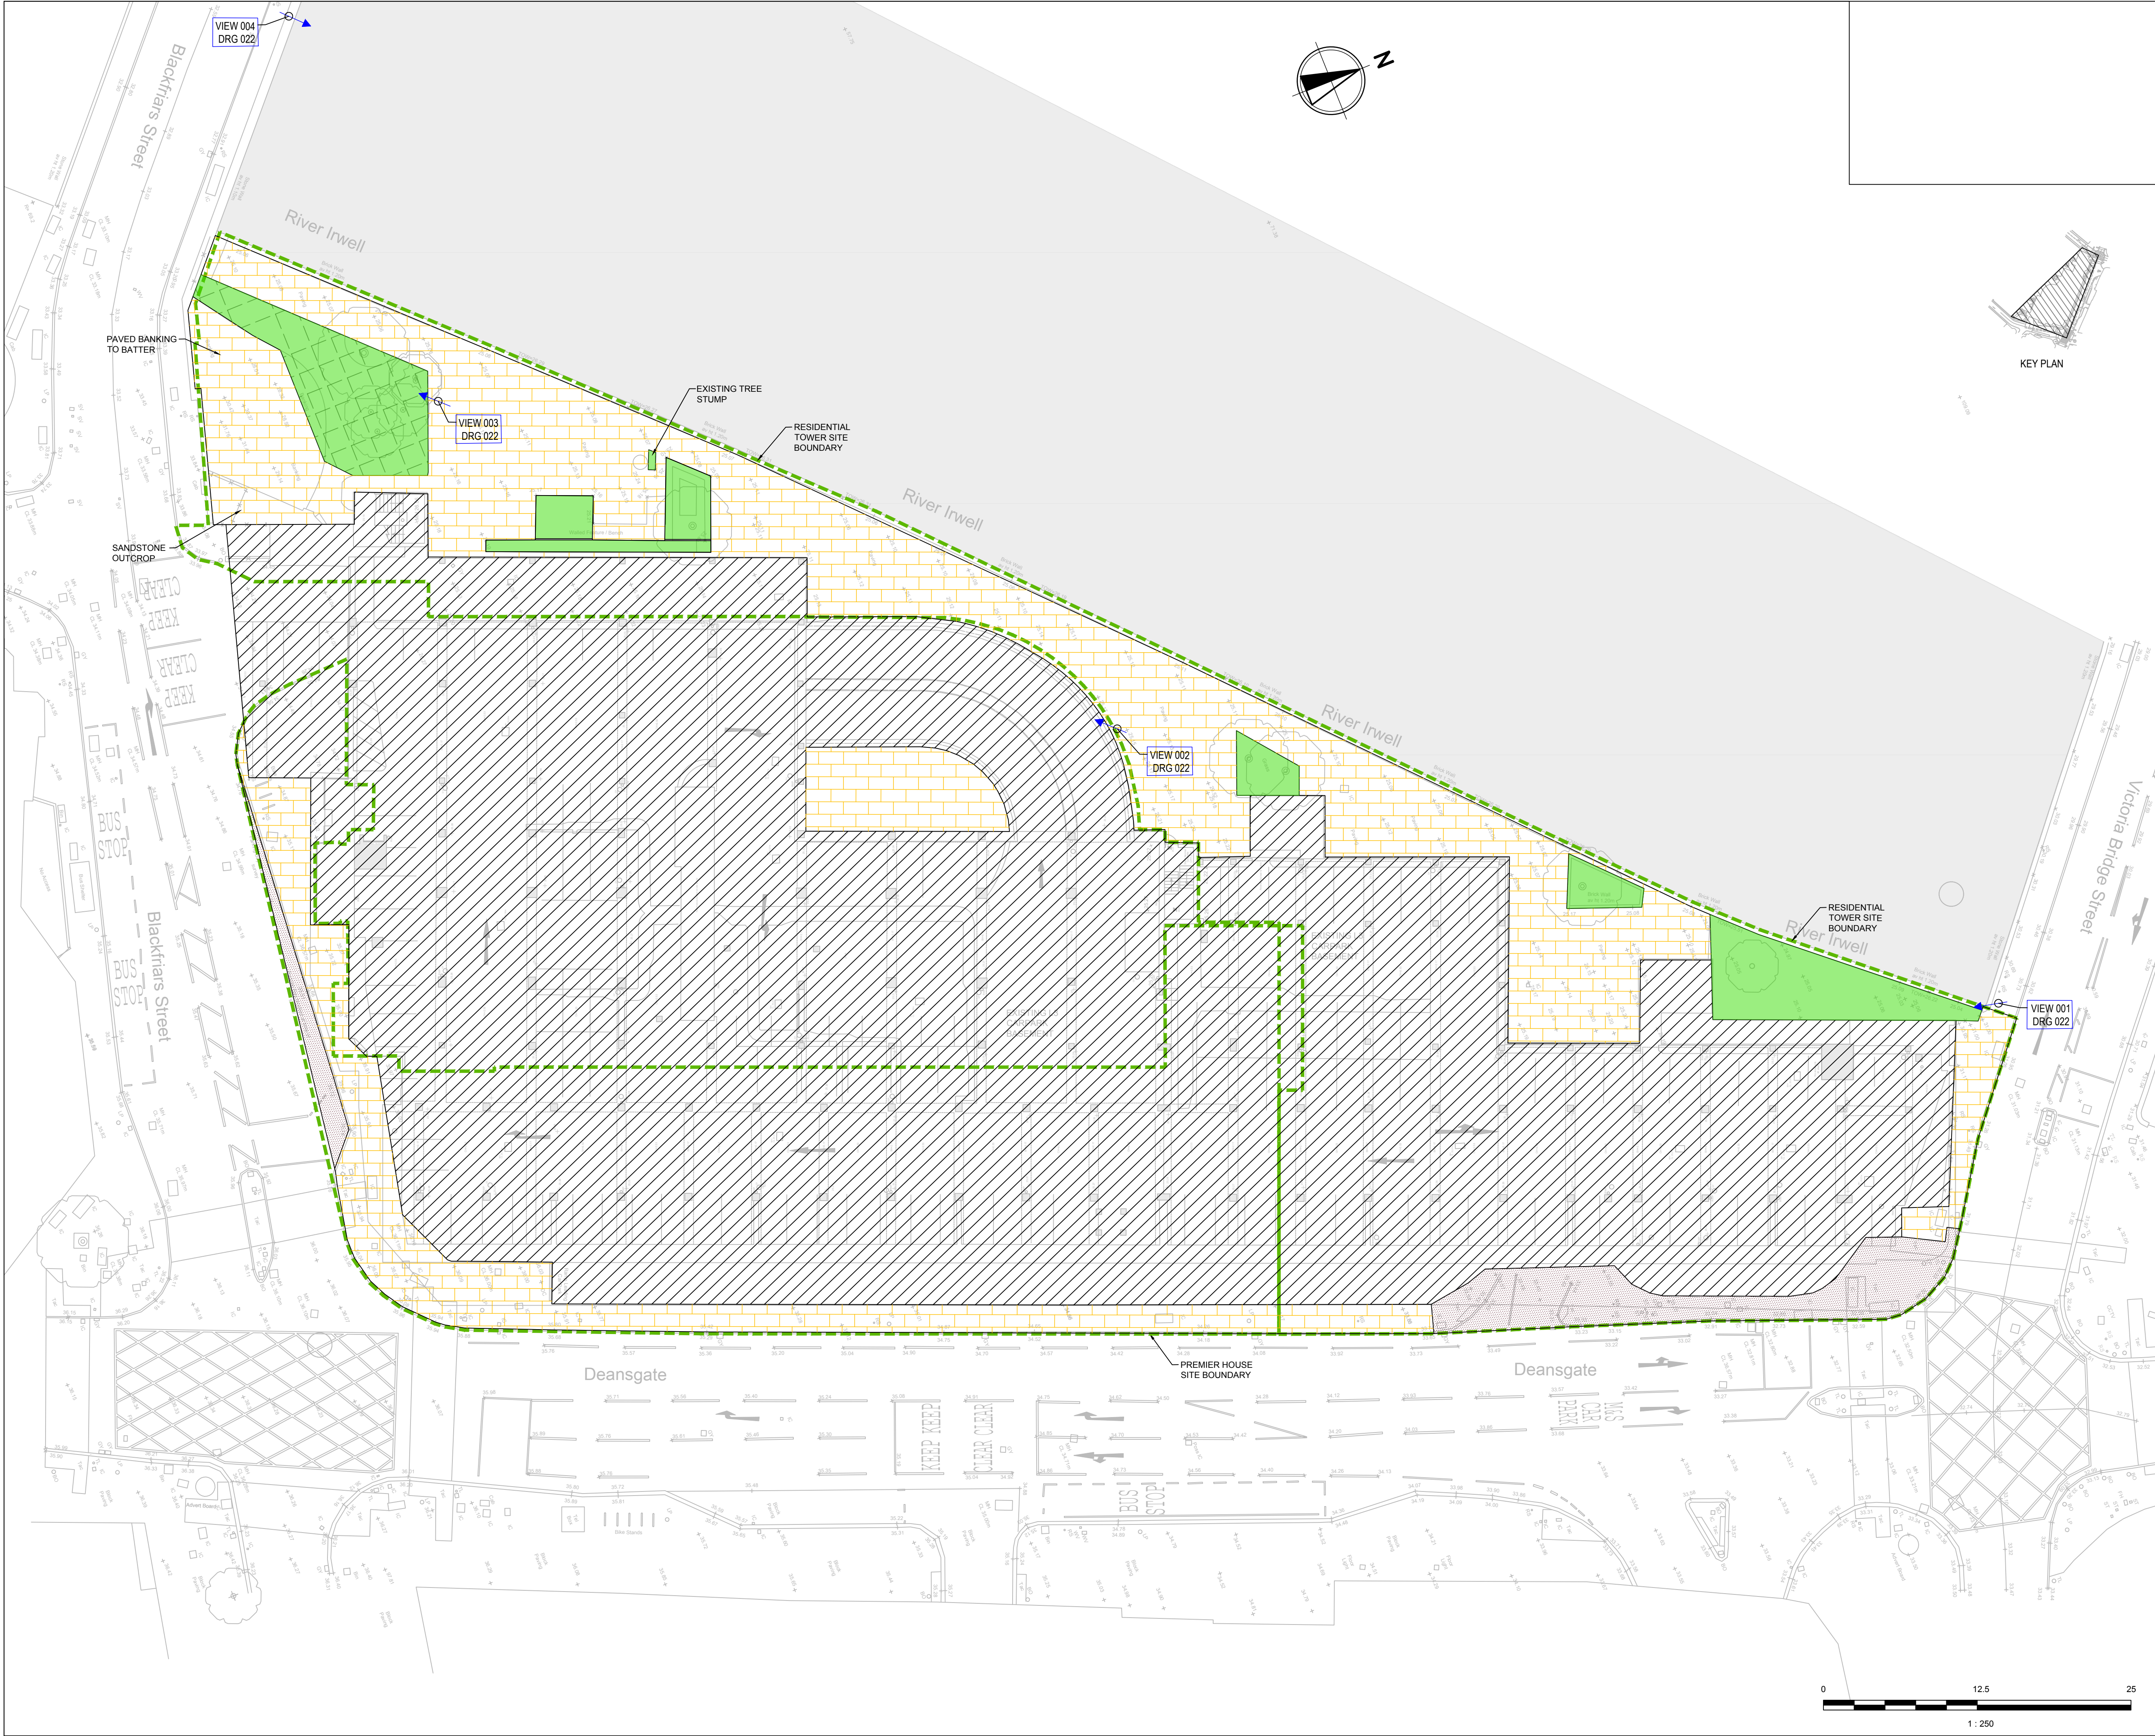

NOTES:

1. REFER TO GENERAL CIVIL NOTES DRAWING REN-BGE-C-GEN-005.

KEY PLAN

LEGEND

	EXISTING CONCRETE BUILDING (IMPERMEABLE)
	EXISTING IMPERMEABLE PAVING - TYPE VARIES (IMPERMEABLE)
	EXISTING BITUMEN SURFACE (IMPERMEABLE)
	EXISTING VEGETATION AREA

P00	04.03.2022	ISSUE FOR STAGE 2 TENDER	DF (CE)
REV	DATE	DESCRIPTION	RVD

REVISIONS

CLIENT

PROPERTY ALLIANCE GROUP LTD

ALLIANCE

London Office —
163 Tower Bridge Road,
London SE1 3LW
P /+44 (0) 7999 968 245
E / info@bgeeng.com
bgeeng.com —

BG & E

PROJECT

RENAISSANCE

CIVIL

GENERAL

STATUS

ISSUED FOR INFORMATION

NOT TO BE ISSUED FOR CONSTRUCTION

DRAWN	DESIGNED	CHECKED	APPROVED
PB	JP (CE)	DF (CE)	LJK

DATUM	GRID	SCALE	AT A1 SIZE
OSGB36	BNG	1:200	

TITLE

EXTERNAL WORKS

EXISTING LANDSCAPING PLAN

PROJECT No.	DRAWING No.	REV
L20081	REN-BGE-C-GEN-021	P00

07/12/2022 3:46 PM

DRAWING TO BE PRINTED IN COLOUR

© BG&E Pty Limited