


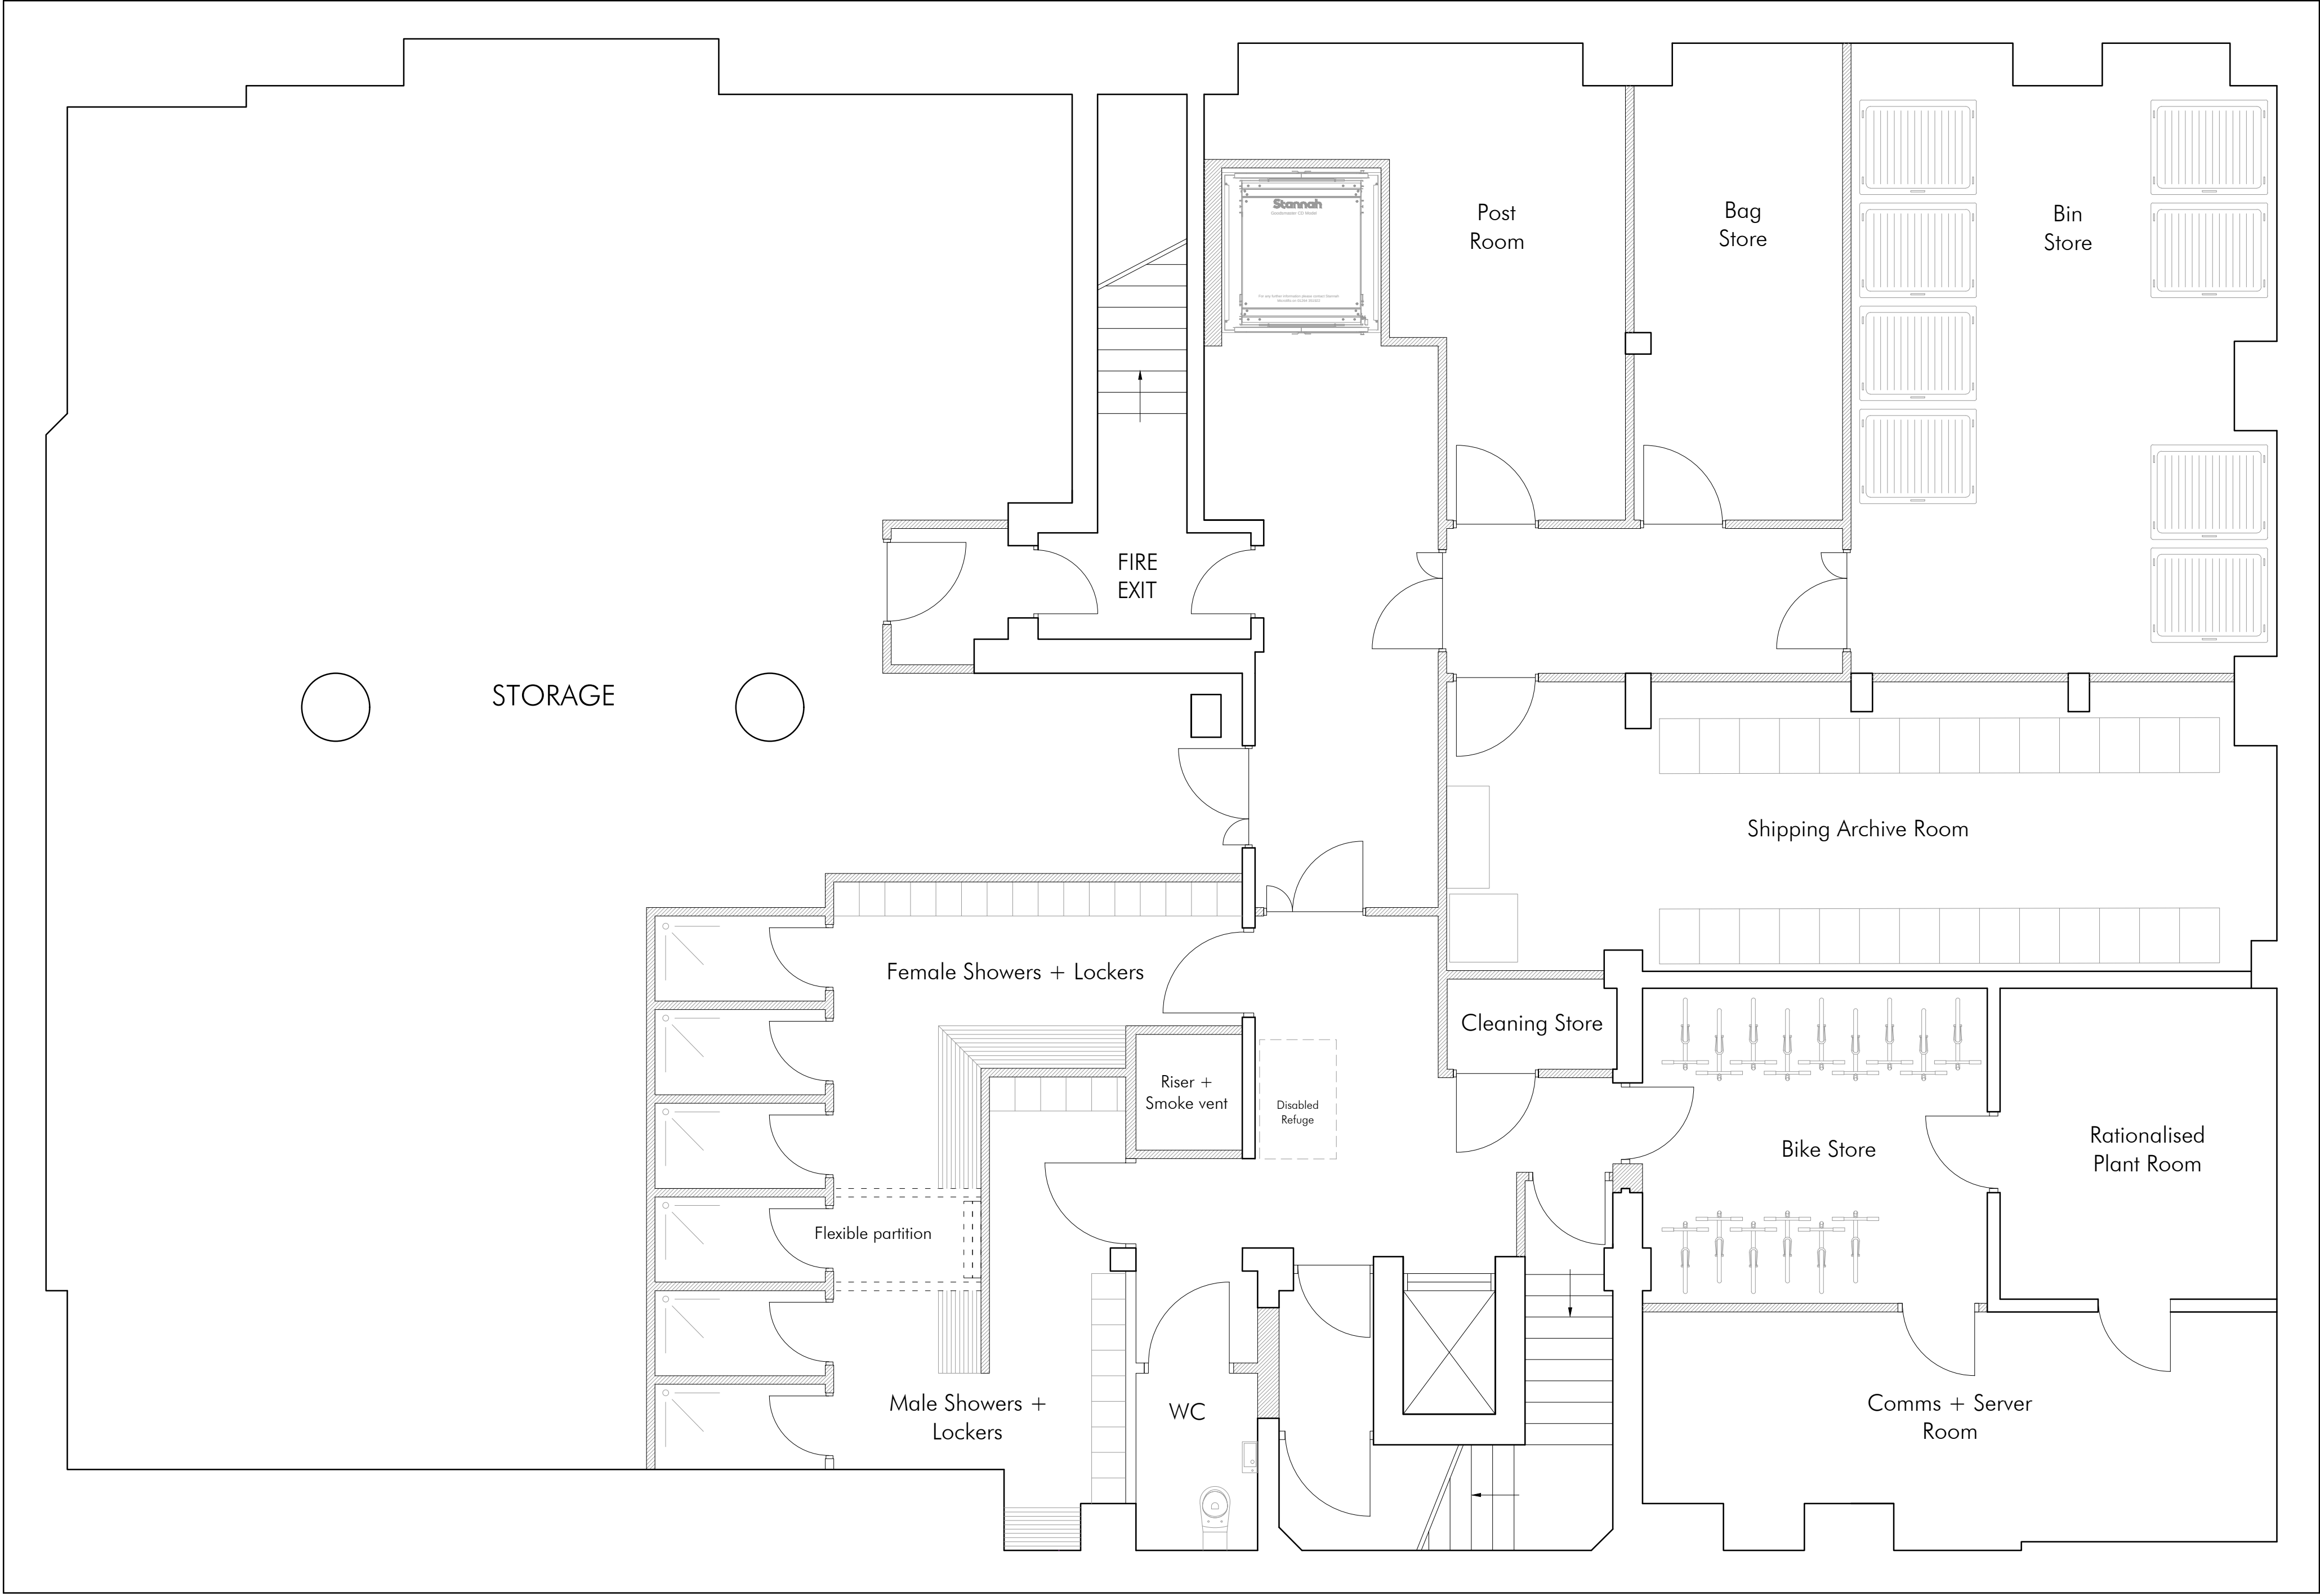

BASEMENT
STORAGE AREA = 160 SQ MTS