



Notes :
1. This drawing should not be scaled, figured dimensions only to be taken
2. should any discrepancies be found with this drawing, please inform this office.
3. Copyright of this drawing is owned by JM Architects.
Structural information indicative only. To be confirmed by Structural Engineer.

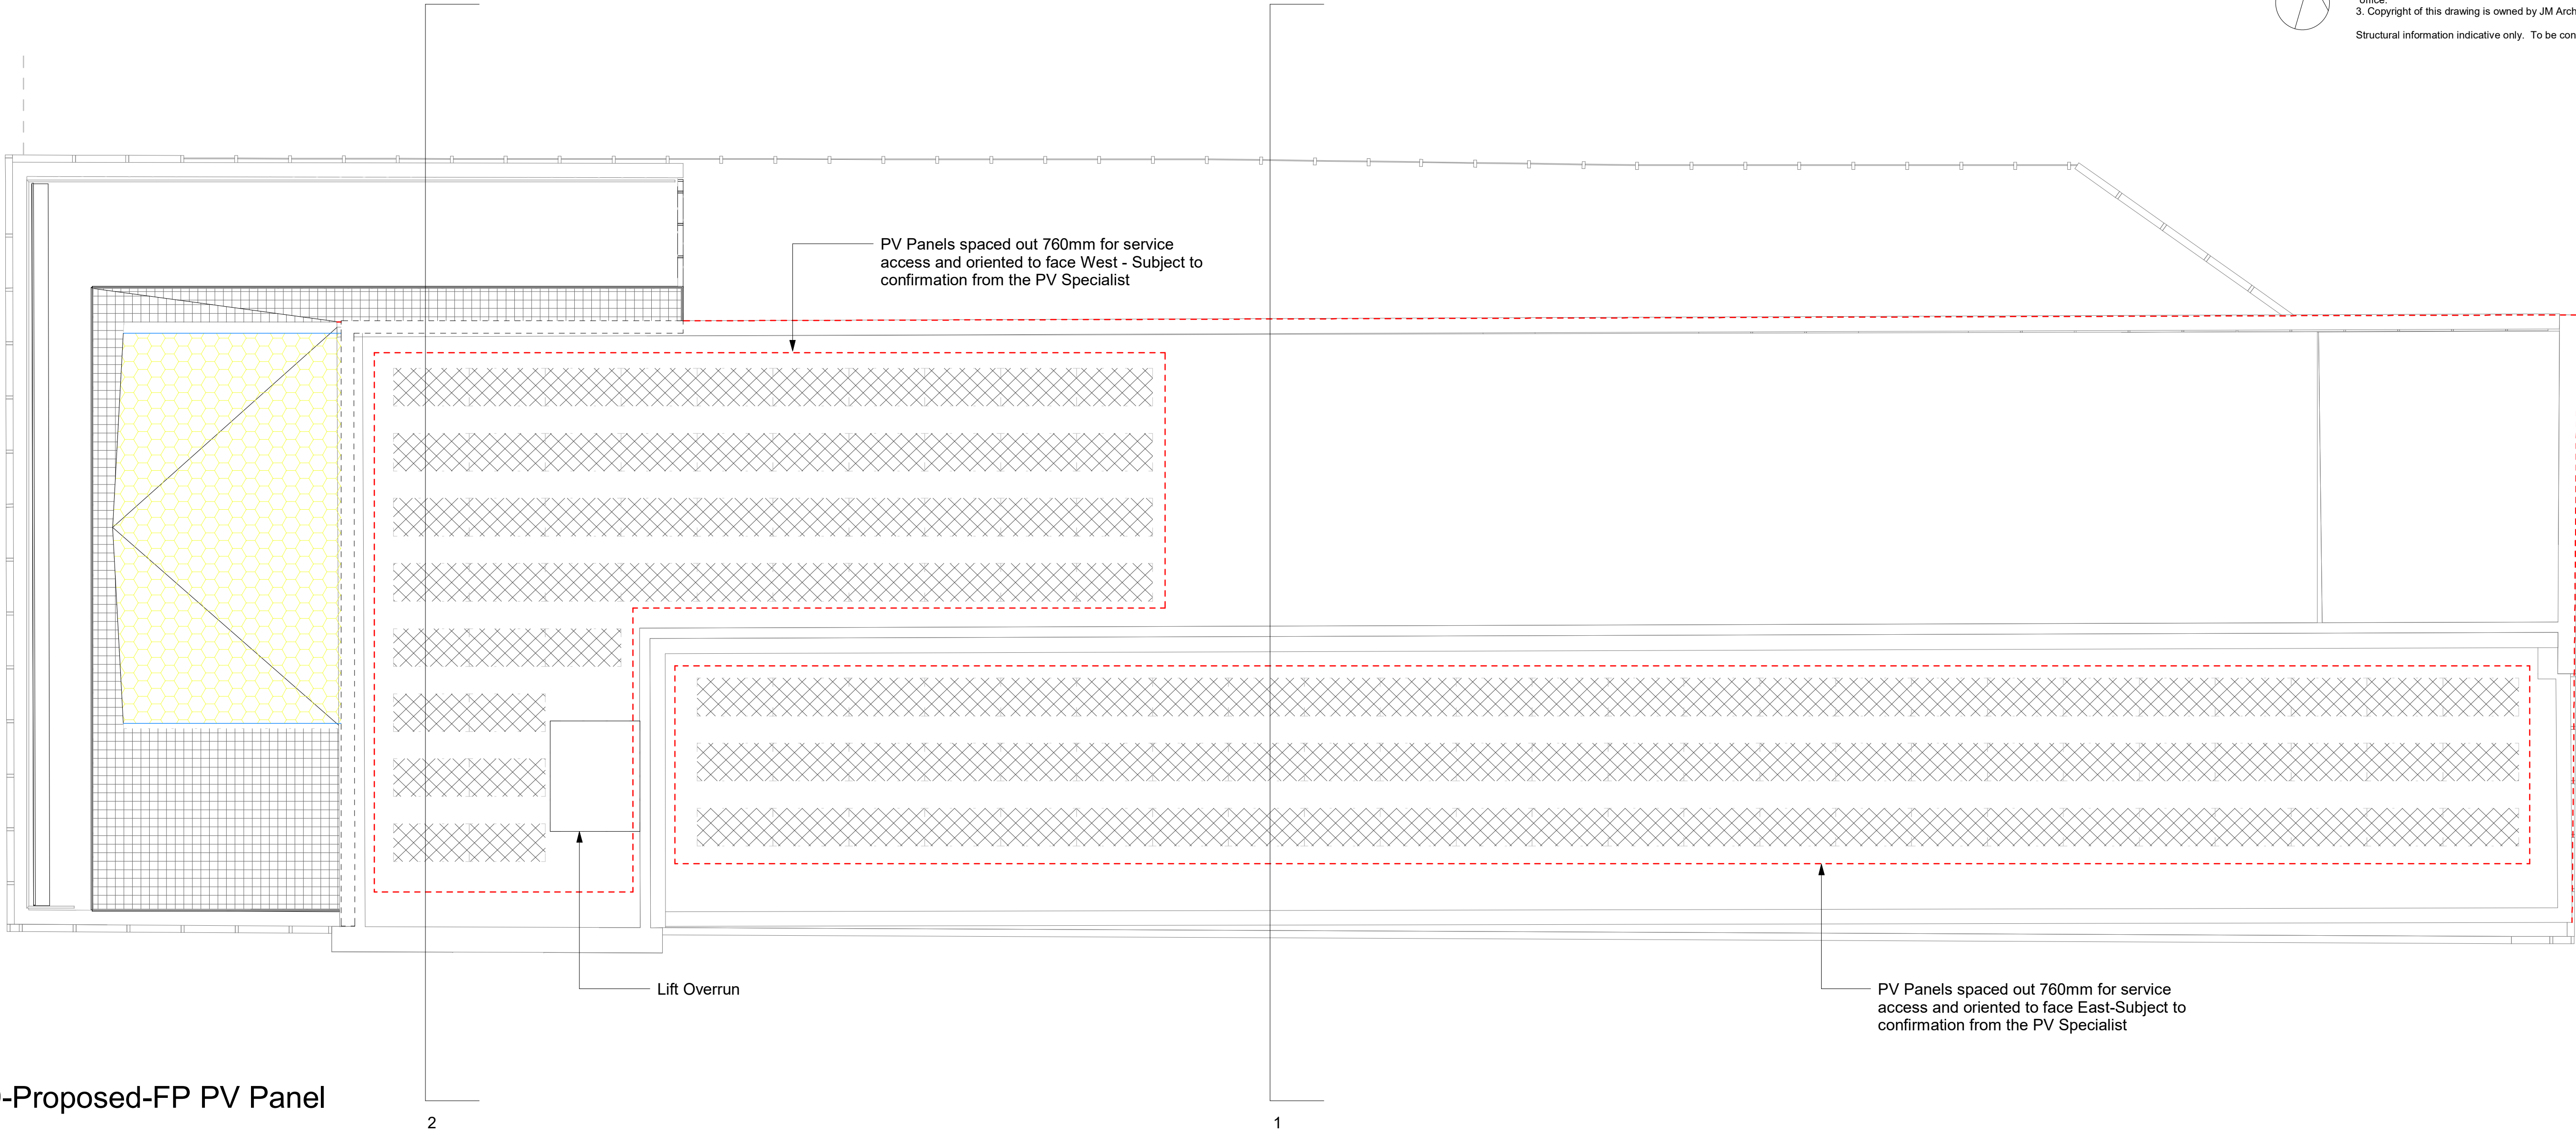

1 00-GA-09-Proposed-FP PV Panel Study

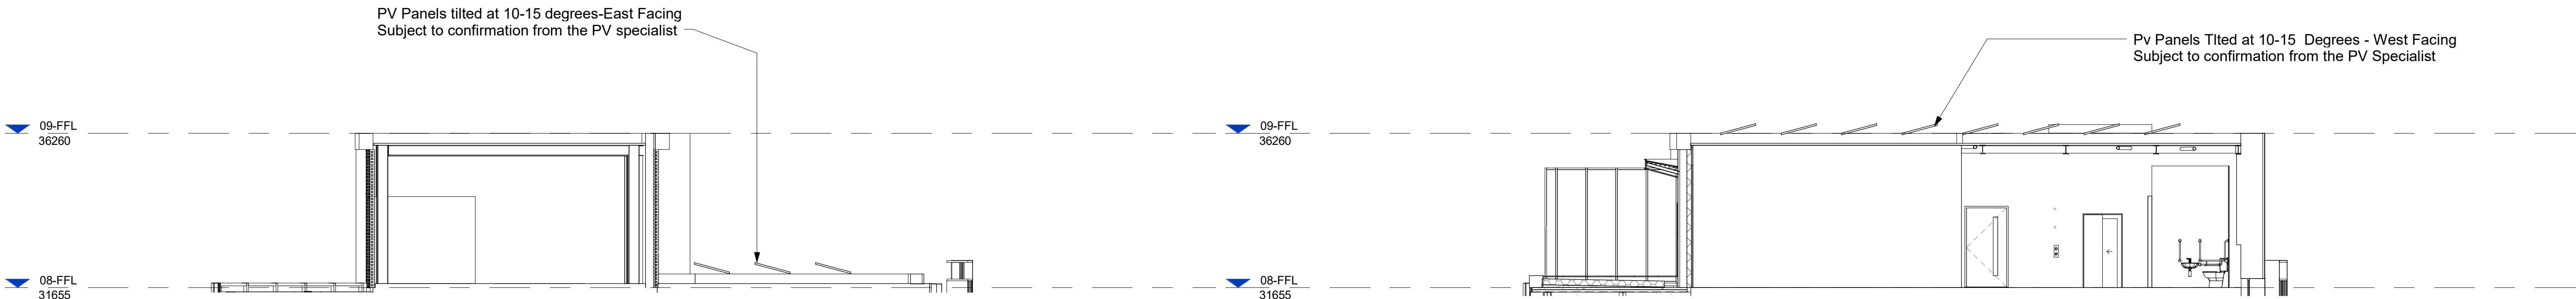

2 PV Section 1

3 PV Section 2

P01	Issue for Planning	27.02.2023	GC	CT
Rev	Description	Date	Drn By	Chk By

jmarchitects

Project	58 Mosley Street	64 Queen Street Edinburgh EH2 4NA
Title	PV Panels Study	T : 0131 464 6100
Client	M&G Real Estate	edi@jmarchitects.net www.jmarchitects.net
Purpose :	For Planning	Scale : 1 : 100 @ A1

Drawing Number	Project - Originator - Volume - Level - Type - Role - Class&Number	Status	Revision	JMA Project Number
7002-JMA	ZZ-09-DR-A	S2	P01	7002