


NOTE: PROPOSED SCOPE ONLY. FOR EXISTING
MATERIAL DESCRIPTIONS SEE DRAWINGS:
1338B-BDP-XX-XX-DR-A-211001 to 1338B-BDP-XX-XX-DR-A-211007 inc

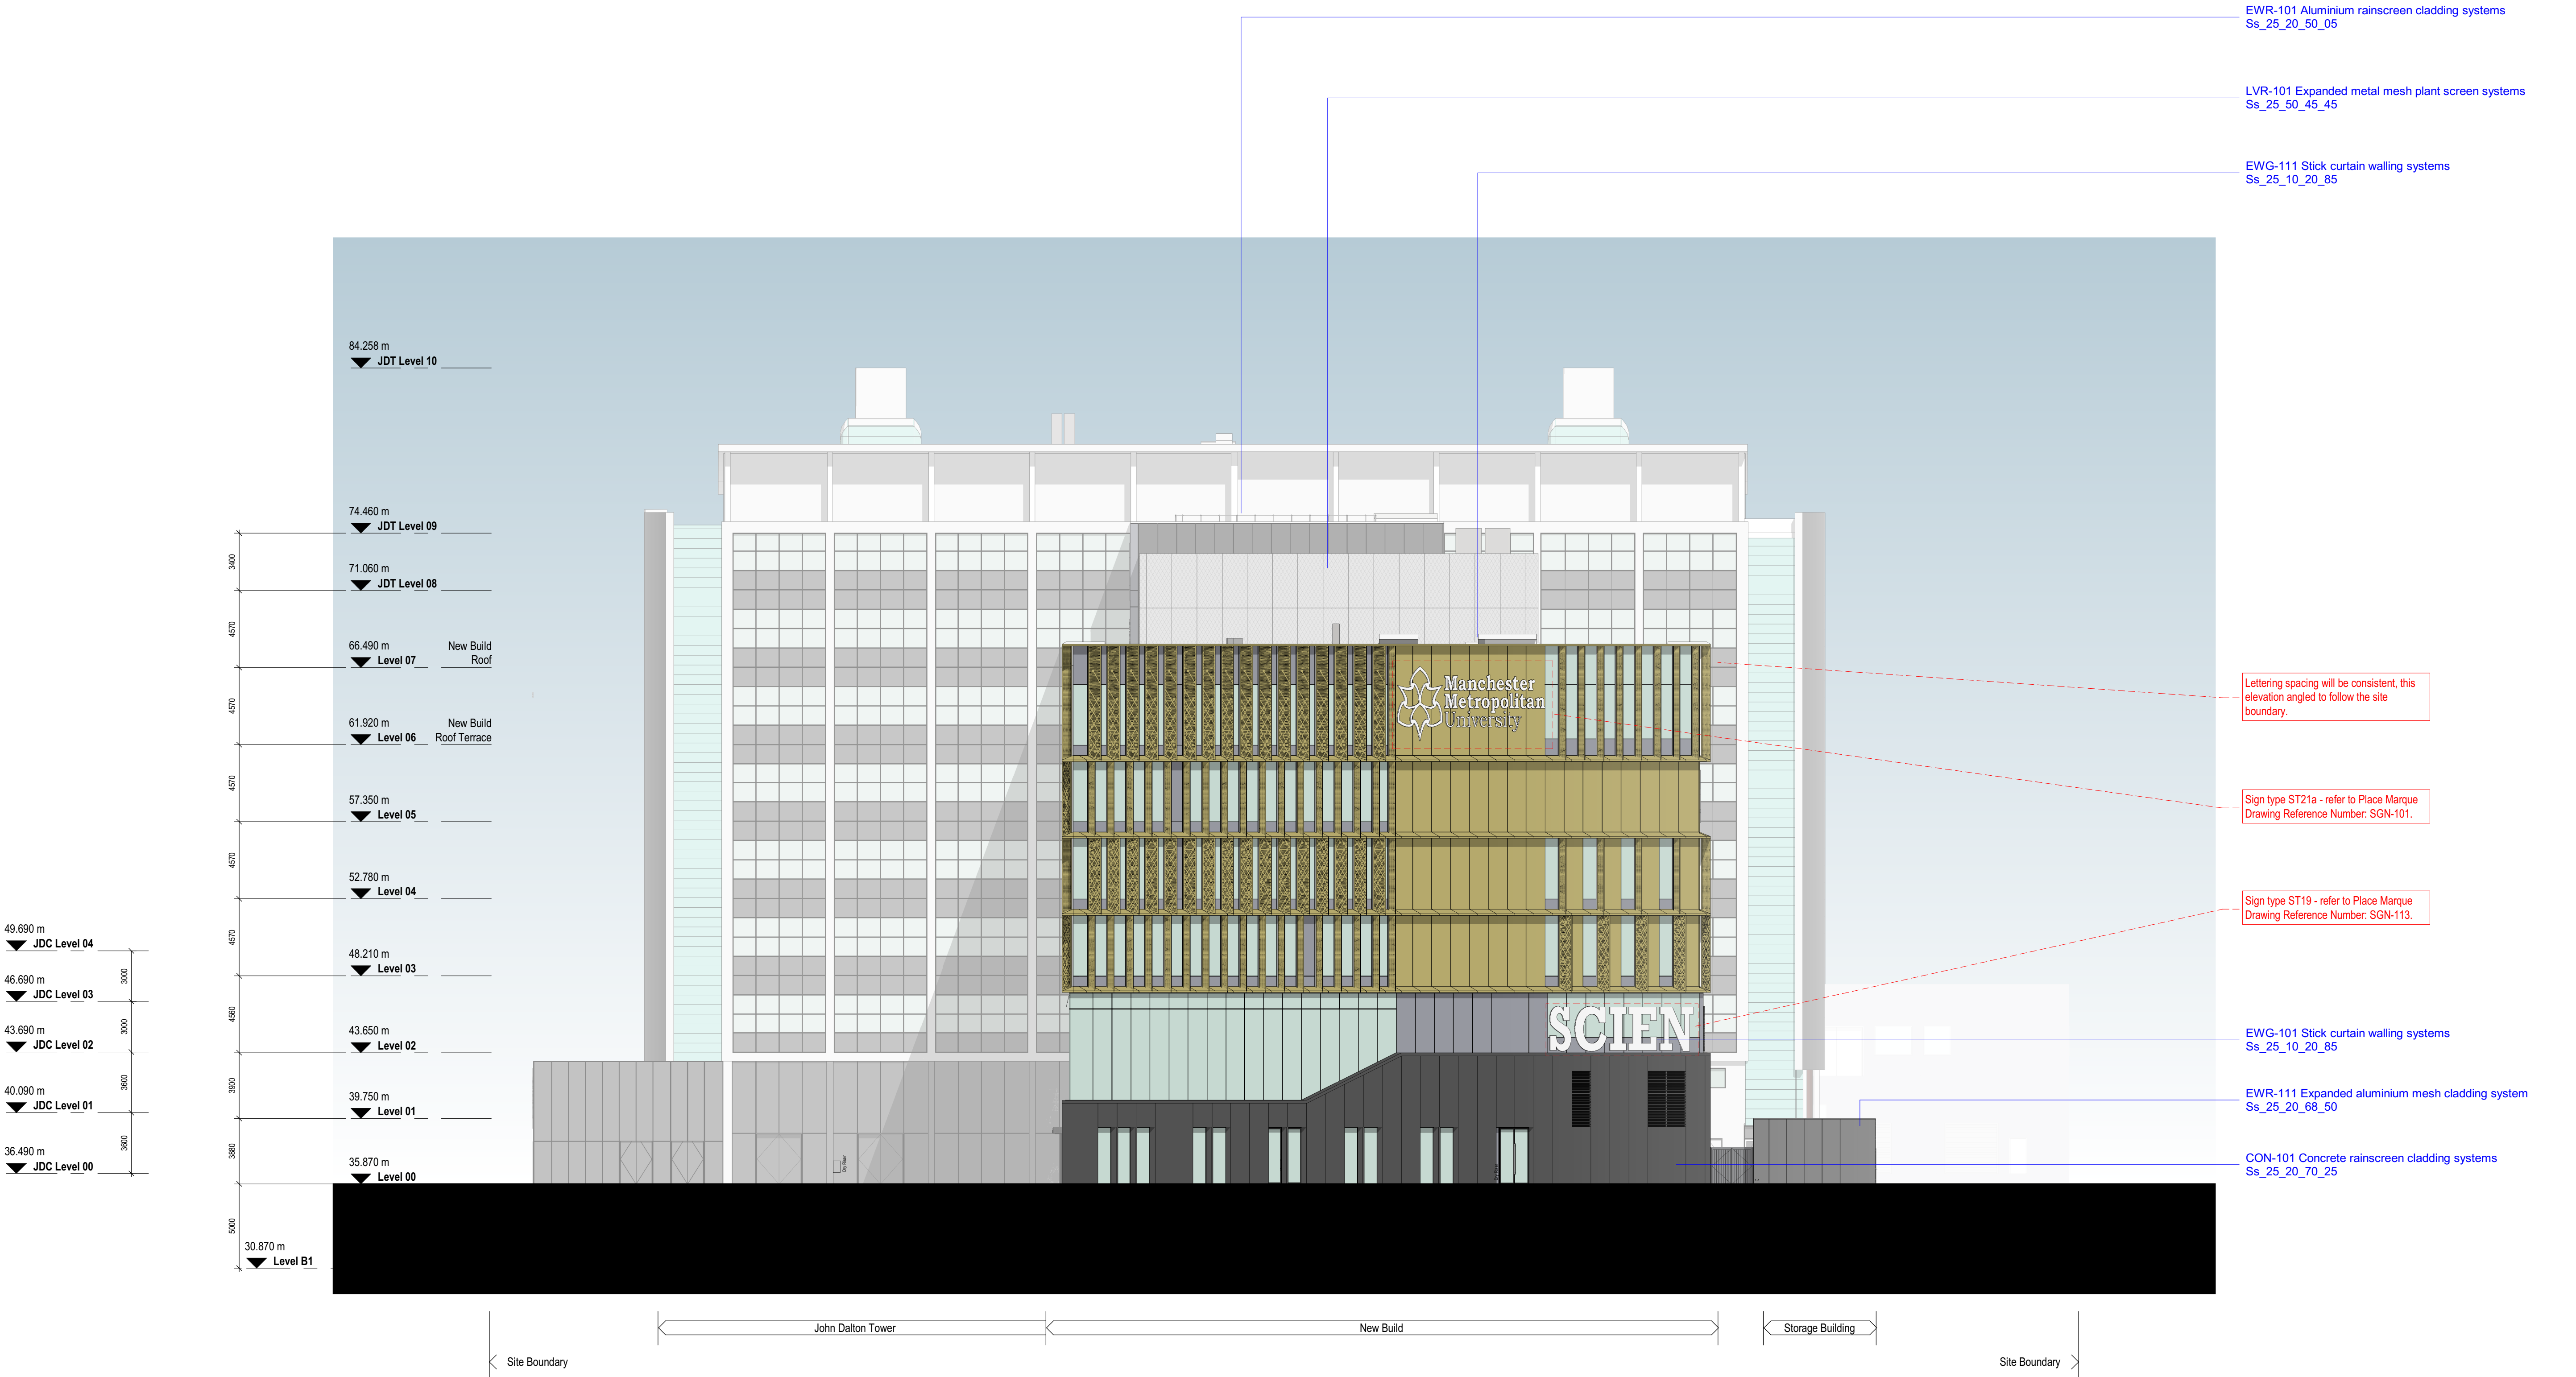

04 GA Elevation - Proposed West
1 : 200

BUILDING DESIGN PARTNERSHIP SHALL HAVE NO RESPONSIBILITY FOR ANY USE MADE OF THIS DOCUMENT OTHER THAN FOR THAT WHICH IT WAS PREPARED AND ISSUED.

ALL DIMENSIONS SHOULD BE CHECKED ON SITE.

DO NOT SCALE FROM THIS DRAWING

ANY DRAWING ERRORS OR DIVERGENCIES SHOULD BE BROUGHT TO THE ATTENTION OF BUILDING DESIGN PARTNERSHIP AT THE ADDRESS SHOWN BELOW.

DRAWINGS SHALL BE READ IN CONJUNCTION WITH THE FOLLOWING BEFORE WORK COMMENCES.

- THE CDM DESIGN ISSUES REGISTER
- THE BOP RISK SERIES OF DRAWINGS
- THE PROJECT CDM RISK REGISTER

REVISION	DESCRIPTION	DRAWN	CHECKED	DATE
P07	Advertising Consent Issue	JS	MR	15.02.23
P06	Advertising Consent Issue	JS	MR	25.04.22
P05	RIBA Stage 4 issue	JD	MR	20.03.20
P04	Planning Issue	DE	MR	11.12.19
P03	RIBA Stage 3 issue	JD	MR	06.09.19
P02	RIBA Stage 3 issue	DD	MR	27.08.19
P01	First Issue	PM	MR	18.01.19

NOTES

CLIENT

PROJECT TITLE

11 Ducie Street
PO Box 85
Piccadilly Basin
Manchester
M60 3JA
United Kingdom

T +44 (0)161 828 2200
www.bdp.com

BDP.

PROJECT TITLE	SCIENCE AND ENGINEERING BUILDING
BDP JOB NUMBER	P2008524
BDP TITLE CLASSIFICATION	Commercial In Confidence
DRAWING TITLE	GA Elevation - Proposed West
DRAWING NUMBER	1338B-BDP-XX-XX-DR-A-201140
REVISION	P07

SCALE

As indicated

DATE FIRST ISSUED

25/04/22