


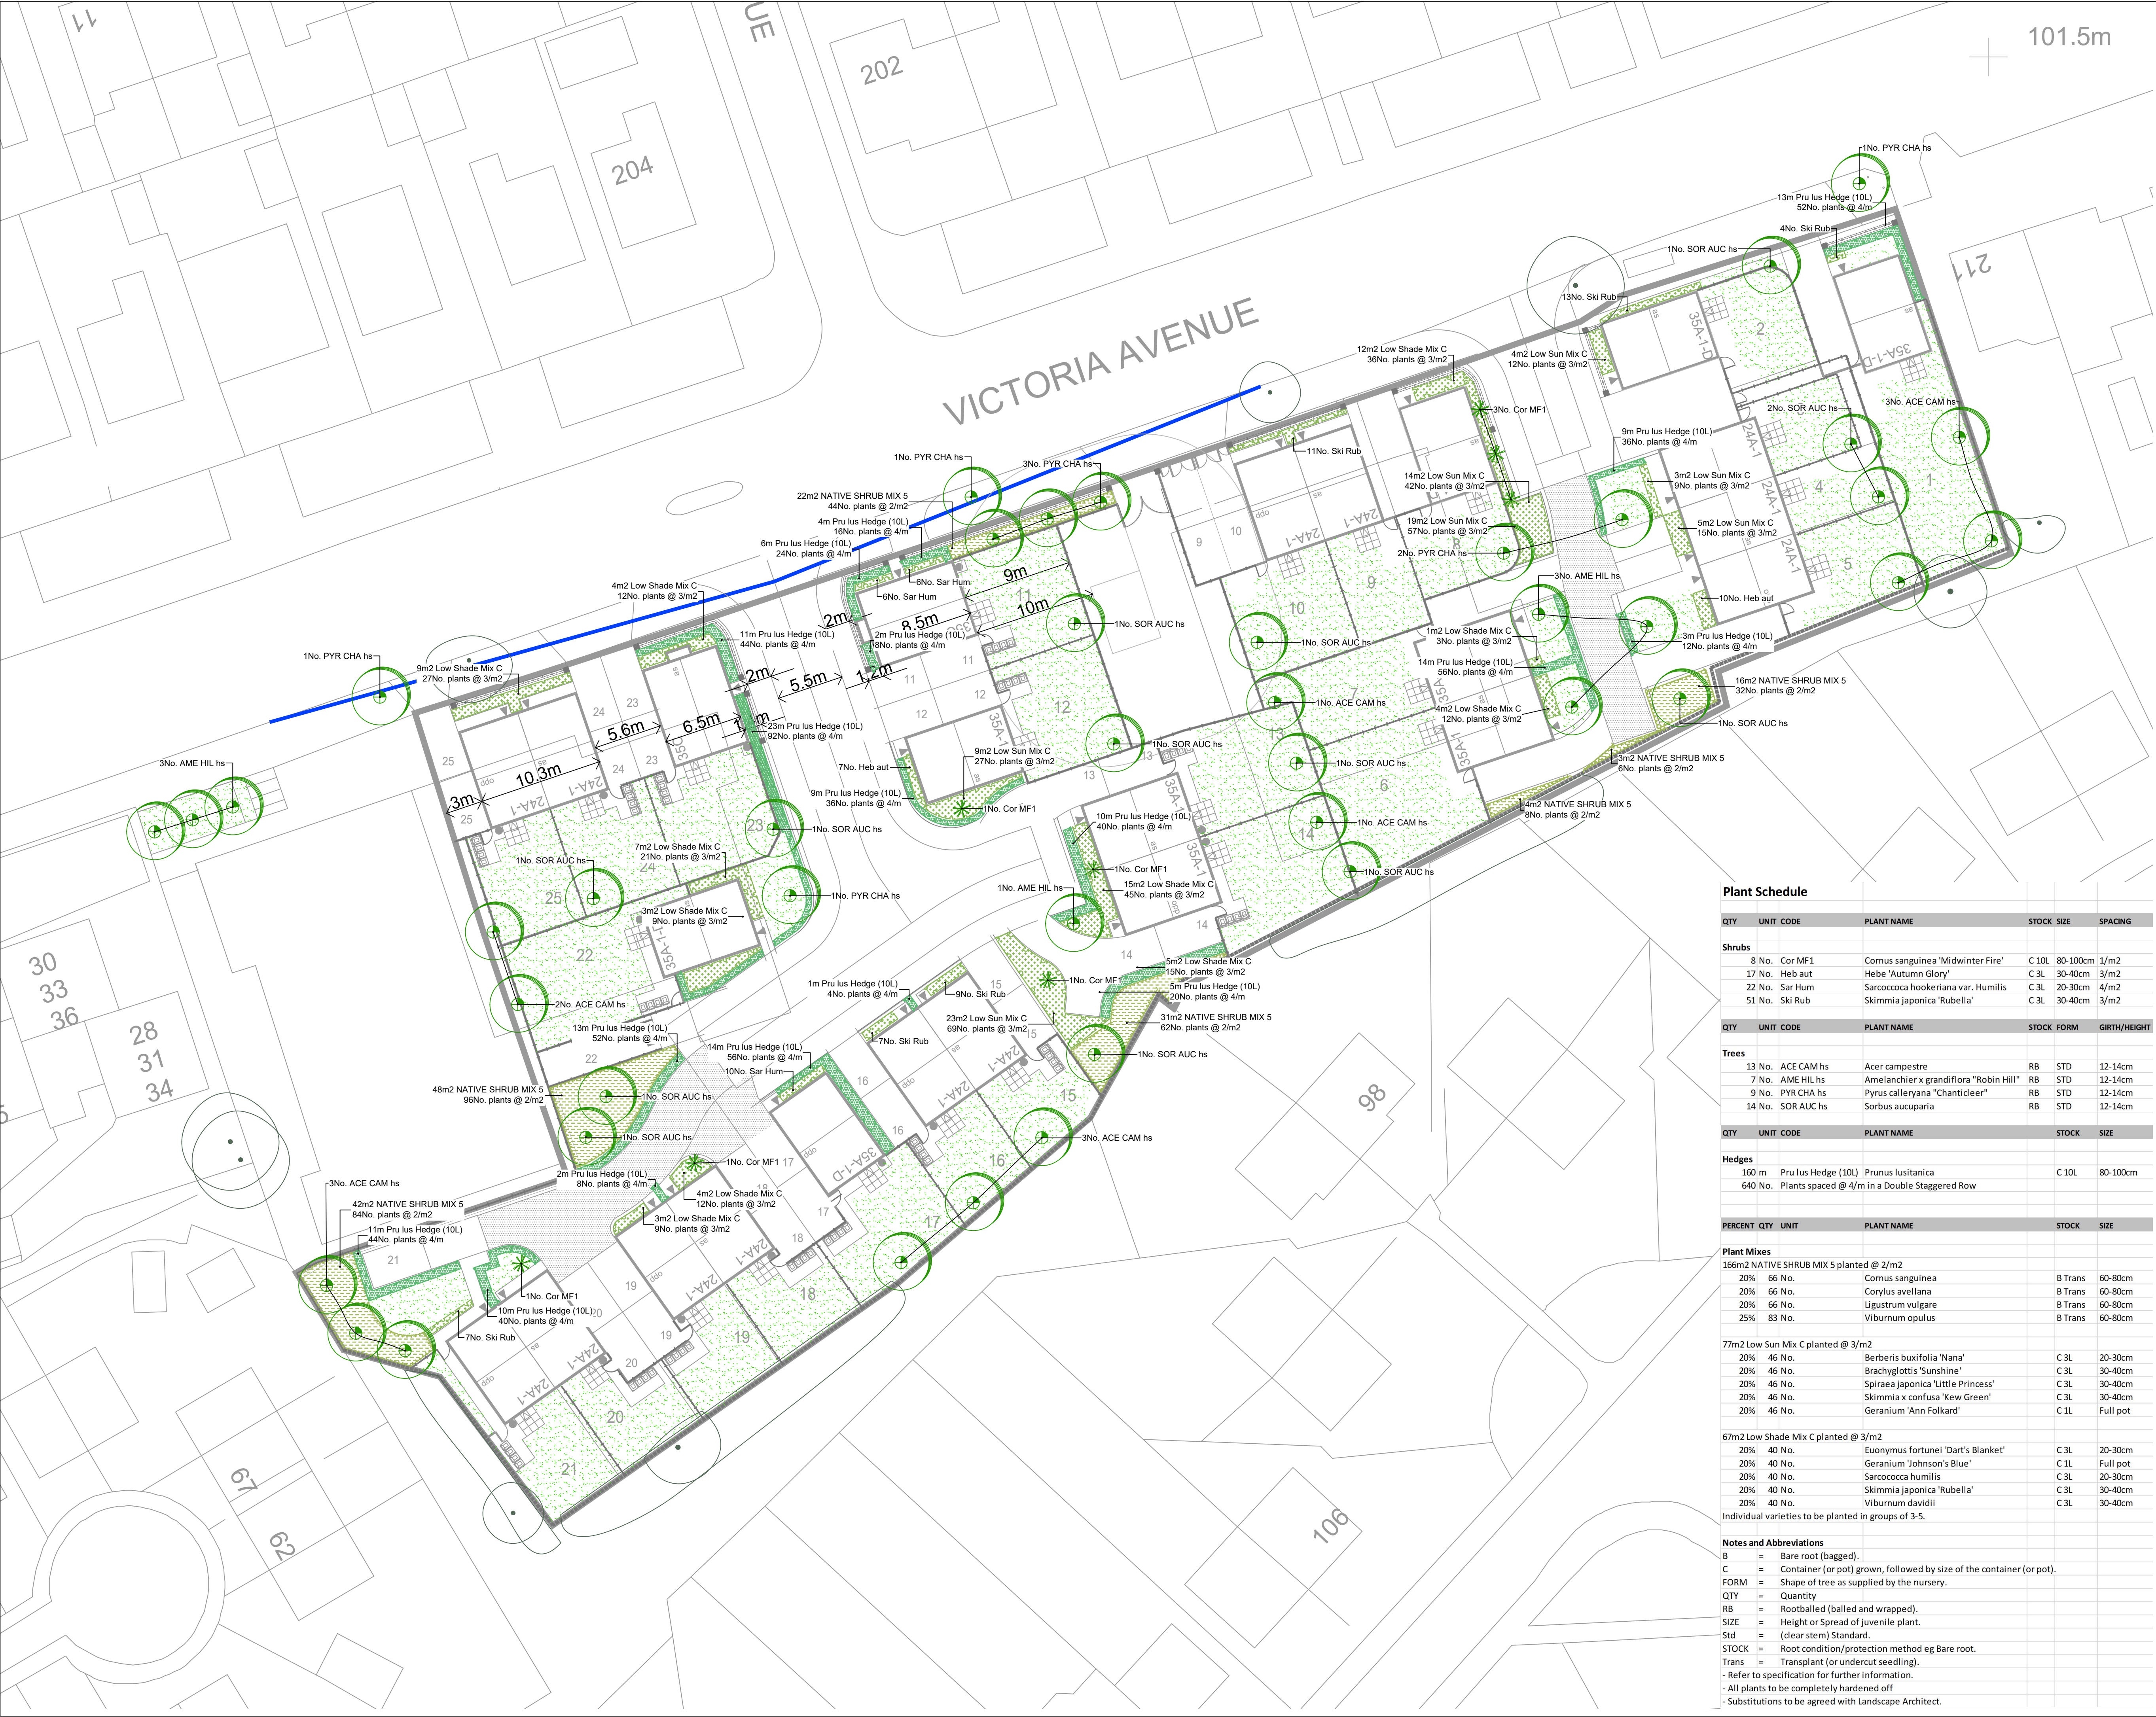

Do not scale this drawing (printed or electronic version).
Contractors must check all dimensions from site.
This drawing is copyright and is for use on this site only. This drawing should be read in conjunction with all relevant consultants drawings and specialist subcontractors / supply chain drawings and specifications.
All works to be carried out in accordance with the latest British Standards / Codes of Practice unless specifically directed otherwise in the specification.
Responsibility for the reproduction of this drawing in paper form, or issued in electronic format, lies with the recipient to check that all information has been replicated in full and is correct when compared to the original paper or electronic image.
Graphical representations of equipment on this drawing have been co-ordinated, but are approximations only. Please refer to the specifications and / or details for actual sizes and / or specific contractor construction information.

Notes:-

KEY

Soft Works

- Ornamental hedge planting
- Native shrub mix
- Ornamental shrub planting
- Turf to front/back gardens
- Tree - heavy standard
- Existing tree retained

Plant Schedule

QTY	UNIT	CODE	PLANT NAME	STOCK	SIZE	SPACING
Shrubs						
8 No.	Cor	MF1	Cornus sanguinea 'Midwinter Fire'	C 10L	80-100cm	1/m2
17 No.	Heb	aut	Hebe 'Autumn Glory'	C 3L	30-40cm	3/m2
22 No.	Sar	Hum	Sarcococca hookeriana var. Humilis	C 3L	20-30cm	4/m2
51 No.	Ski	Rub	Skimmia japonica 'Rubella'	C 3L	30-40cm	3/m2

QTY	UNIT	CODE	PLANT NAME	STOCK	FORM	GIRTH/HEIGHT
Trees						
13 No.	ACE	CAM hs	Acer campestre	RB	STD	12-14cm
7 No.	AME	HIL hs	Amelanchier x grandiflora "Robin Hill"	RB	STD	12-14cm
9 No.	PYR	CHA hs	Pyrus calleryana "Chanticleer"	RB	STD	12-14cm
14 No.	SOR	AUC hs	Sorbus aucuparia	RB	STD	12-14cm

QTY	UNIT	CODE	PLANT NAME	STOCK	SIZE
Hedges					
160 m	Pru	lus Hedge (10L)	Prunus lusitanica	C 10L	80-100cm
640 No.	Plants spaced @ 4/m in a Double Staggered Row				

PERCENT	QTY	UNIT	PLANT NAME	STOCK	SIZE
Plant Mixes					
166m2 NATIVE SHRUB MIX 5 planted @ 2/m2					
20%	66 No.		Cornus sanguinea	8 Trans	60-80cm
20%	66 No.		Corylus avellana	8 Trans	60-80cm
20%	66 No.		Ugustrum vulgare	8 Trans	60-80cm
25%	83 No.		Viburnum opulus	8 Trans	60-80cm

77m2 Low Sun Mix C planted @ 3/m2					
20%	46 No.		Berberis buxifolia 'Nana'		
20%	46 No.		Brachyglottis 'Sunshine'	C 3L	20-30cm
20%	46 No.		Spiraea japonica 'Little Princess'	C 3L	30-40cm
20%	46 No.		Skimmia x confusa 'Kew Green'	C 3L	30-40cm
20%	46 No.		Geranium 'Ann Folkard'	C 1L	Full pot

67m2 Low Shade Mix C planted @ 3/m2					
20%	40 No.		Euonymus fortunei 'Dart's Blanket'	C 3L	20-30cm
20%	40 No.		Geranium 'Johnson's Blue'	C 1L	Full pot
20%	40 No.		Sarcococca humilis	C 3L	20-30cm
20%	40 No.		Skimmia japonica 'Rubella'	C 3L	30-40cm
20%	40 No.		Viburnum davidii	C 3L	30-40cm

Individual varieties to be planted in groups of 3-5.

Notes and Abbreviations
B = Bare root (bagged).
C = Container (or pot) grown, followed by size of the container (or pot).
FORM = Shape of tree as supplied by the nursery.
QTY = Quantity
RB = Rootballed (balled and wrapped).
SIZE = Height or Spread of juvenile plant.
Std = (clear stem) Standard.
STOCK = Root condition/protection method eg Bare root.
Trans = Transplant (or undercut seedling).
- Refer to specification for further information.
- All plants to be completely hardened off
- Substitutions to be agreed with Landscape Architect.

P06	07/10/21	PLANNING	RS	SA
P05	14/04/21	PLANNING	MS	SA
P04	26/03/21	PLANNING	RJ	MS
P03	14/08/19	PLANNING	LM	MS
P02	05/08/19	PLANNING	LM	MS
P01	31/05/19	PLANNING	LM	MS
REV.	DATE	DESCRIPTION	DRAWN	CHK'D



A: Ground Floor, The Tower,
Deva City Office Park, Trinity Way,
Manchester M3 7BF

T: +44 (0) 161 312 3131
weareurbangreen.co.uk

Client:		Mulberry Homes	
Project:		Victoria Avenue, Blackley	
Title:		Soft Landscape	
Issue:		PLANNING	
Drawn:	LM	Checked:	MS
Project:	18025	Scale @ A1:	1:250
Dwg No:	UG_18025_LAN_SL_DRW_03	Date:	31/05/19
		Revision:	P06