



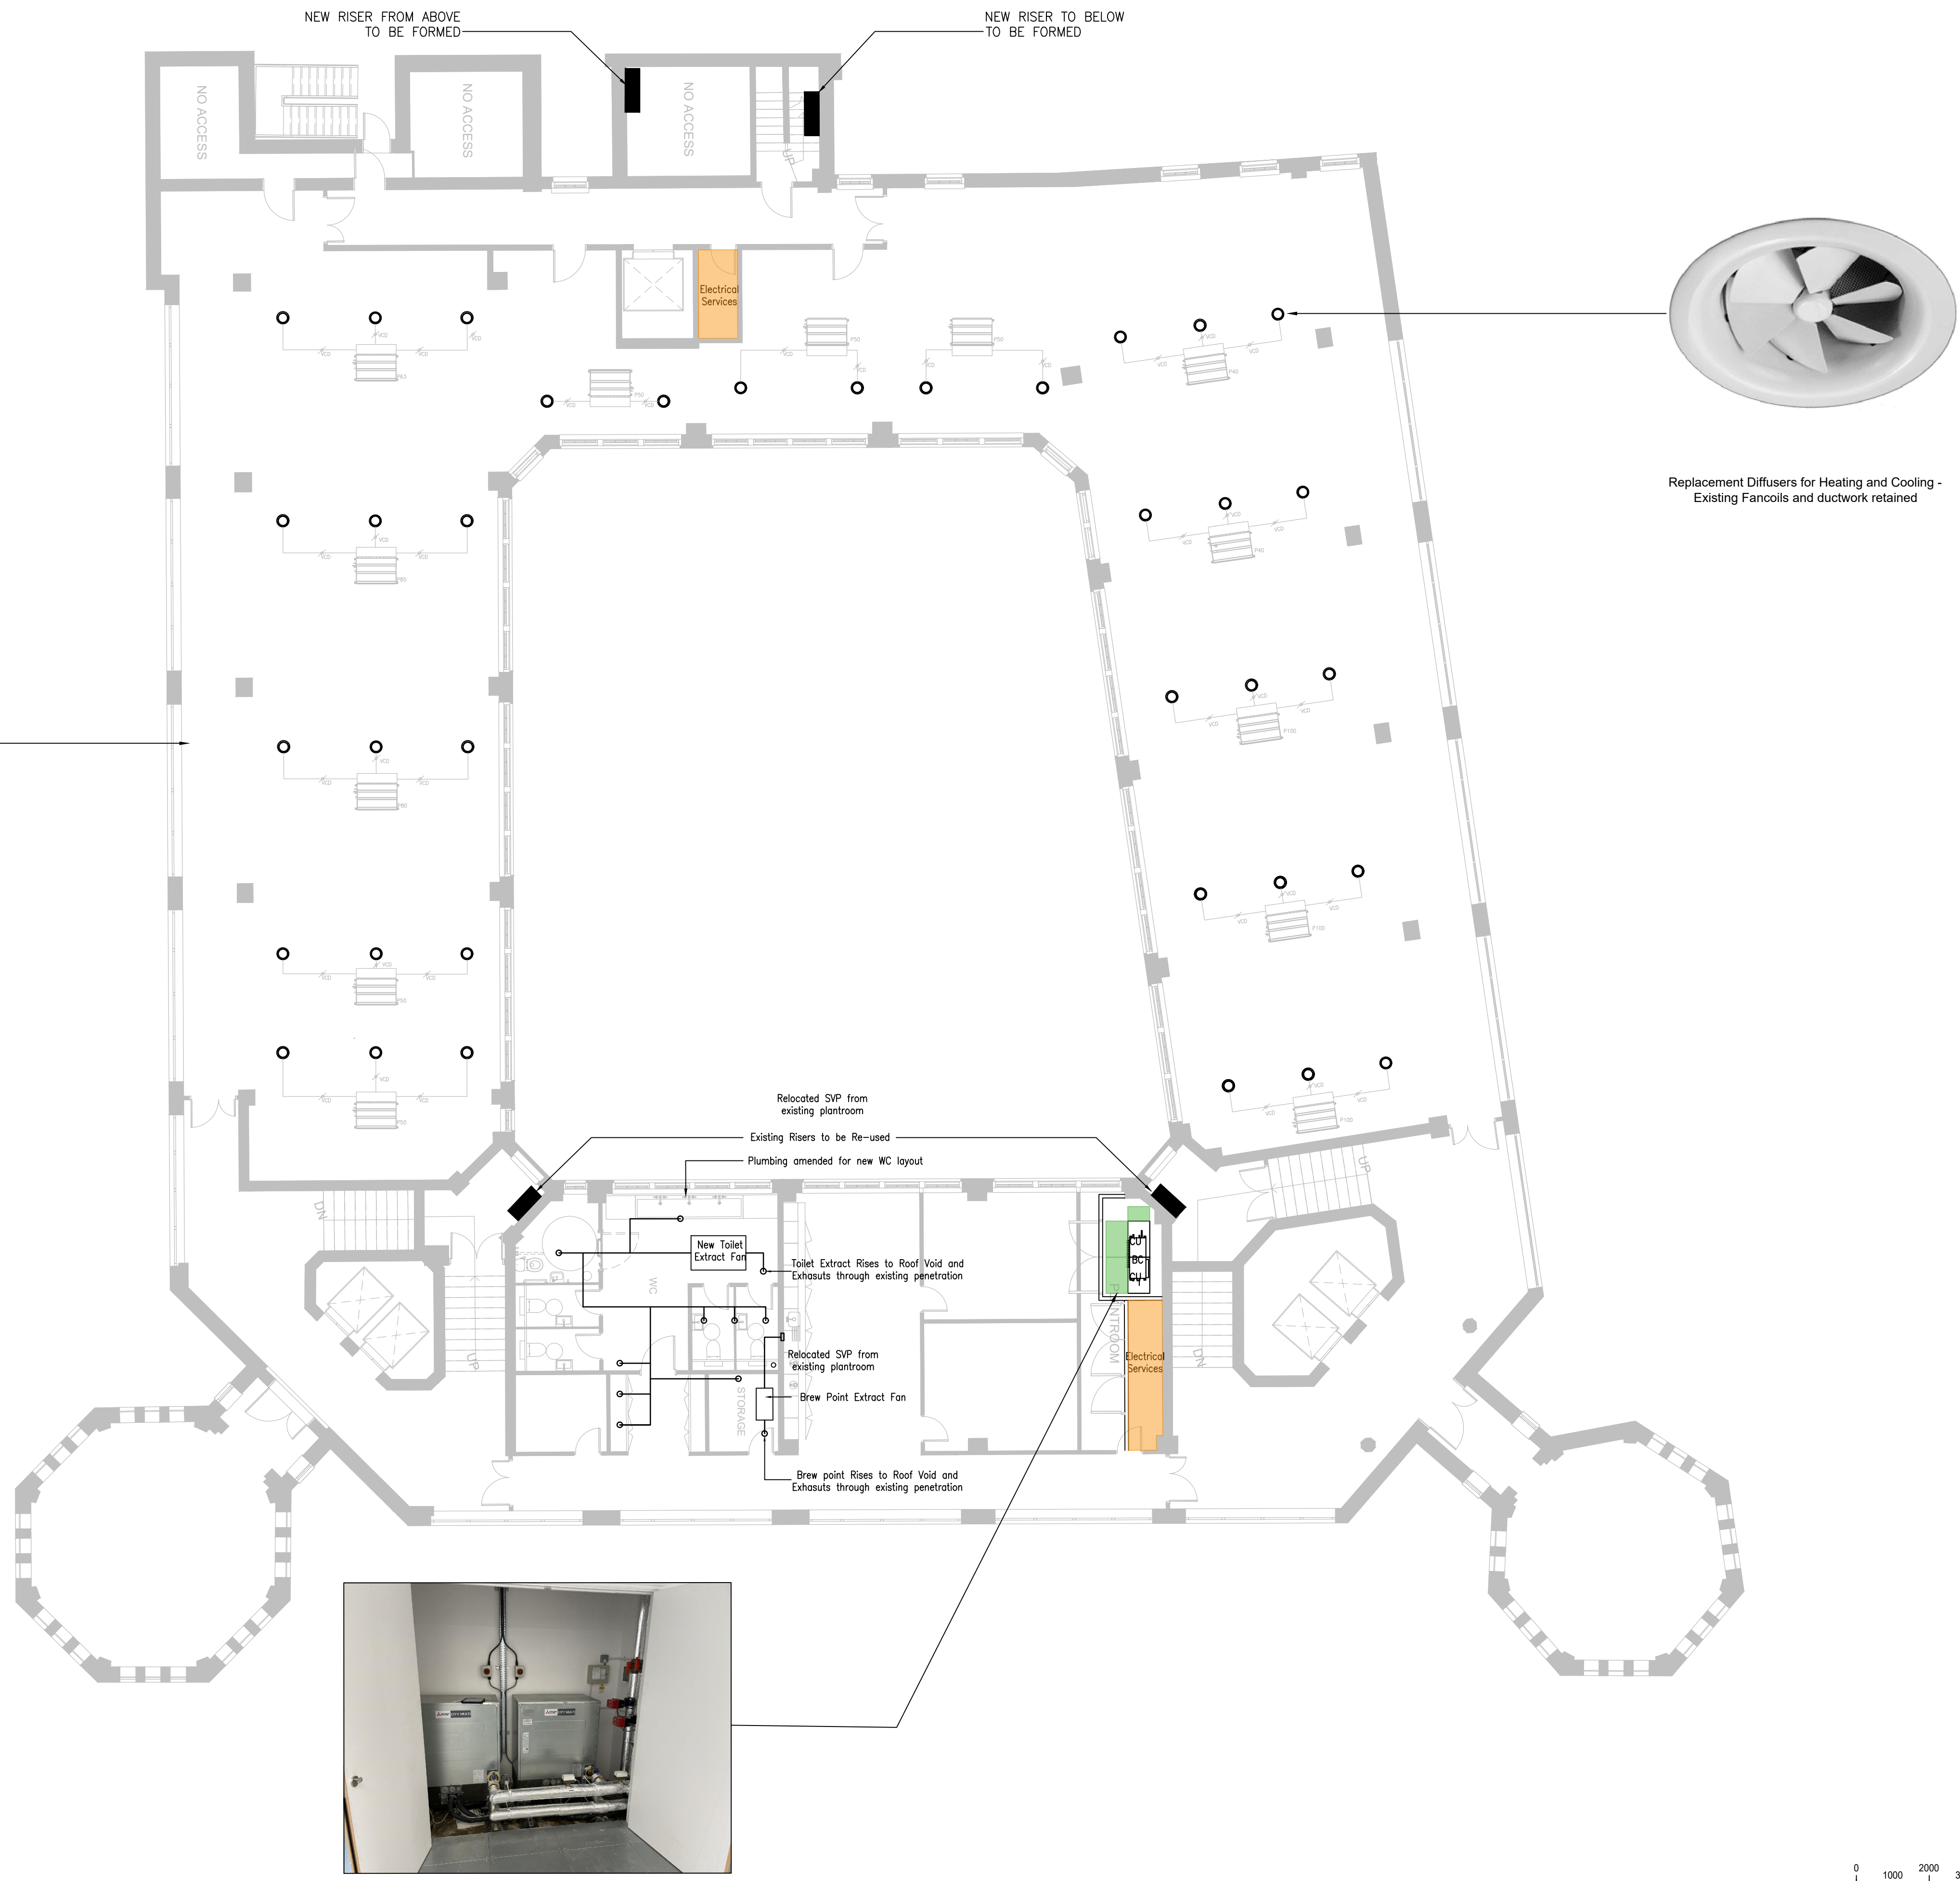

- Notes:
1. This drawing is subject to copyright and is not to be reproduced in part or whole without approval.
 2. Do not scale this drawing - check all dimensions on site.
 3. This drawing shall be read in conjunction with the project specification(s) and all other contract documentation.
 4. All dimensions are in millimetres unless otherwise stated.

P1	02.02.23	PRELIMINARY ISSUE	M.H
Rev:	Date:	Status/Amendments:	By:

King Associates
2nd Floor Queens Chambers
5 John Dalton St
Manchester
M2 6ET
Email: info@kingassociates.uk
www.kingassociates.uk

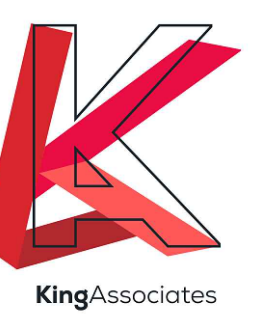

Client:

KINRISE

Project:

SUNLIGHT HOUSE
MANCHESTER

Drawing Title:

MECHANICAL SERVICES
THIRTEENTH FLOOR
MECHANICAL SERVICES LAYOUT

Engineer: M.H	Checked By: R.A	Cad By: M.H
Scale: 1:100 @ A1	Paper Size: A1	Date Created: JAN 2023
Drawing Number: 4048-KIN-XX-13-DR-M-5700	Drawing Revision: P1	

