


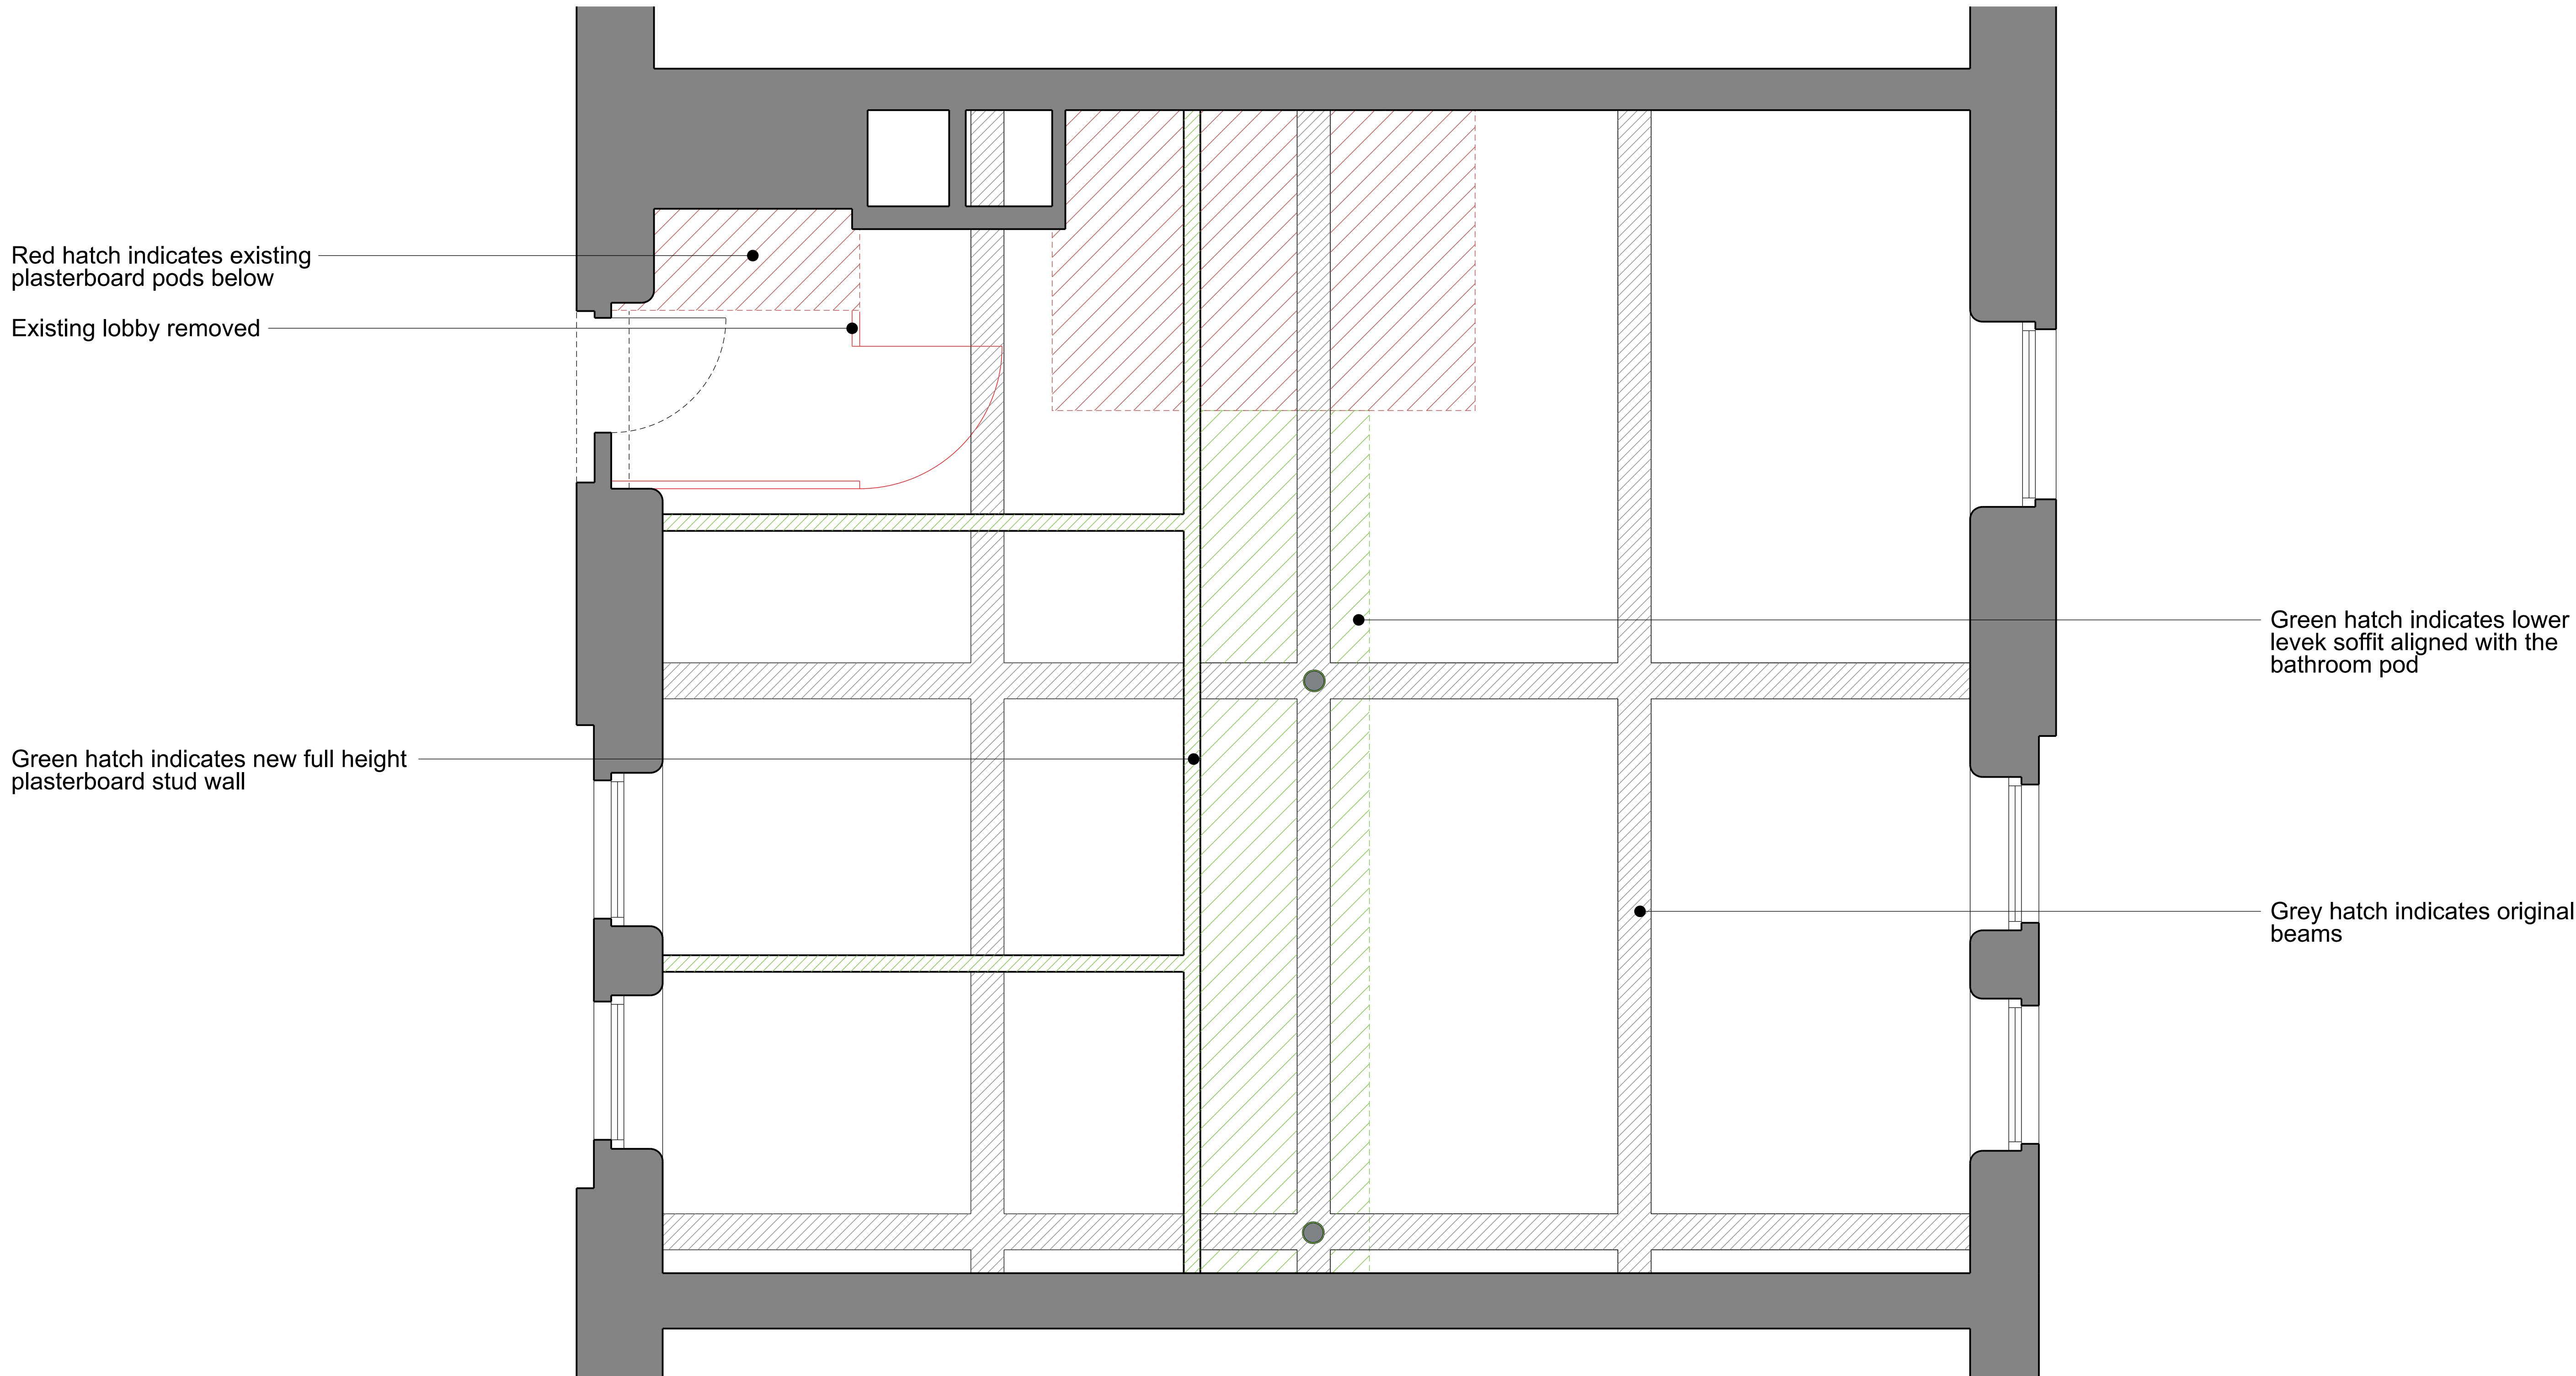

Red hatch indicates existing plasterboard pods below

Existing lobby removed

Green hatch indicates new full height plasterboard stud wall

Green hatch indicates lower level soffit aligned with the bathroom pod

Grey hatch indicates original beams