

ROOM G.19

- No cornice
- Vaulted ceiling
- Exposed brickwork




ROOM G.20

- No cornice
- Plasterboard ceiling
- Partially collapsed ceiling as noted on the plan
- Ceiling is damaged
- Precast concrete ceiling has been exposed where plasterboard has collapsed



ROOM G.21

- No cornice
- Ceiling is gone completely

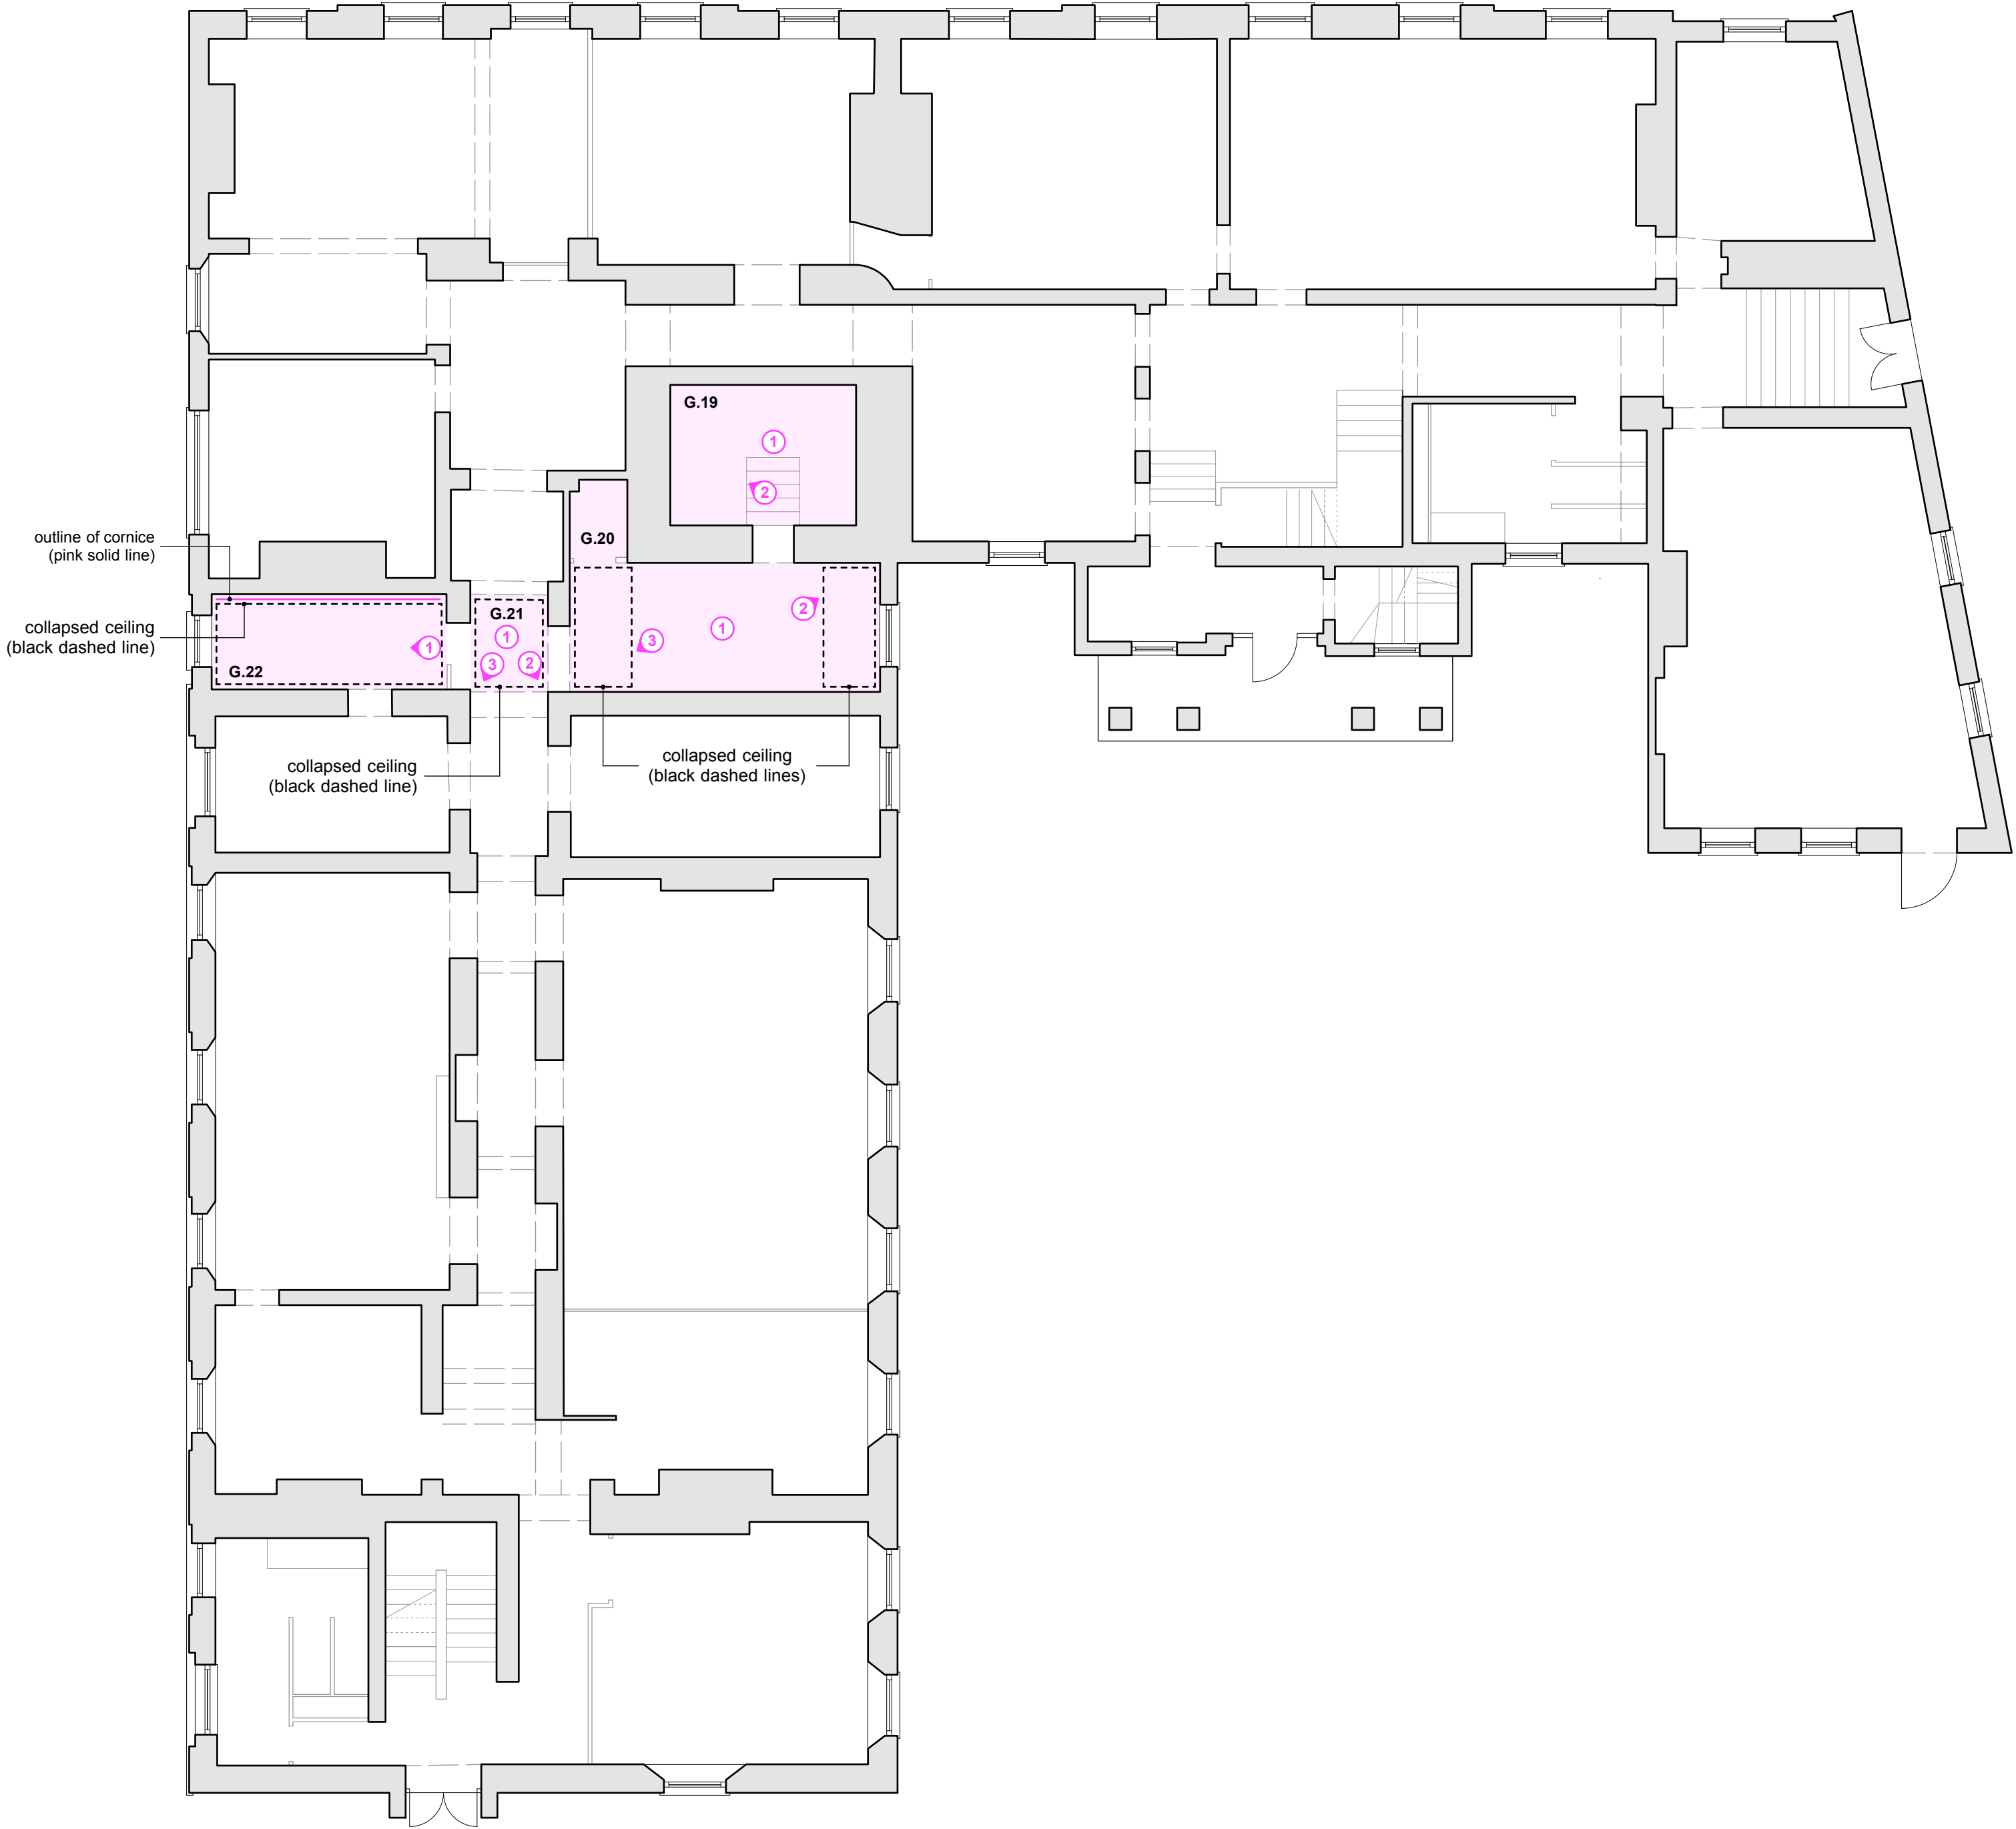

ROOM G.22

- Restricted access - Room is inaccessible due to collapsed ceiling and/or unsafe floor structure
 - Cornice as noted on the plan
 - Ceiling has collapsed completely
 - Exposed timber joists appear to be severely damaged



Do not scale from this drawing.
All dimensions are to be checked on site prior to commencing works on site. Discrepancy found between information given on this drawing and that given elsewhere or recorded on site shall be notified immediately to the project architect in writing.

PRELIMINARY ISSUE



rev.	date	description
