

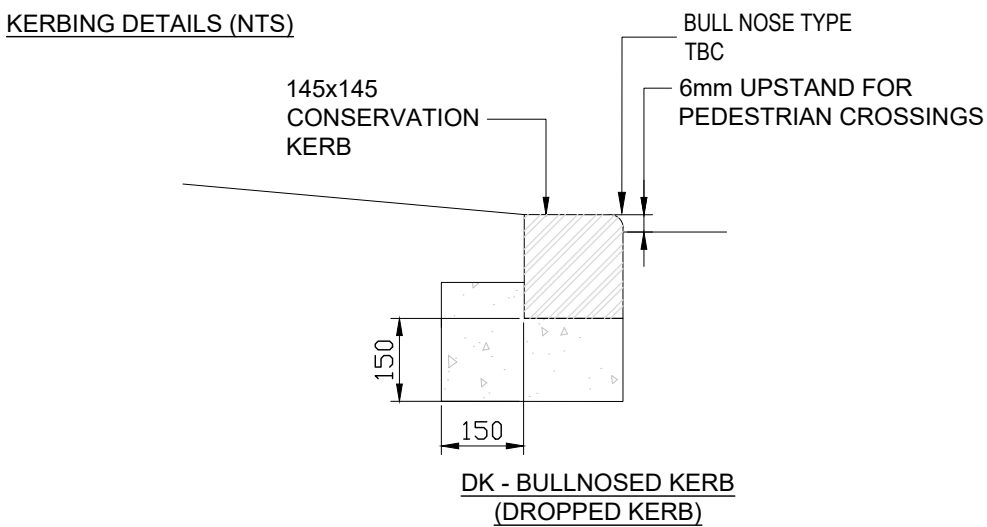
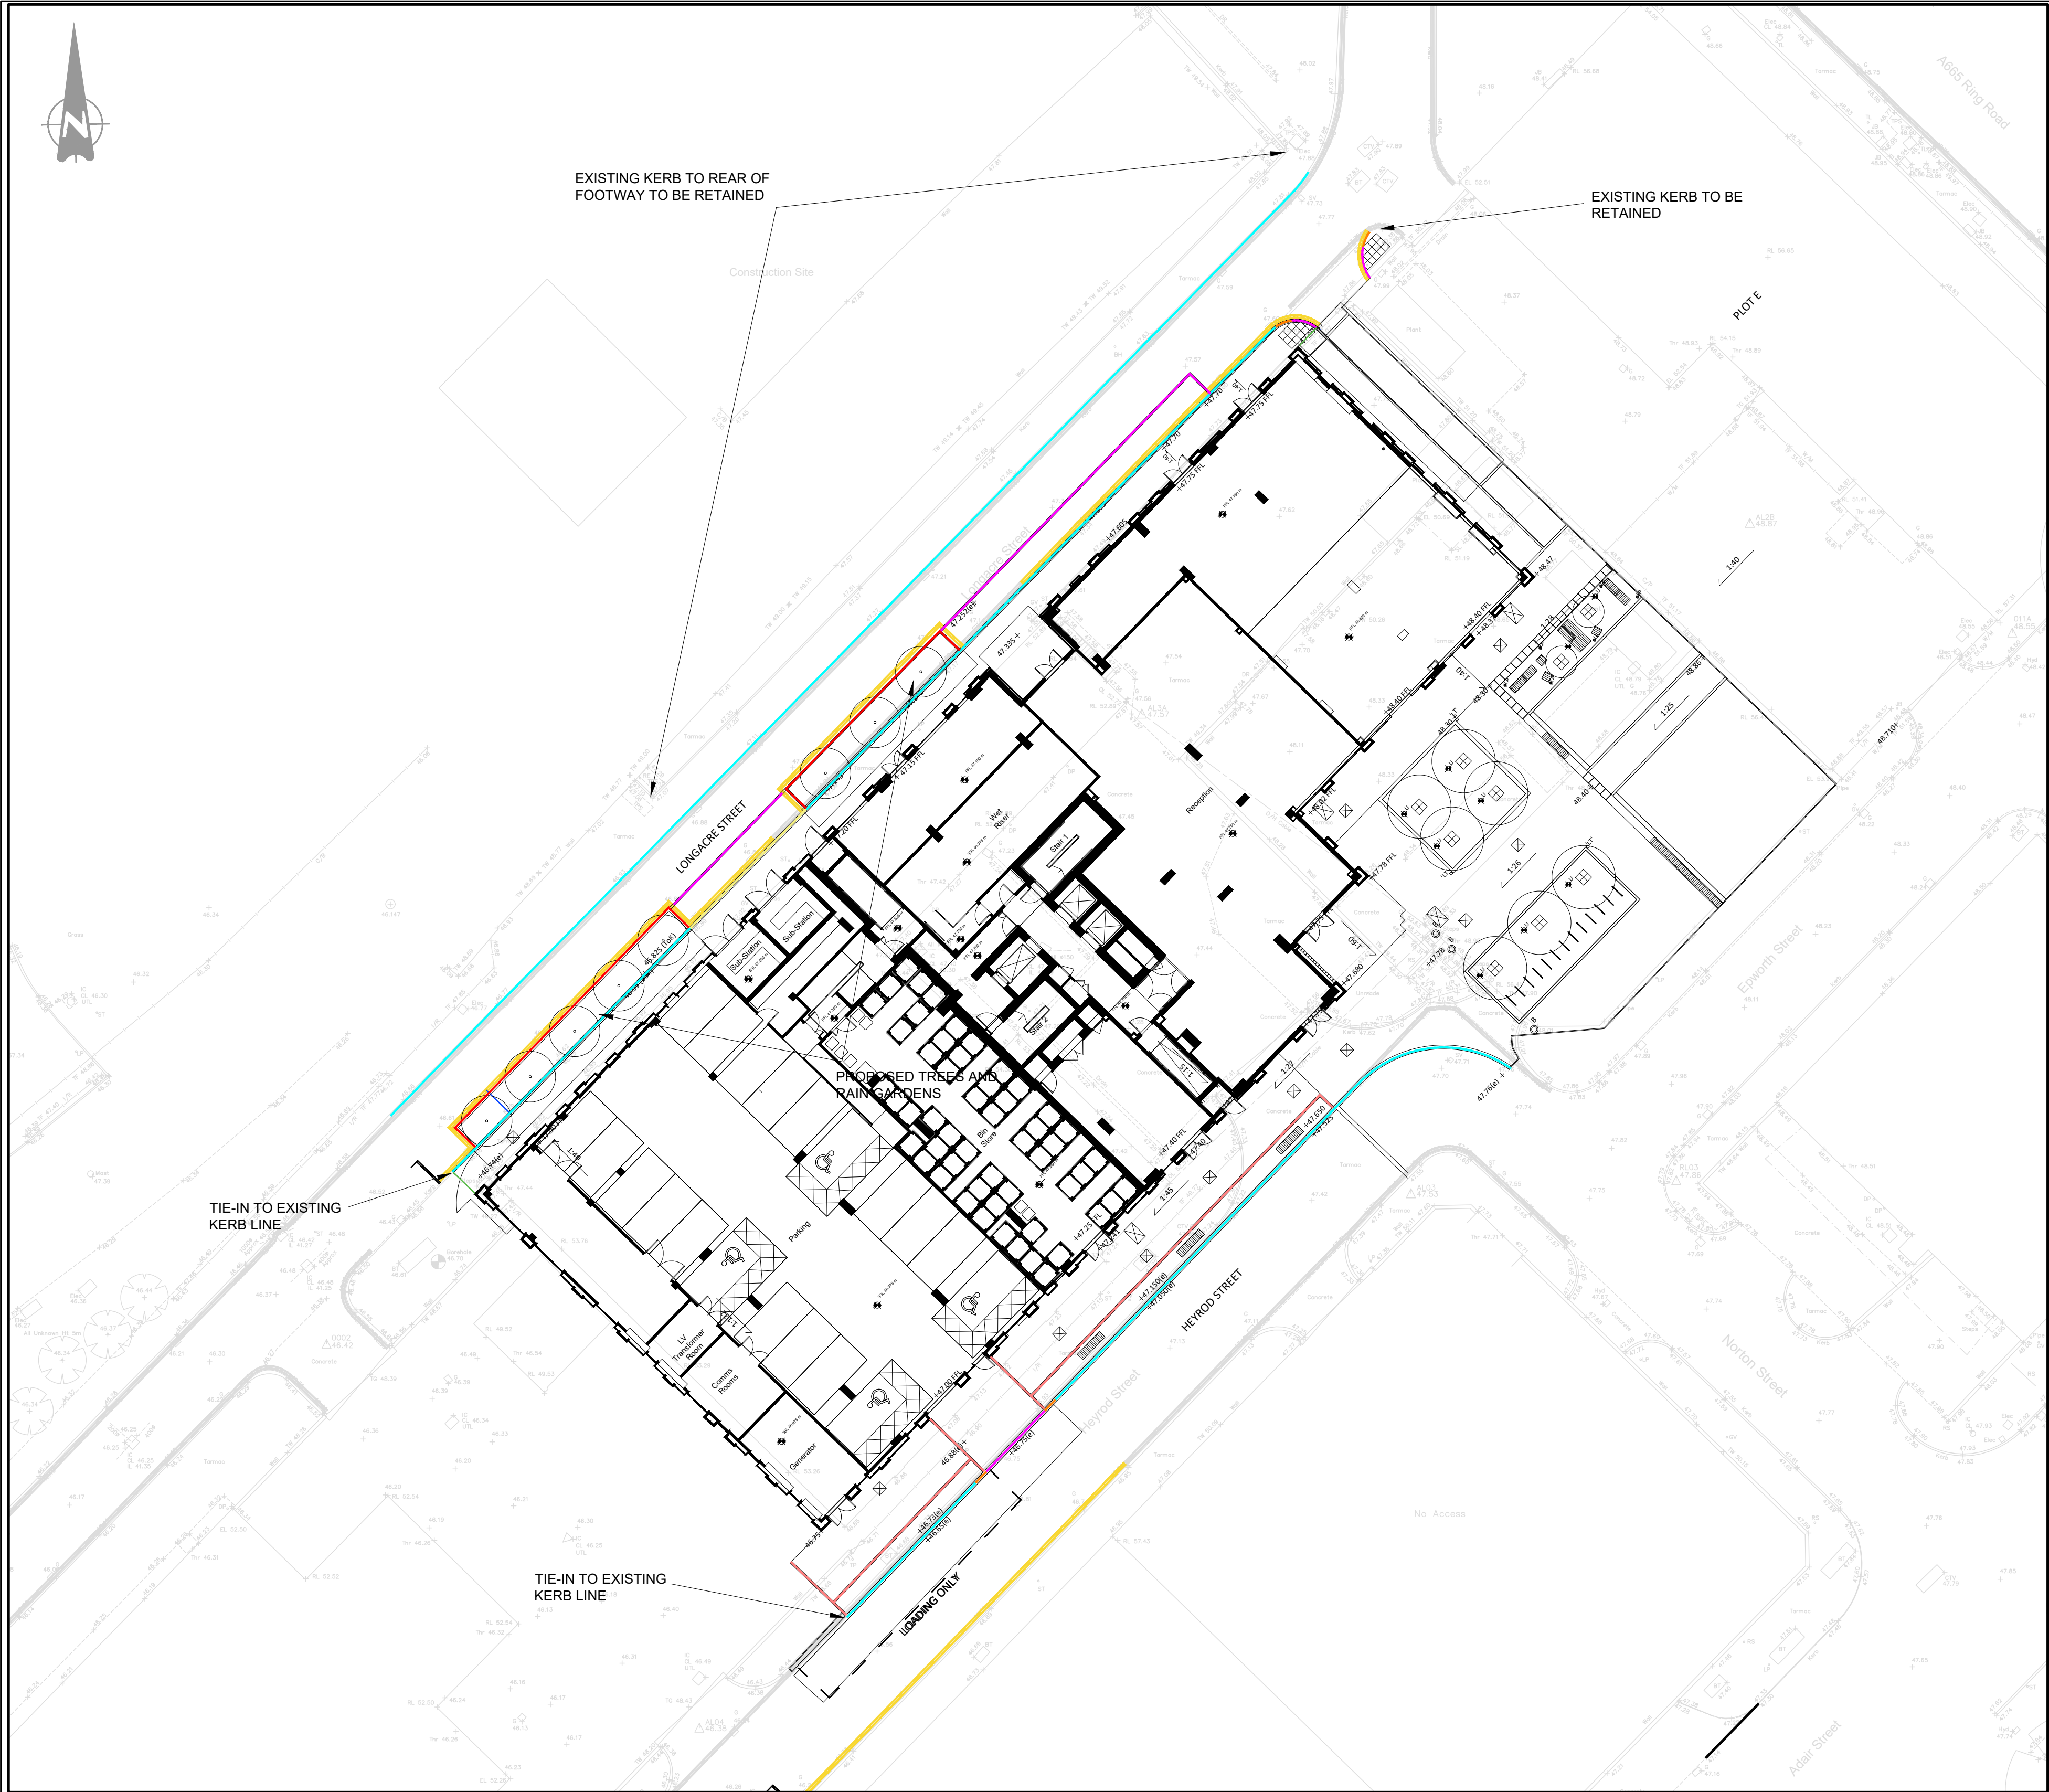
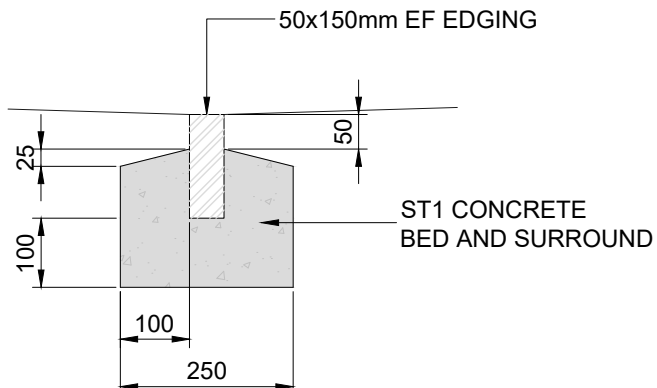



TK - CK to BN TRANSITION KERB

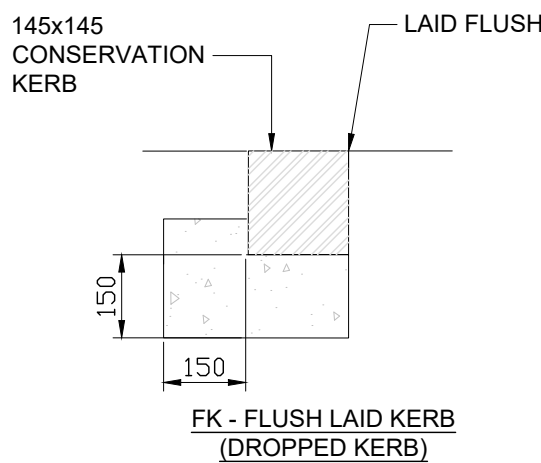

EK - FLAT TOP EDGING

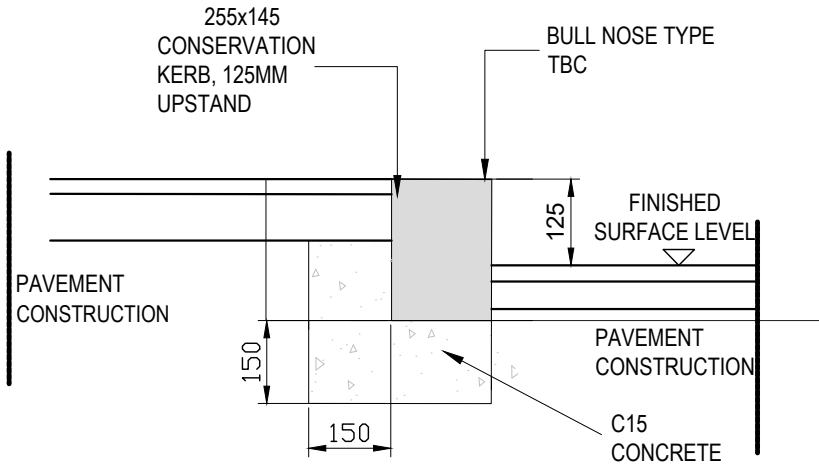

CK - CONSERVATION KERB DETAIL
KERB BASE, BACKING AND KERB LAID AT SAME TIME

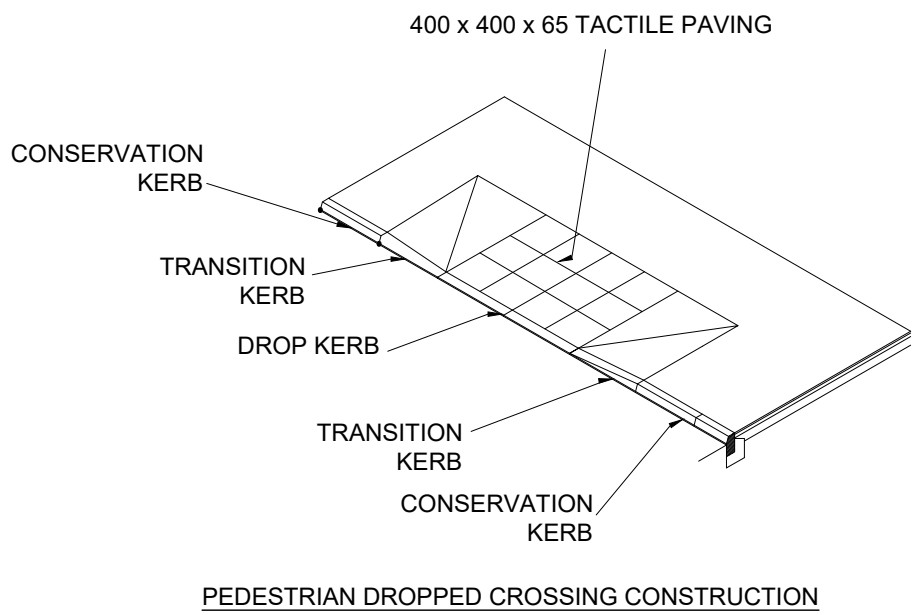

PEDESTRIAN DROPPED CROSSING CONSTRUCTION

GENERAL NOTES:

- THIS DRAWING IS TO BE READ IN CONJUNCTION WITH ALL RELEVANT ARCHITECTS AND ENGINEERS DRAWINGS AND SPECIFICATIONS.
- DO NOT SCALE THIS DRAWING. ANY AMBIGUITIES, OMISSIONS AND ERRORS ON DRAWINGS SHALL BE BROUGHT TO THE ENGINEERS ATTENTION IMMEDIATELY. ALL DIMENSIONS MUST BE CHECKED / VERIFIED ON SITE.
- ALL WORKS AND MATERIALS TO BE IN ACCORDANCE WITH CURRENT BRITISH STANDARDS AND BUILDING REGULATIONS.
- THE LANDSCAPE ARCHITECT'S DRAWING HAS BEEN USED AS A BASE FOR THIS PLAN. PLEASE REFER TO THE LATEST LANDSCAPING LAYOUT.
- REFER TO LANDSCAPE ARCHITECTS SPECIFICATION FOR SURFACE FINISHES.
- KERBING REQUIREMENTS/DETAIL TO BE CONFIRMED BY LANDSCAPE ARCHITECT.
- REFER TO LANDSCAPE ARCHITECTS SPECIFICATION FOR JOINTING MATERIAL. CONSIDERATION REQUIRED OF COMPATIBILITY OF JOINTING AND BEDDING MATERIAL AND WHETHER SUB-SURFACE DRAINAGE IS REQUIRED.

KEY:

- CK BULLNOSE CONSERVATION 145X255 KERB 120mm KERBFACE
- CK BULLNOSE CONSERVATION 145X255 KERB 120mm KERBFACE WITH 100mm GAPS BETWEEN EACH KERB TO ALLOW DRAINAGE INTO THE RAIN GARDEN
- DK BULLNOSE DROPPED CONSERVATION 145X145 KERB 6mm KERBFACE
- TRANSITION KERB FROM HALF BATTER TO BULLNOSE, CONSERVATION TYPE
- DK BULLNOSE DROPPED CONSERVATION 145X145 KERB 25mm KERBFACE
- BULLNOSE DROPPED CONSERVATION 145X145 KERB LAID FLUSH
- K3 FLUSH 63X150 CONSERVATION EDGING

P04	LANDSCAPE LAYOUT UPDATE	31.01.23	TH	HS
P03	TACTILE PAVING UPDATED	23/09/22	HS	HS
P02	LONGACRE STREET LAYOUT UPDATED	20.09.22	HS	AR
P01	FIRST ISSUE	17.06.22	HS	AR
Rev:	Description:	Date:	By:	Chkd:



Merchant Exchange, 17-19 Whitworth Street West, Manchester, M1 5WG
0161 235 2394
manchester@curtins.com
www.curtins.com

Civils & Structures • Transport Planning • Environmental • Infrastructure • Geotechnical • Conservation & Heritage • Principal Designer
Birmingham • Bristol • Cambridge • Cardiff • Douglas • Dublin • Edinburgh • Glasgow • Kentish • Leeds • Liverpool • London • Manchester • Nottingham

Status:

S3- FOR REVIEW AND COMMENT

Project:

THE CASTINGS

Orig Title:

**SECTION 278
KERBING**

Size:

A1

Scale: 1:250

Project No: Originator: Volume: Level: Type: Role: Category / Number: Rev:

CAS - CUR - XX - GF - DR - D - 03-0103 - P04