

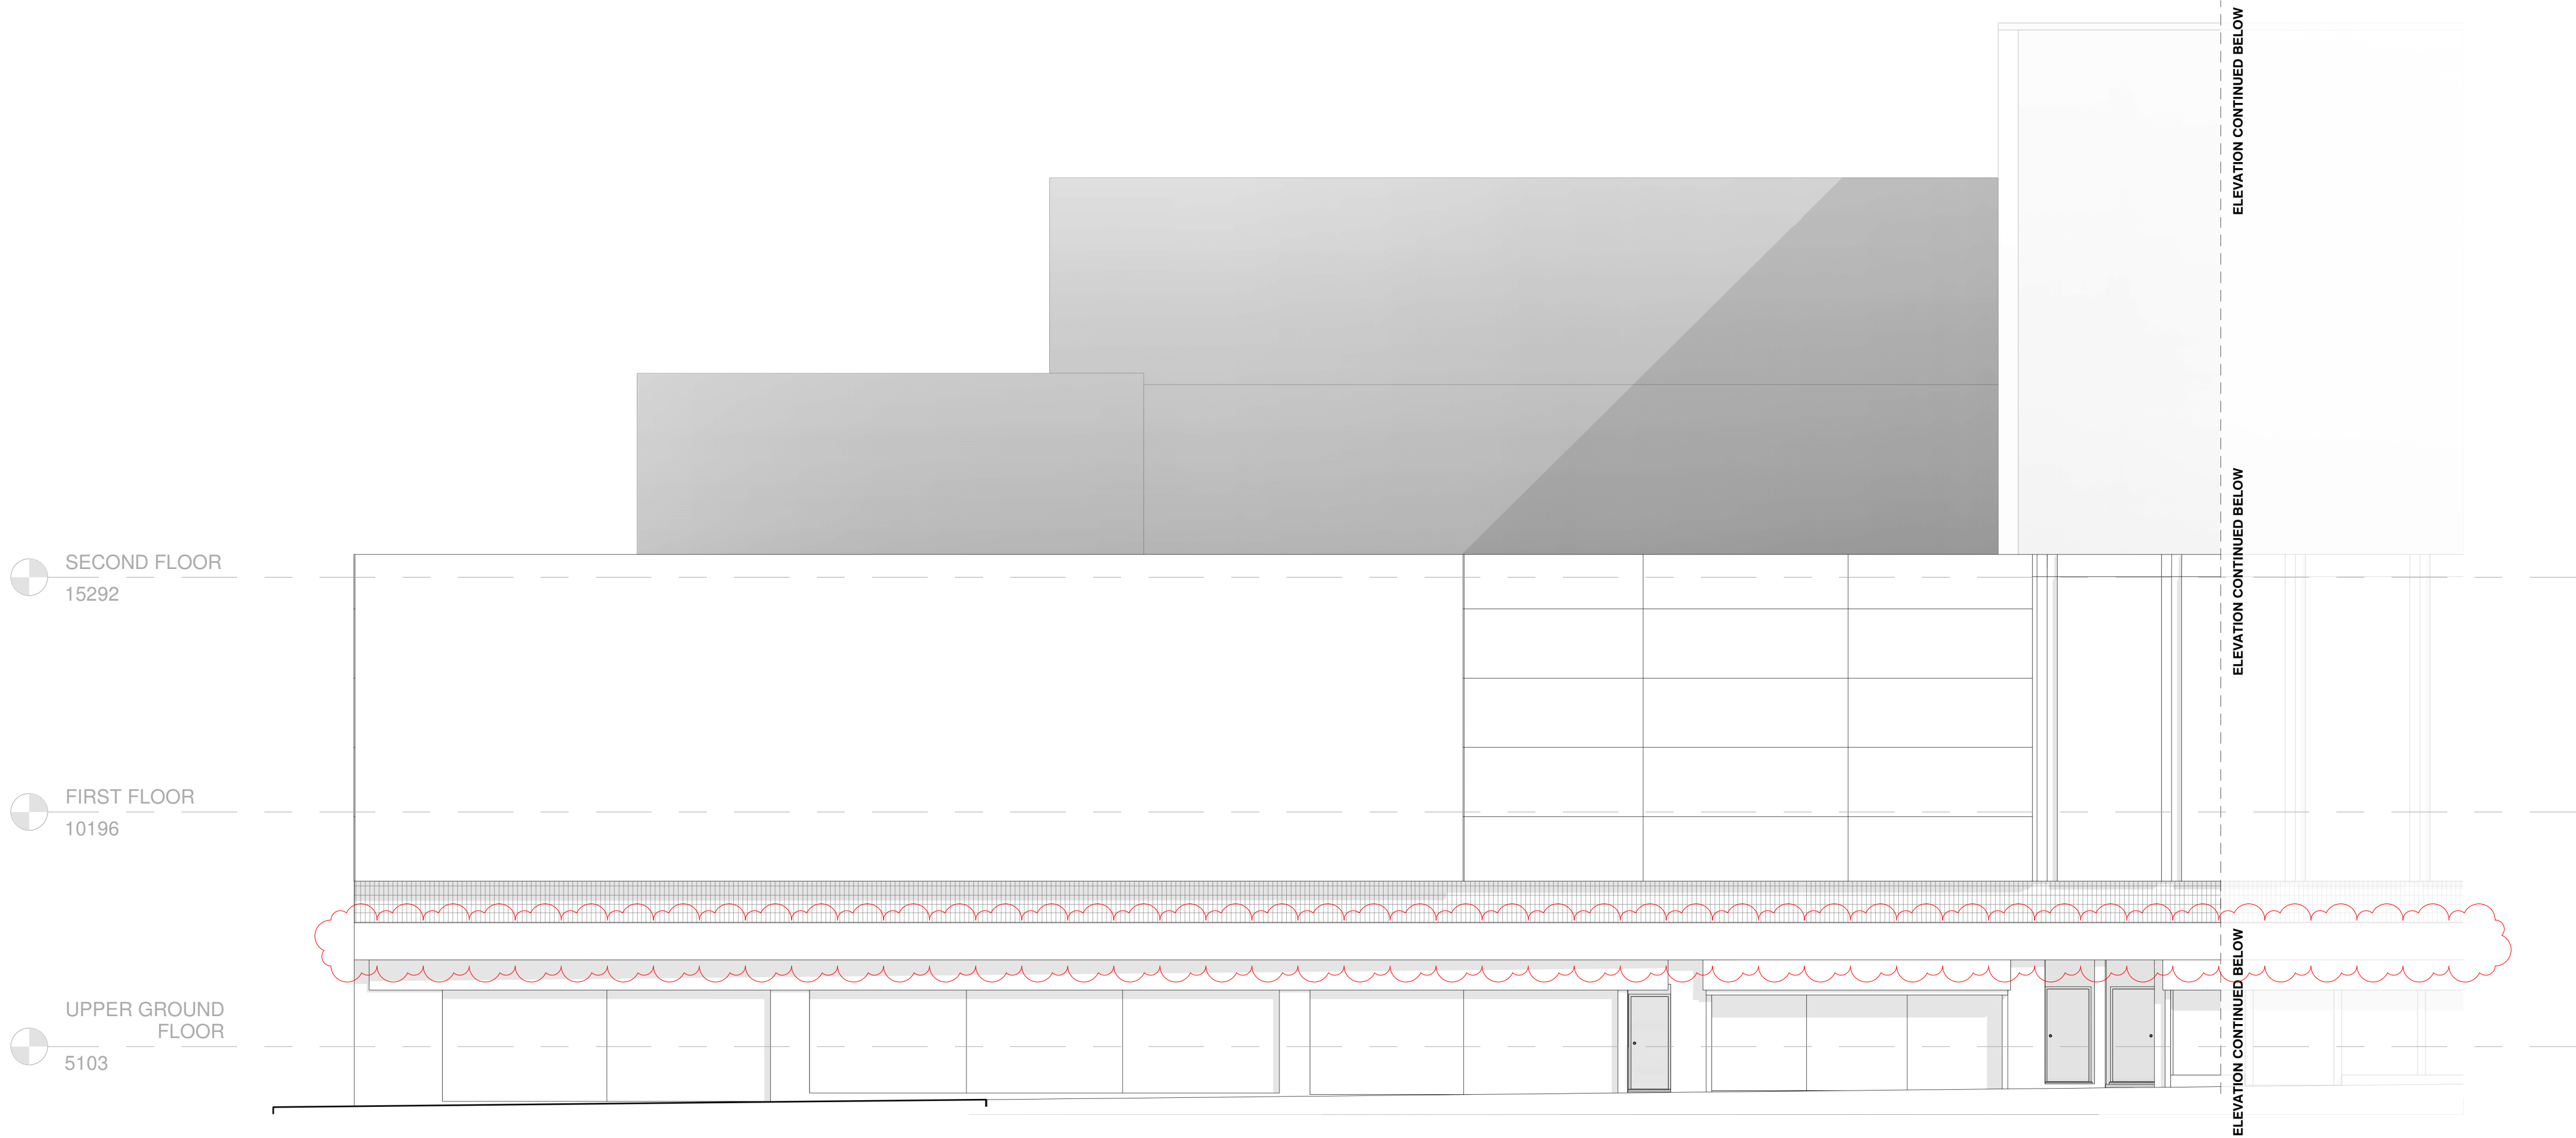


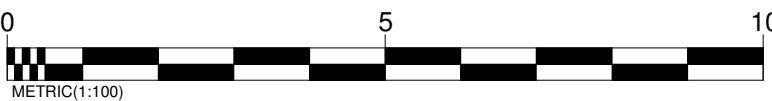


EXISTING HIGH STREET UNIT FULL ELEVATION

Scale: 1 : 100

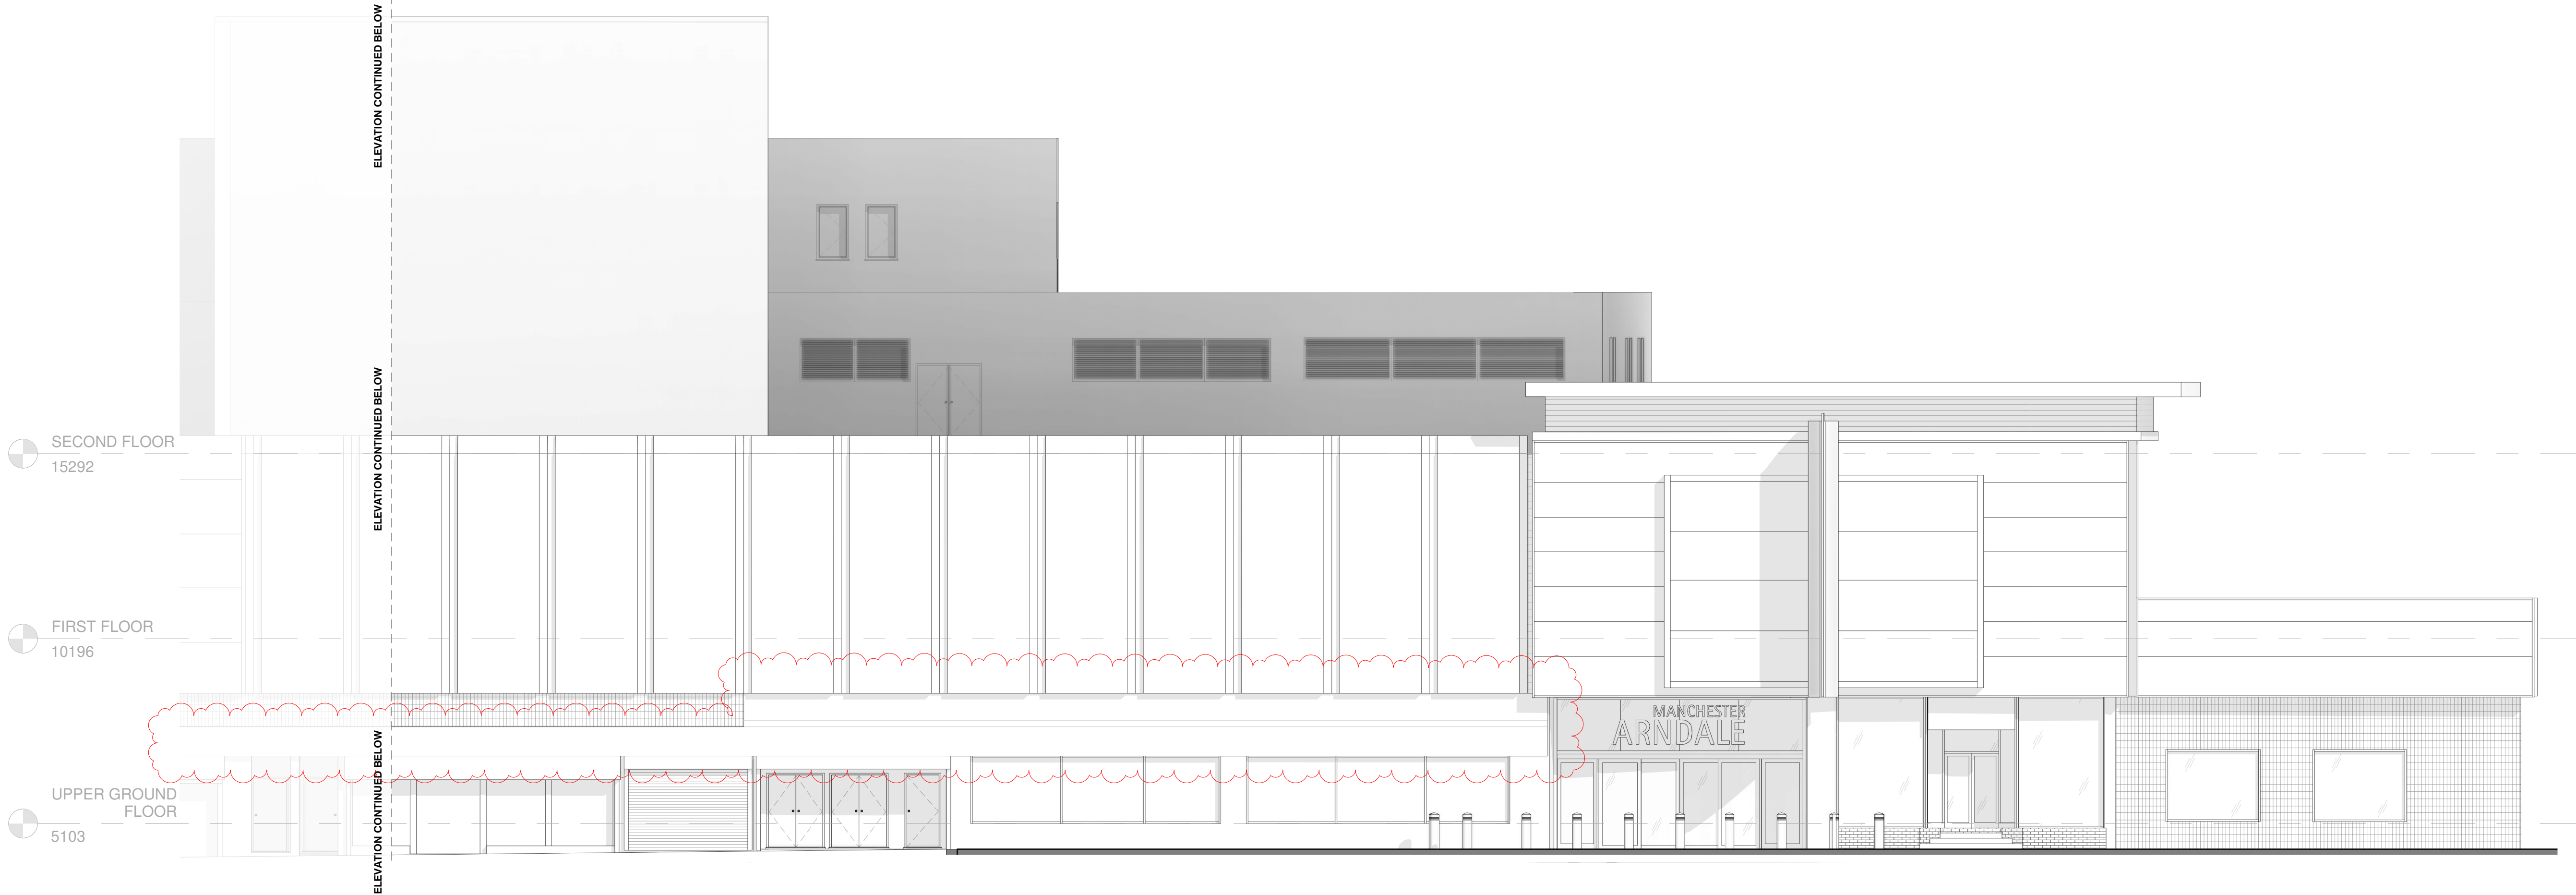

IMPORTANT NOTE:
ALL DIMENSIONS AND LEVELS SHOWN ON THIS DRAWING ARE TO BE CHECKED BY THE CONTRACTOR MANUFACTURER PRIOR TO THE COMMENCEMENT OF ANY WORKS ON SITE OR THE MANUFACTURE OF ANY SITE COMPONENTS.
THIS DRAWING IS NOT TO BE SCALED.
DIMENSIONS ARE INDICATED IN MILLIMETRES UNLESS CLEARLY STATED OTHERWISE.
COPYRIGHT OF THIS DRAWING BELONGS SOLELY TO CUBE PSL.
LIMITATIONS & THIRD PARTY CLAUSE:
WHERE PARTS OF THE PROPERTY WERE COVERED OR INACCESSIBLE AT TIME OF SURVEY POSITIONS OF ELEMENTS ARE MARKED "ASSUMED" ACCORDINGLY.

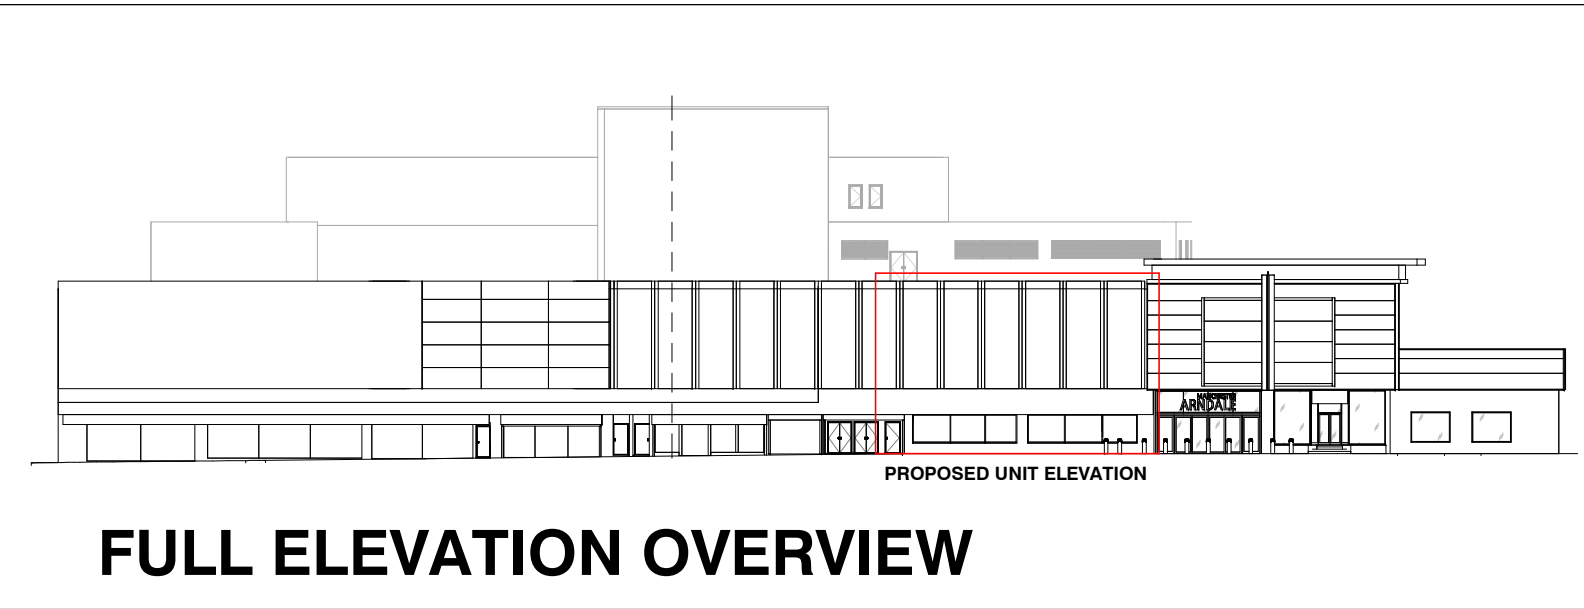

A	EXISTING ELEVATION UPDATED TO INCLUDE LL COMPLETED WORKS	19 01 2022	RG
REV	DESCRIPTION	DATE	BY

CLIENT FRASERS GROUP			
PROJECT MANCHESTER ARNDALE			
DRAWING TITLE EXISTING HIGH STREET ELEVATION OVERVIEW			
DRAWN BY	RG	DATE	20 11 2020
CHECKED BY	SP	SCALE	As indicated @ A1
DRAWING NO. CPS 20 077 021 A			

EXISTING

cube.

Project Management | Building Surveyors
Heritage Consultants | Design Services

502 Birchwood One | Dewhurst Road | Warrington | WA3 7GB
t: 01925 831 710
e: admin@cube-psl.co.uk | w: www.cube-psl.co.uk