



LEVEL 01

+4425mm

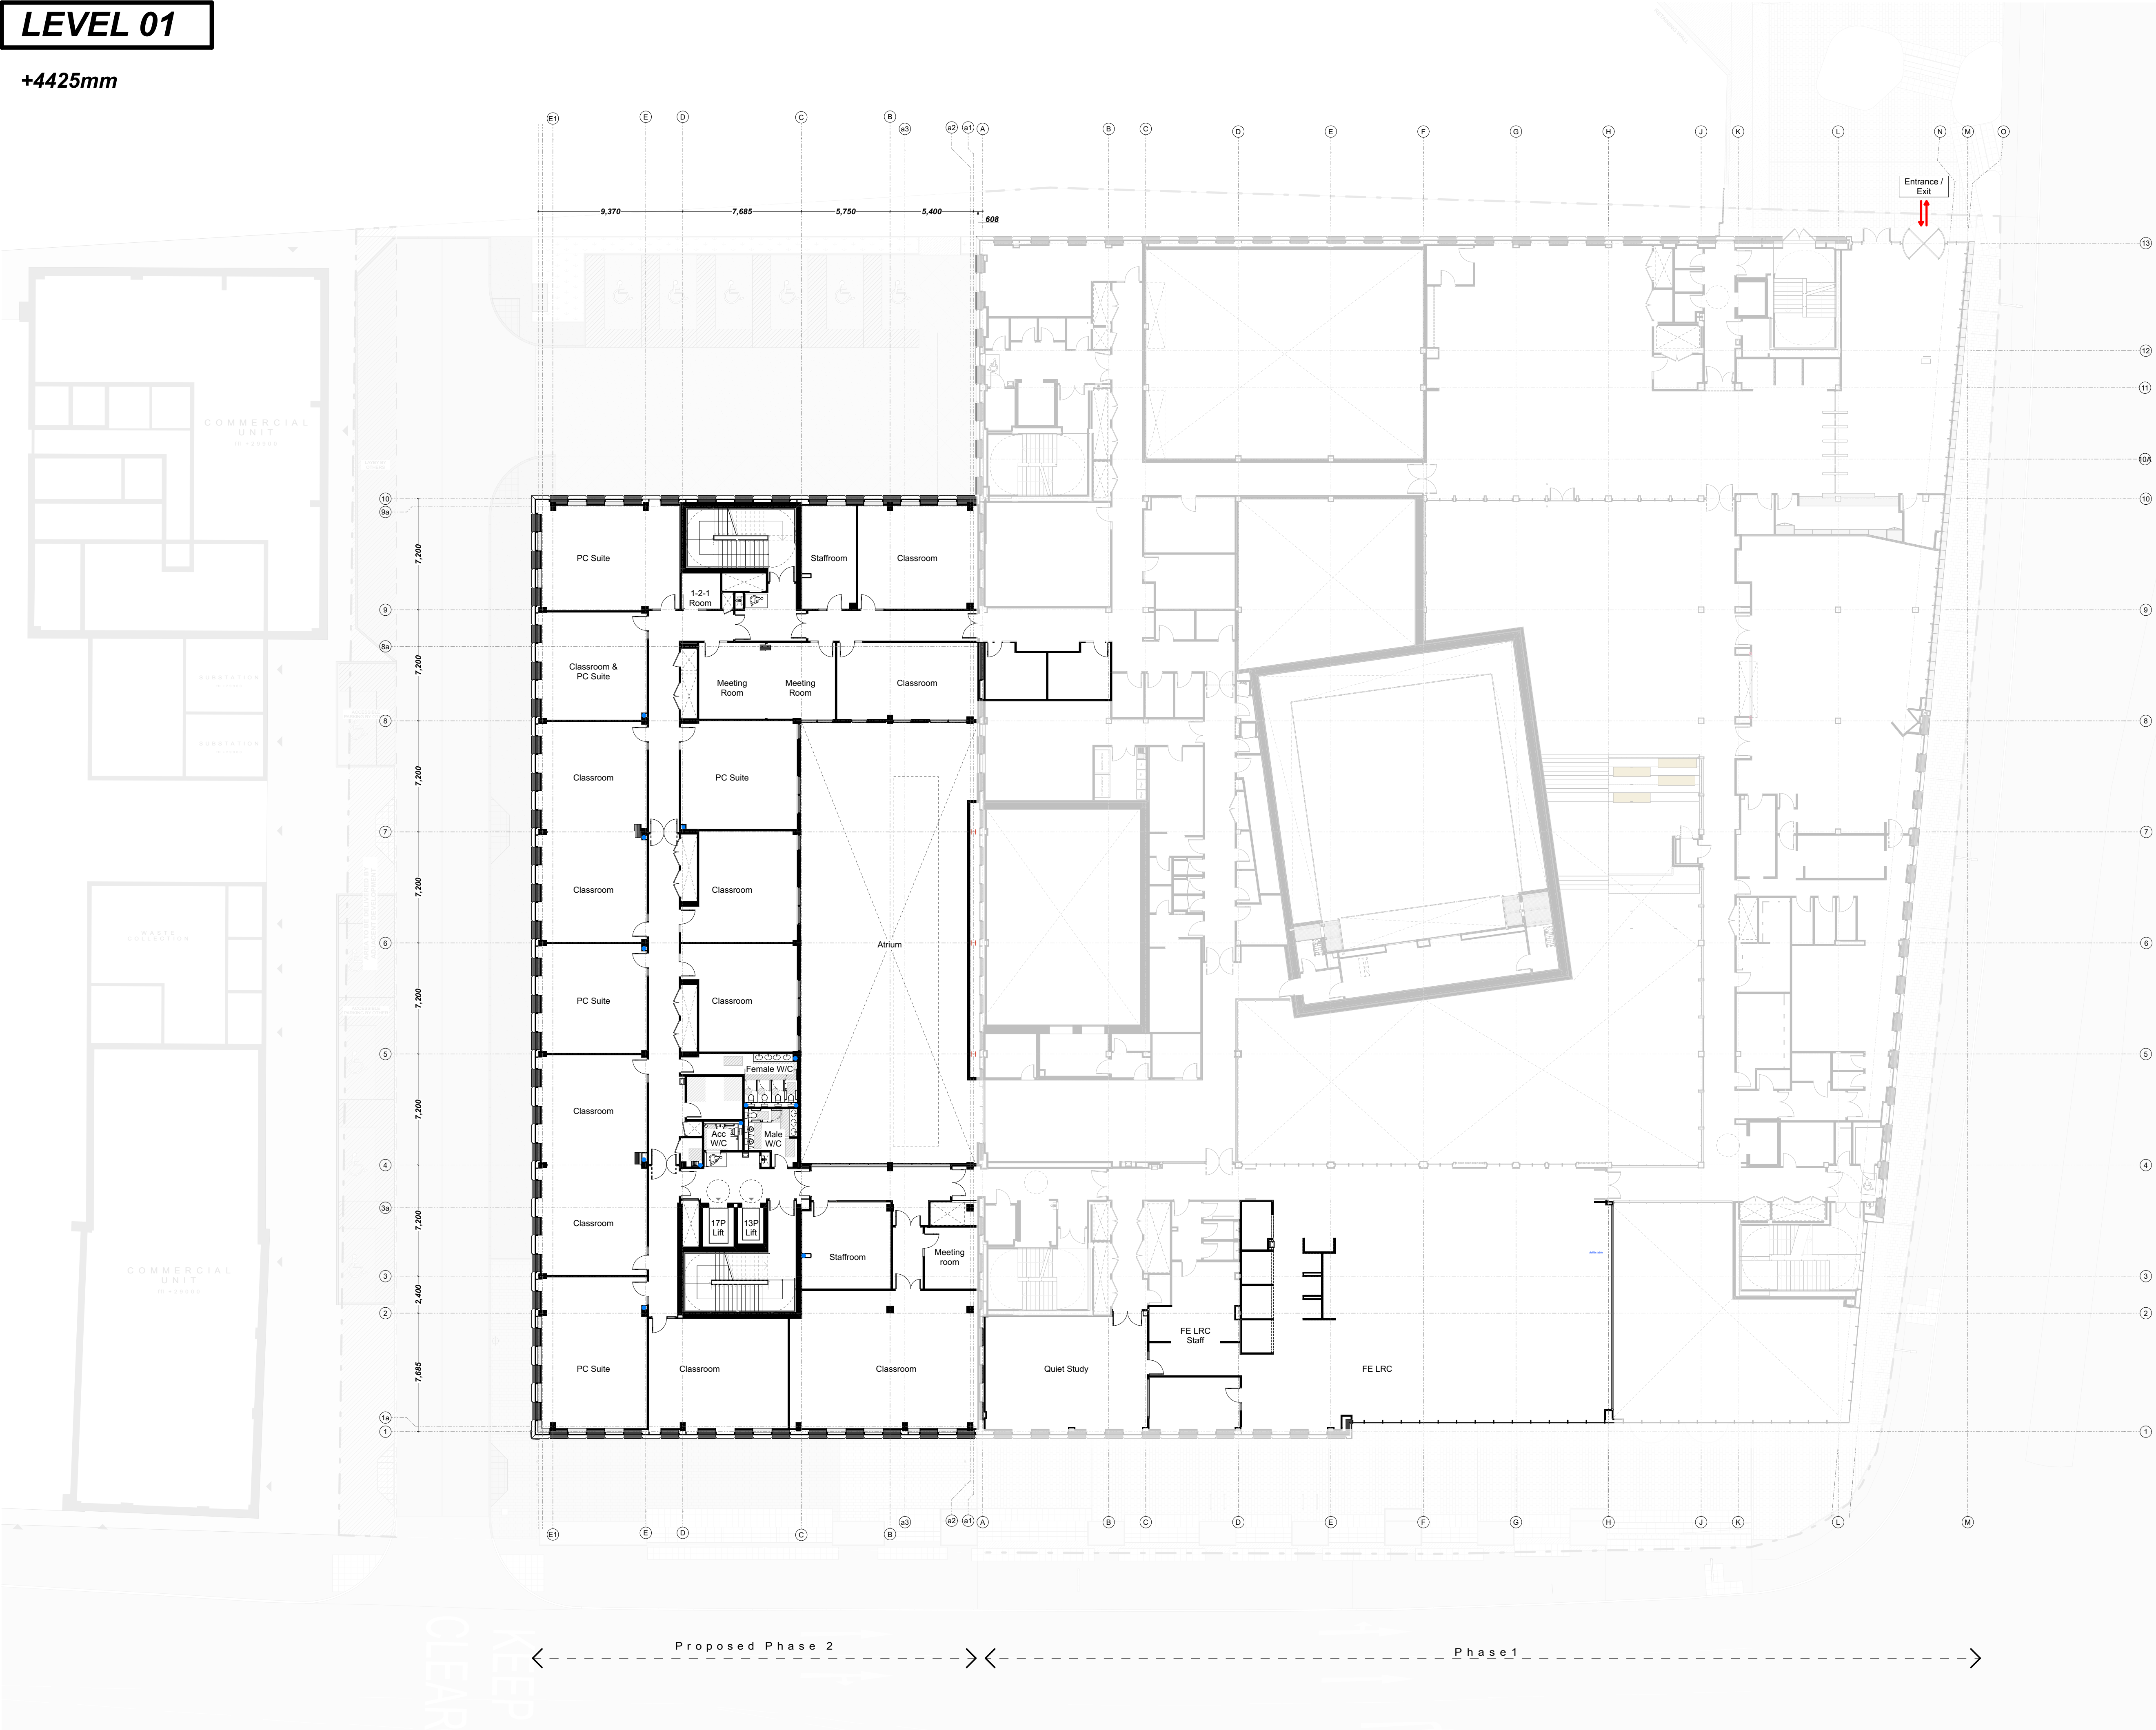

This document is © Bond Bryan Architects Ltd. & © SimpsonHaugh and Partners. If in doubt ASK. Drawing measurements shall not be obtained by scaling. Verify all dimensions prior to construction. Immediately report any discrepancies on this document to the Originator. This document shall be read in conjunction with associated models, specifications and related consultant's documents.

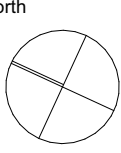

Notes

P02	Planning issue	BS	RM	15.02.23
P01	Draft issue for Planning	TP	RM	31.01.23
rev	description	drawn	checked	date

BOND BRYAN
The Church Studio Springvale Road Sheffield S10 1LP
t 0114 266 2040
e TMC-City@bondbryan.co.uk
w www.bondbryan.co.uk

simpsonhaugh
Riverside 4 Commercial Street Manchester M15 4RQ
t 0161 835 2345
e mail@simpsonhaugh.com
w www.simpsonhaugh.com

City Centre Phase 2
City Centre Site

The Manchester College



FIRST FLOOR CAMPUS GA PLAN

project	originator	volume	level	type	role	number
CCPH2	BBA	ZZ	01	DR	A	2051
Originator project ref	21187	Purpose of Issue:	DESIGN	scale(s)	status :	S4
1:200	SUITABLE FOR STAGE	APPROVAL	revision :	P02	PRELIMINARY	
original paper size	A1					