


LEVEL RF


+4050mm

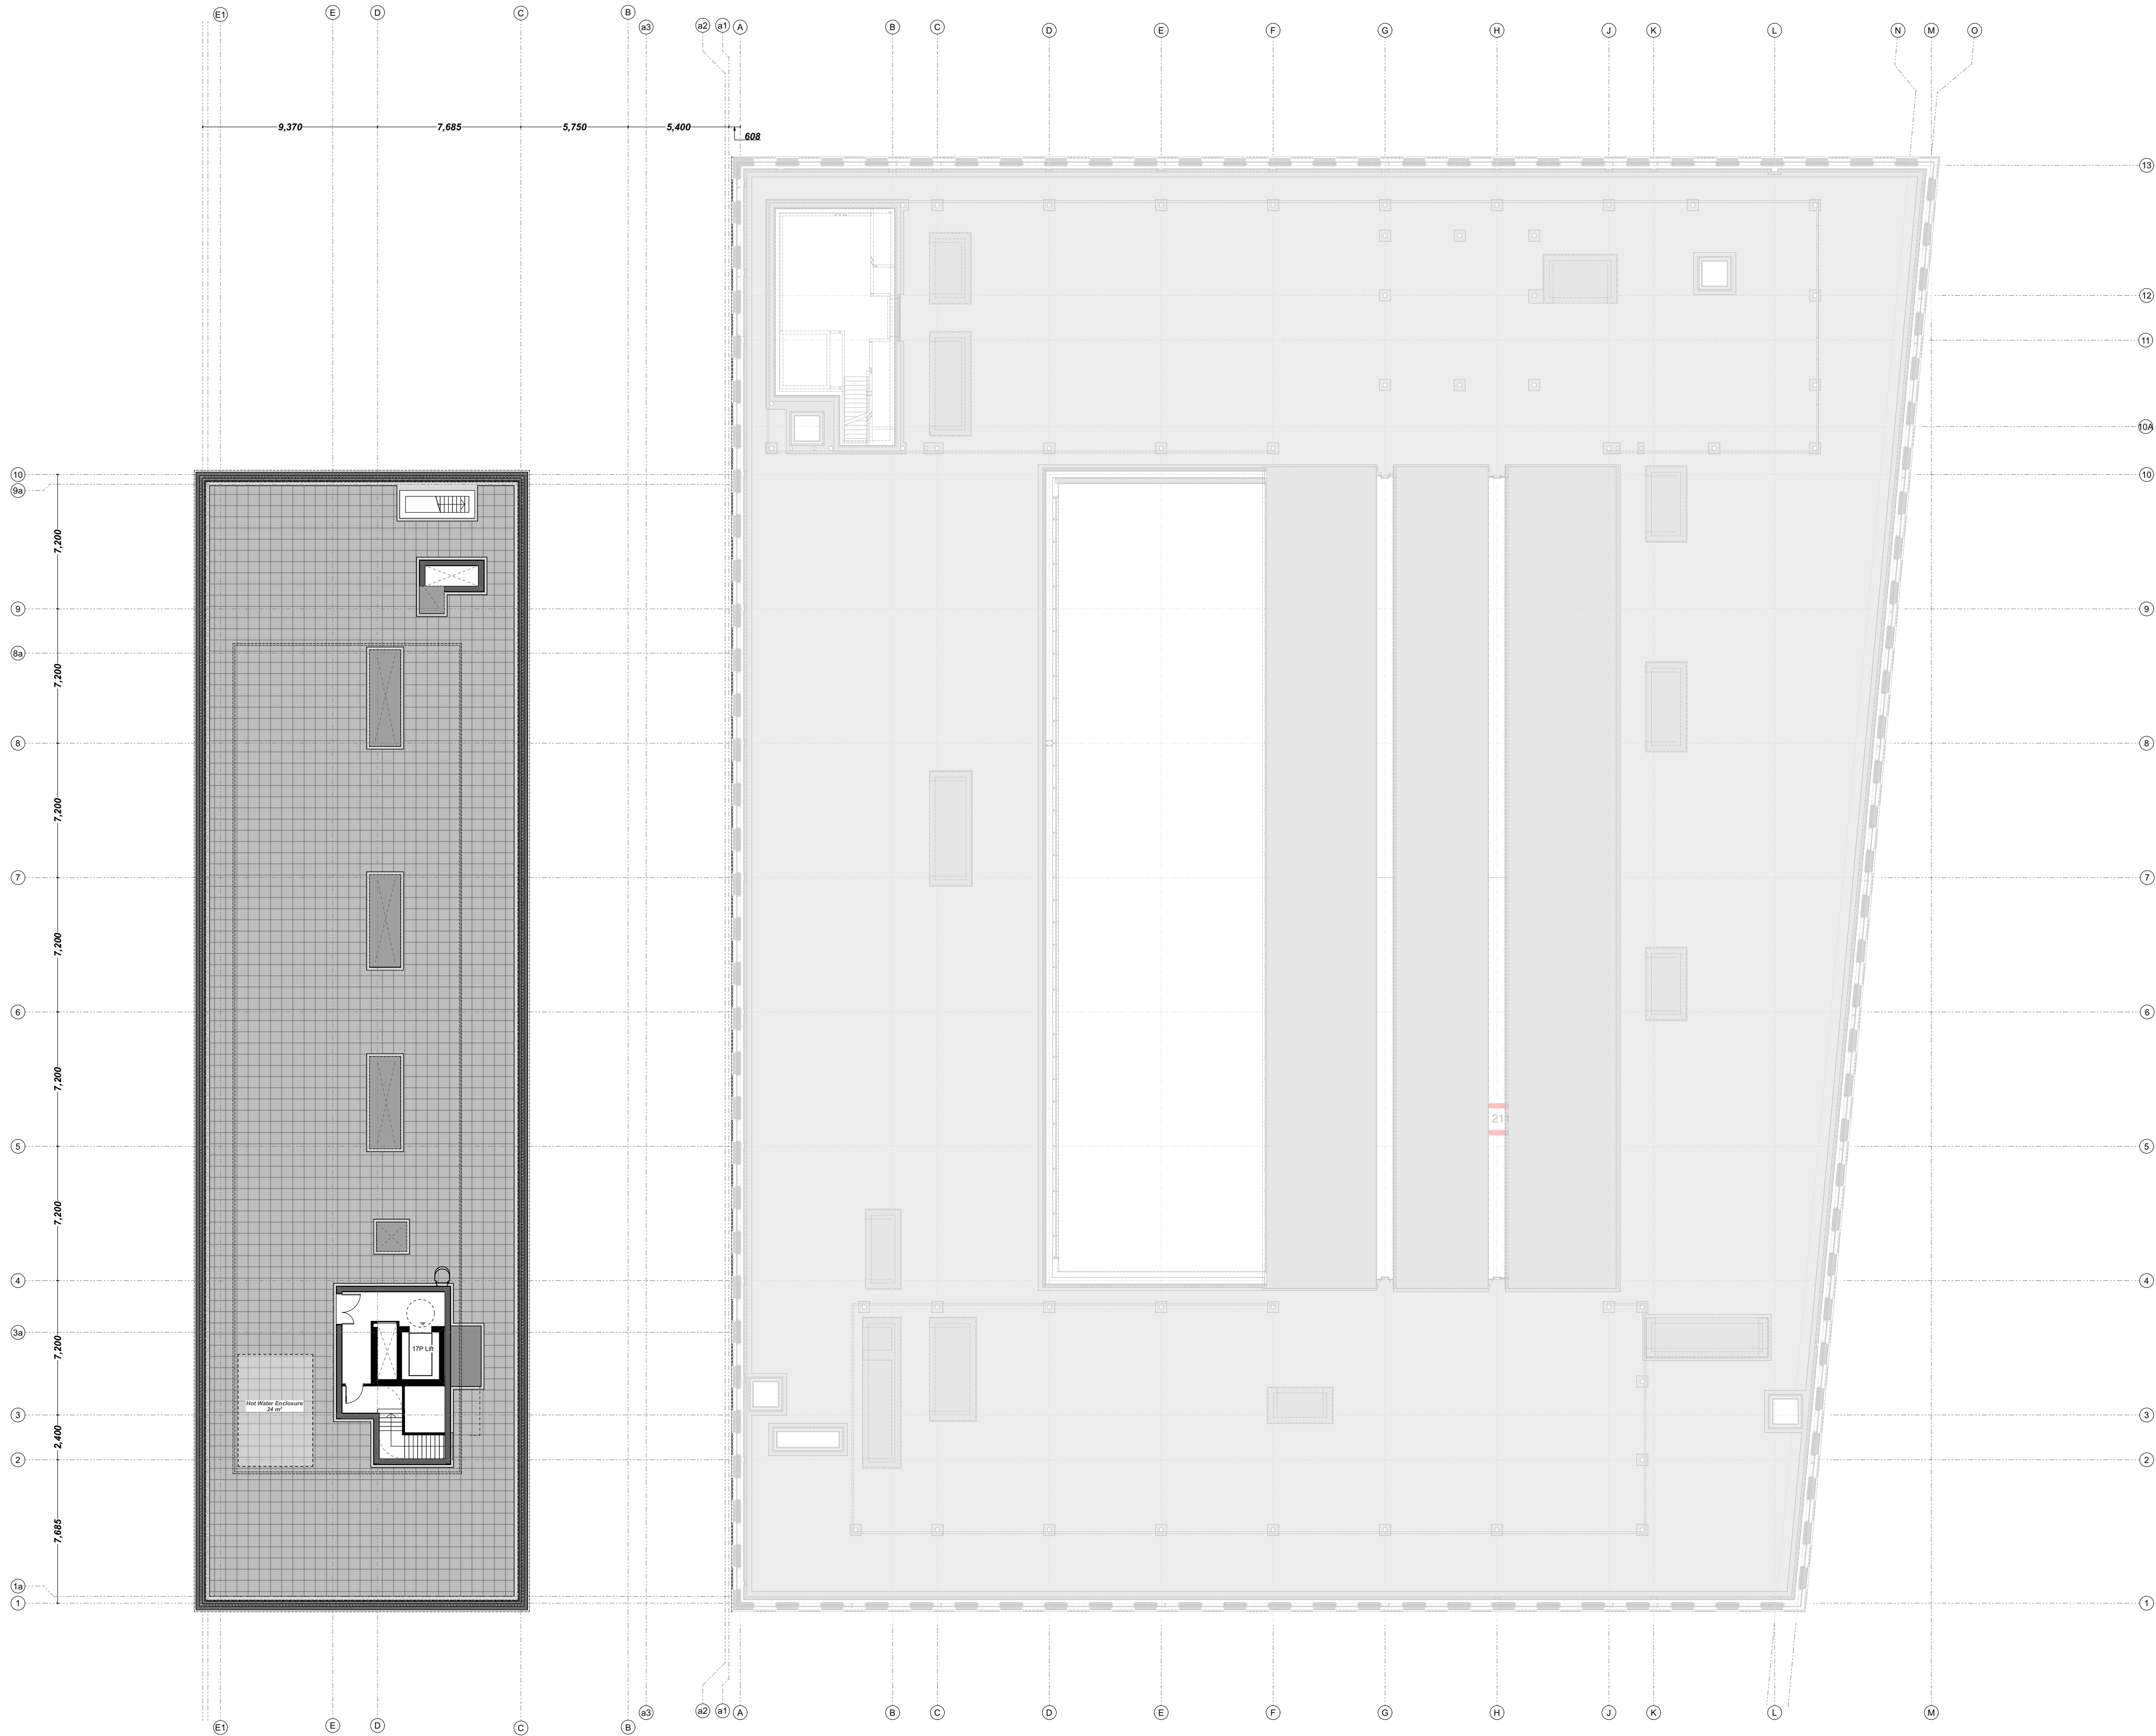

← Proposed Phase 2 →

← Phase 1 →

This document is © Bond Bryan Architects Ltd & © SimpsonHaugh and Partners. If in doubt ASK. Drawing measurements shall not be obtained by scaling. Verify all dimensions prior to construction. Immediately report any discrepancies on this document to the Originator. This document shall be read in conjunction with associated models, specifications and related consultant's documents.

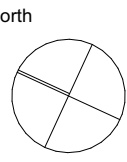

Notes

P02	Planning issue	BS	RM	15.02.23
P01	Draft issue for Planning	TP	RM	31.01.23
rev	description	drawn	checked	date

B O N D B R Y A N

The Church Studio Springvale Road Sheffield S10 1LP

t 0114 266 2040

e TMC-City@bondbryan.co.uk

w www.bondbryan.co.uk

simpsonhaugh

Riverside 4 Commercial Street Manchester M15 4RQ

t 0161 835 2345

e mail@simpsonhaugh.com

w www.simpsonhaugh.com

City Centre Phase 2

City Centre Site

-

The Manchester College

The Manchester College MANCHESTER

ROOF GA CAMPUS PLAN

project	originator	volume	level	type	role	number
CCPH2	BBA	ZZ	RF	DR	A	2051

Originator project ref	Purpose of Issue:
21187	DESIGN
scale(s)	status : S4
1:200	SUITABLE FOR STAGE
original paper size	APPROVAL
A1	revision : P02
	PRELIMINARY