


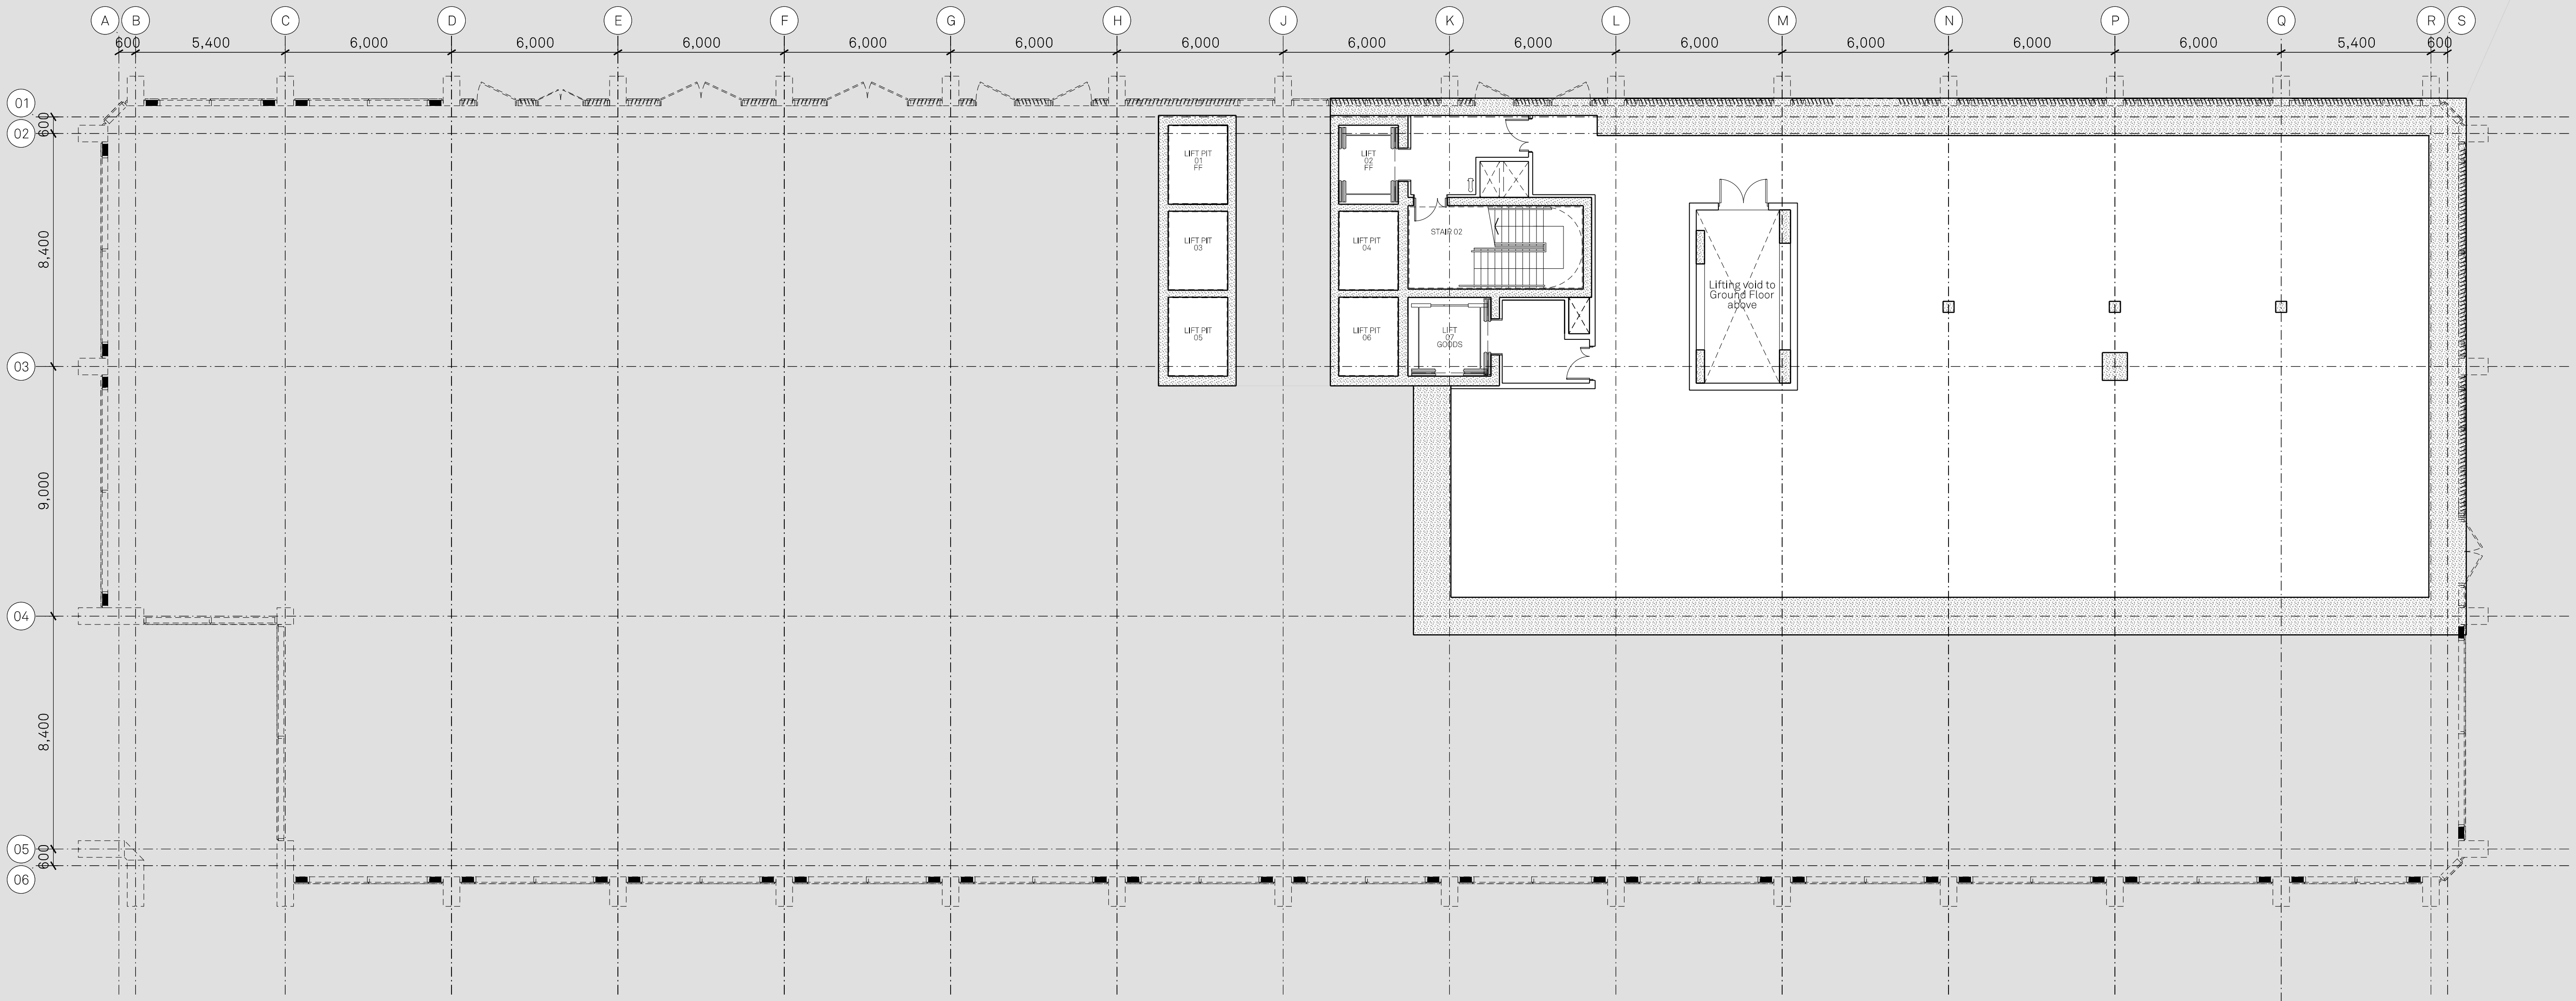

Notes:



Project Name:
Plot 10a
First Street

Drawn: IB
Checked: JC

Details:
13.01.23 Issued for Planning

Title:
Proposed GA Plan
Basement

Status:
Information

Project:
105

Scale:
1:125 @ A1
1:250 @ A3

Drawing No:
B1_02_2199

Rev:
F

Jon Matthews Architects

Union, 2-10 Albert Square, Manchester, M2 6LW 0161 974 3690

Copyright of this drawing is vested in Jon Matthews Architects and must not be copied or reproduced without written consent. Figured dimensions only are to be taken from this drawing. Do not scale from this drawing. For full company disclosure please visit www.jonmatthewsarchitects.com