


General Notes

No implied licence exists. This drawing should not be used to calculate areas for the purposes of valuation.
Do not scale this drawing for construction purposes. All dimensions to be checked on site by the contractor and such dimensions to be their responsibility.
All work must comply with relevant British Standards and Building Regulations requirements. Drawing errors and omissions to be reported to the architect.


Notes

Residential Units

- 1B2P
- 2B3P
- 2B4P
- 3B4P
- 3B5P
- 3B6P

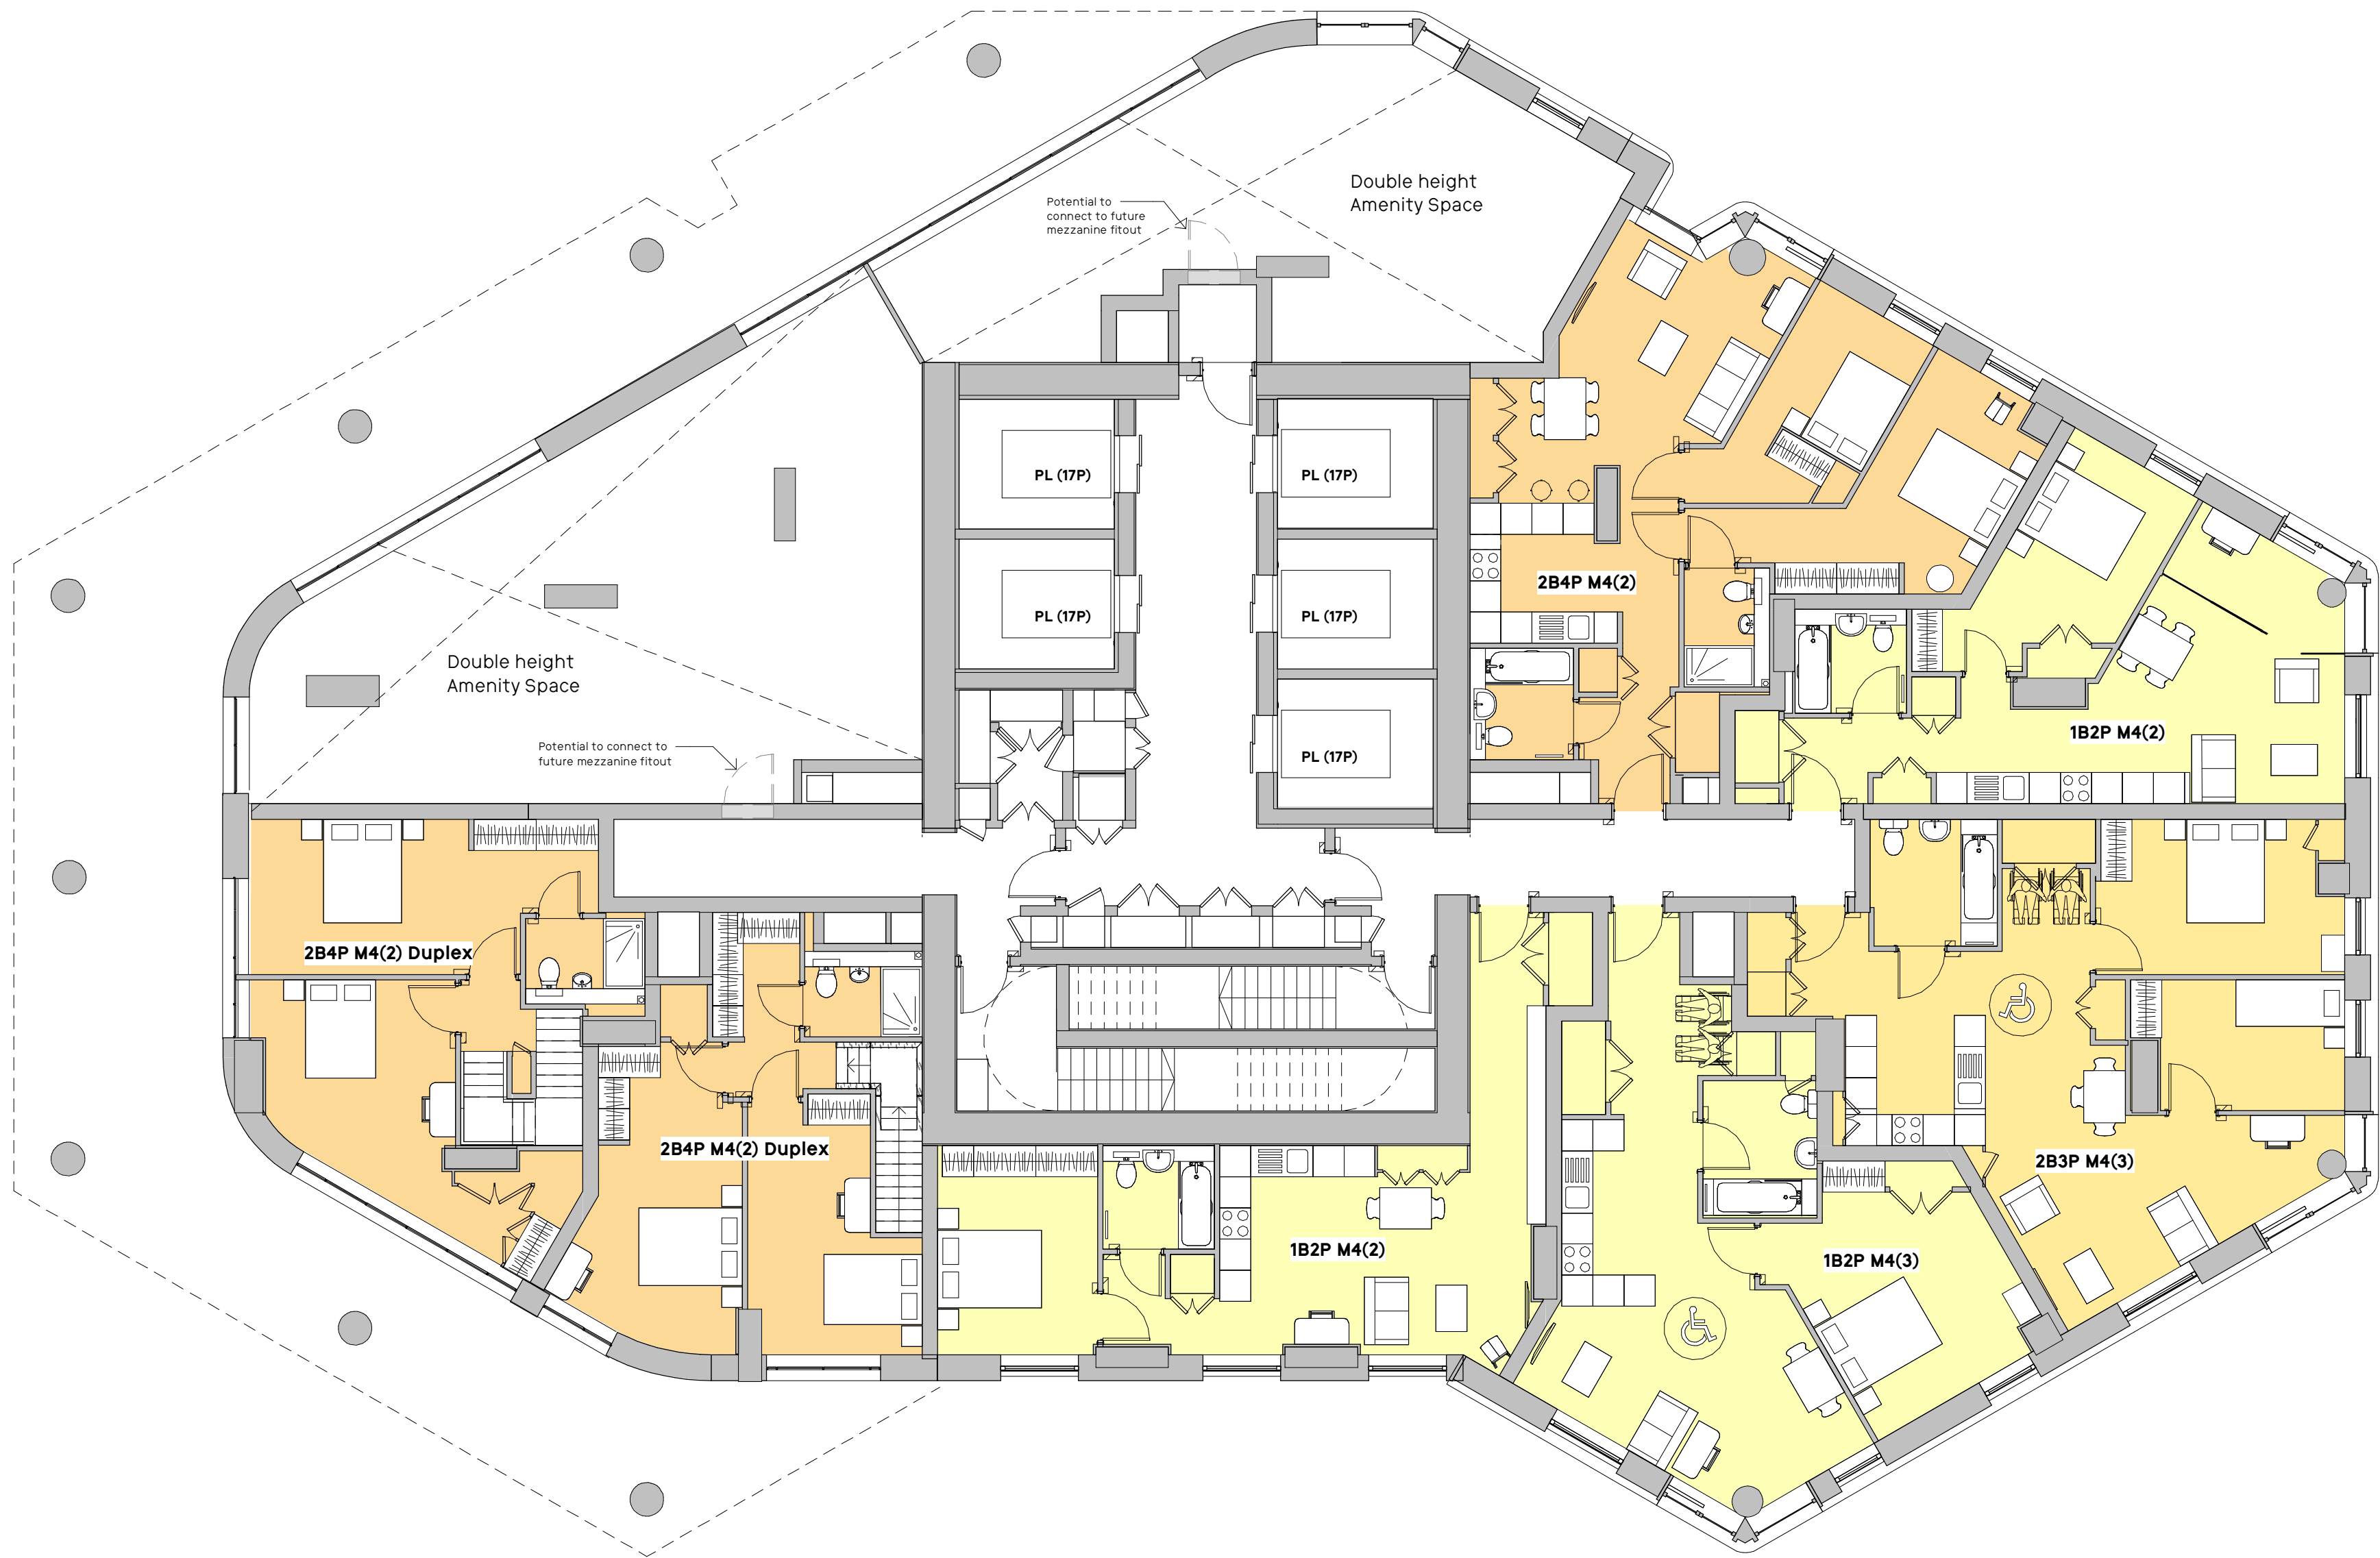

Key Plan

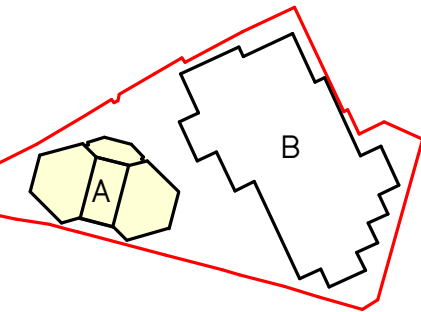

PLANNING

Project No. 0412

Project Name Albert Bridge House

Drawing Title

Building A - Level 11 Set Back A Upper

Client Oval Real Estate

Scale 1 : 100

Date 29/11/22

Drawn by AG

Checked by SEW

Rev	Date	Reason	Chk
0	29/11/22	Issue for Planning	SEW

Drawing Number	Rev
0412-SEW-AA-11-DR-A-PL1111	0