



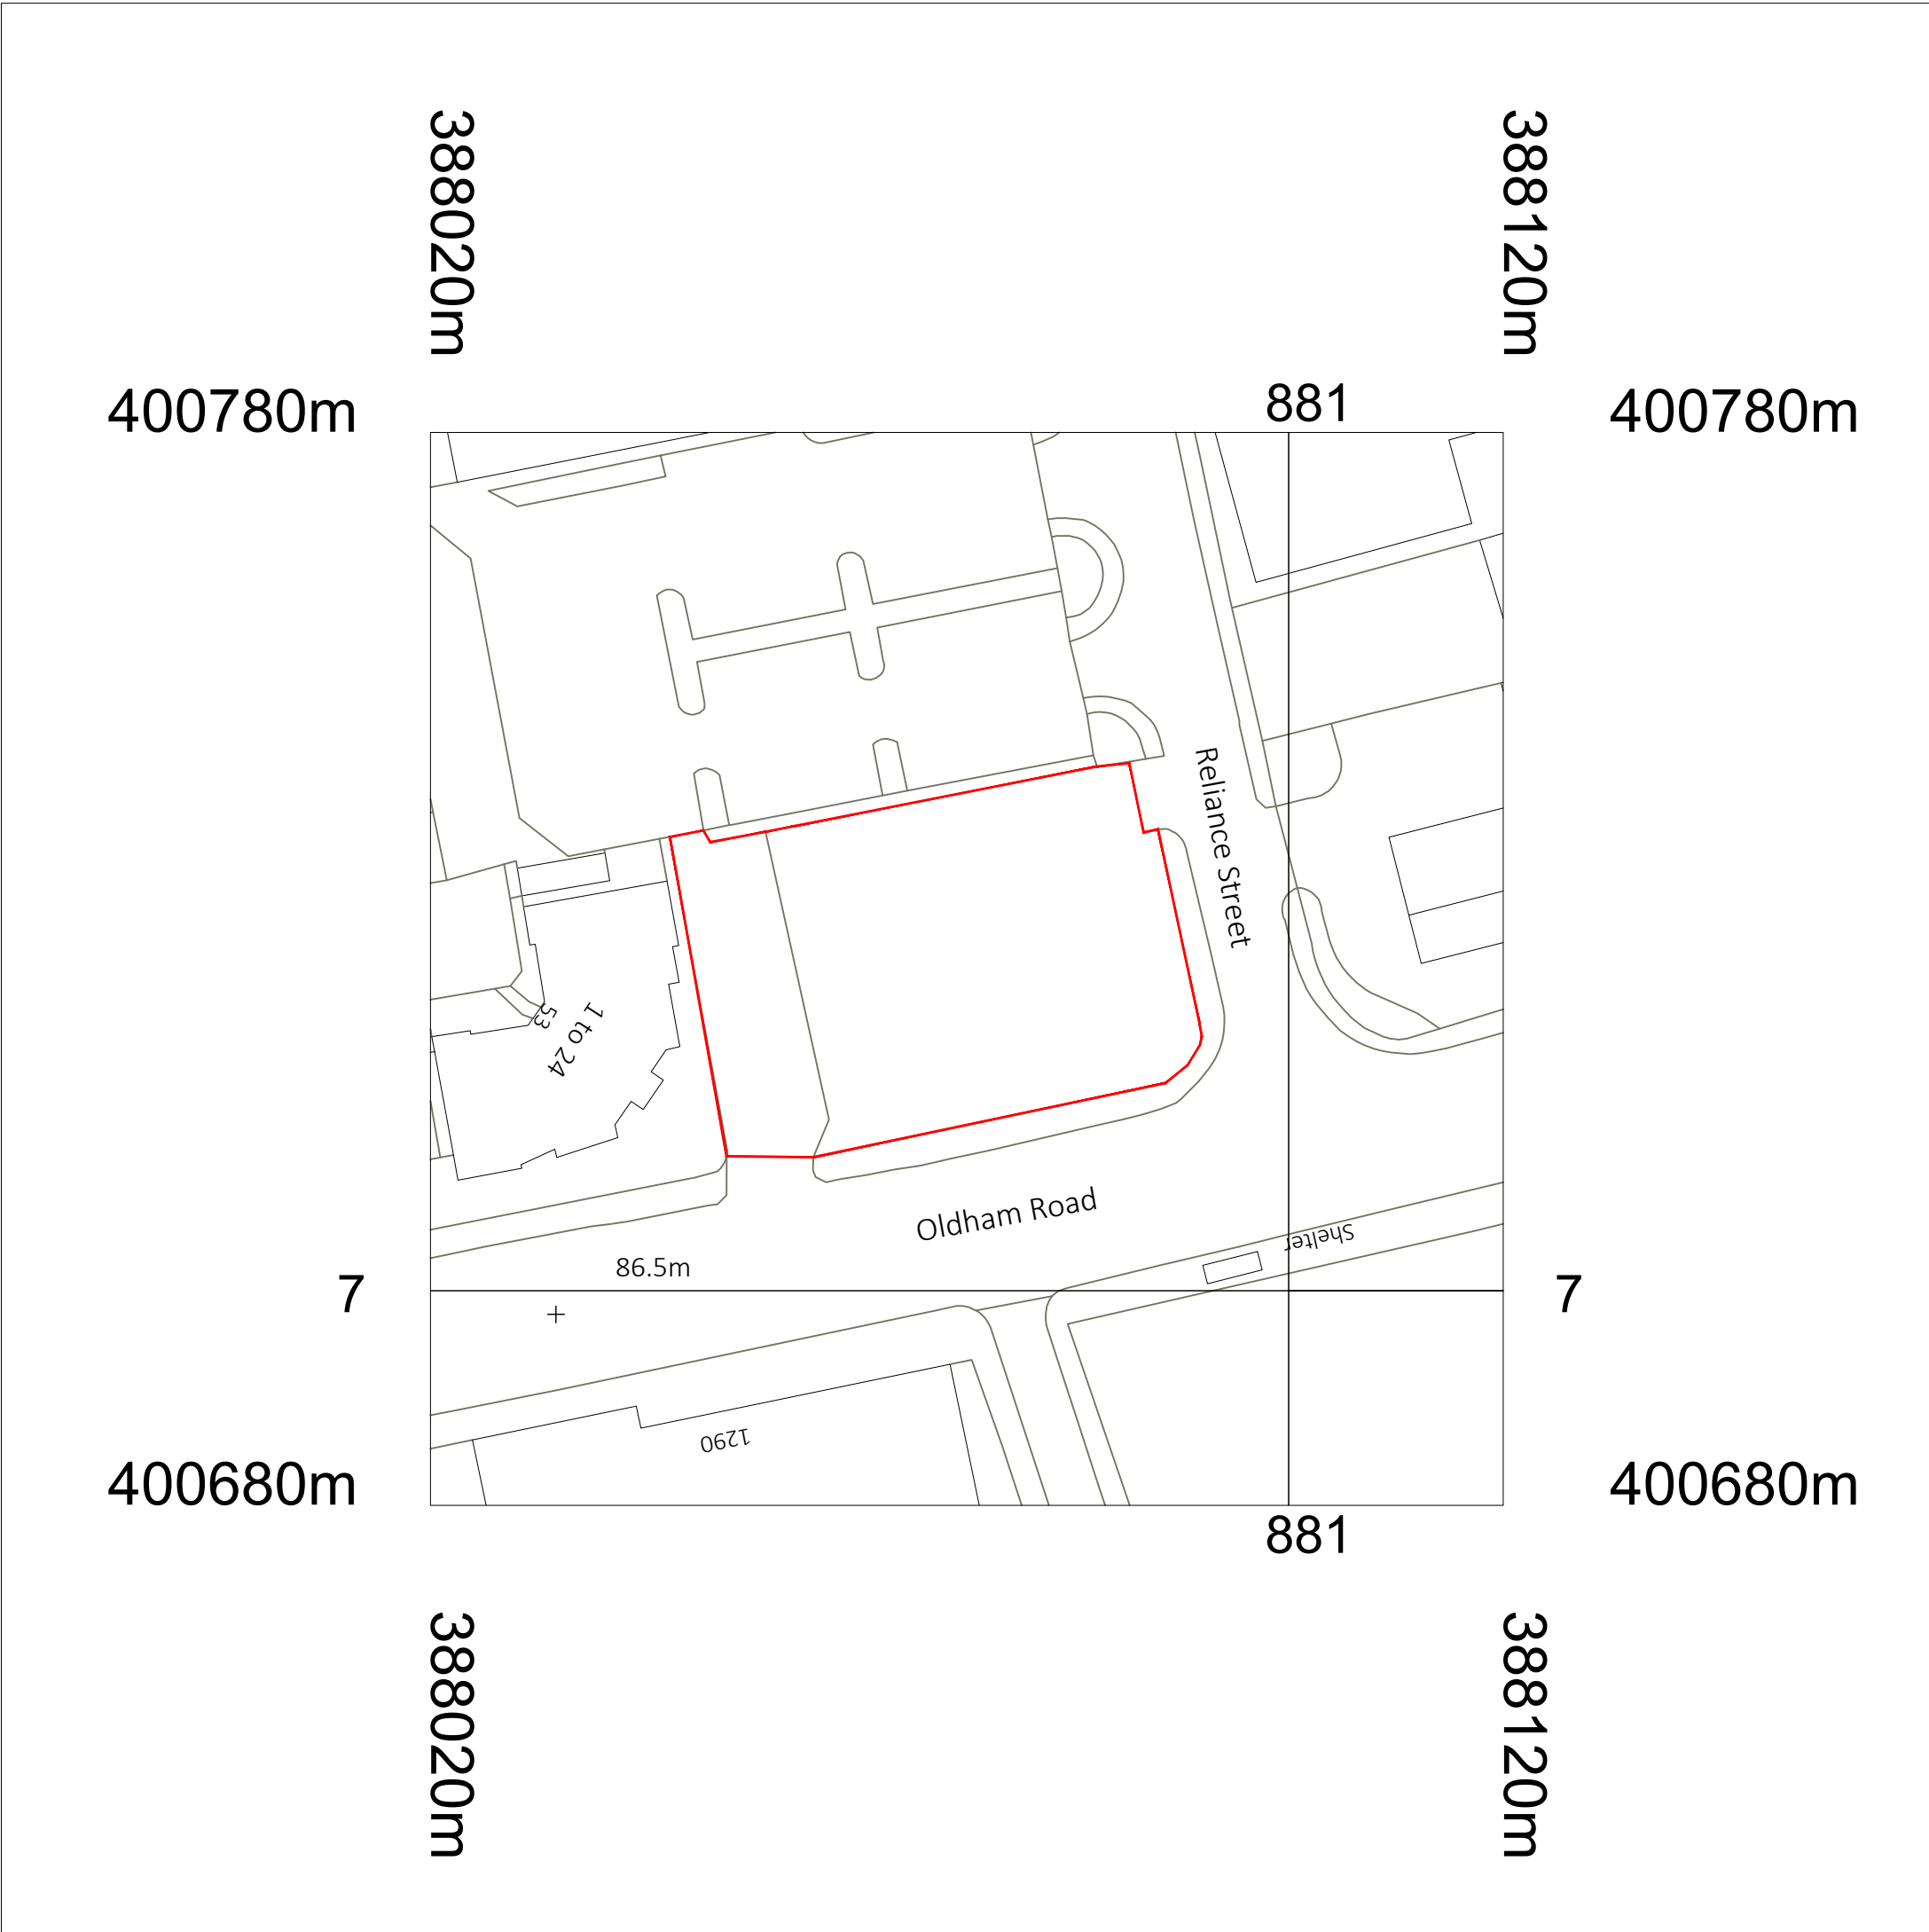


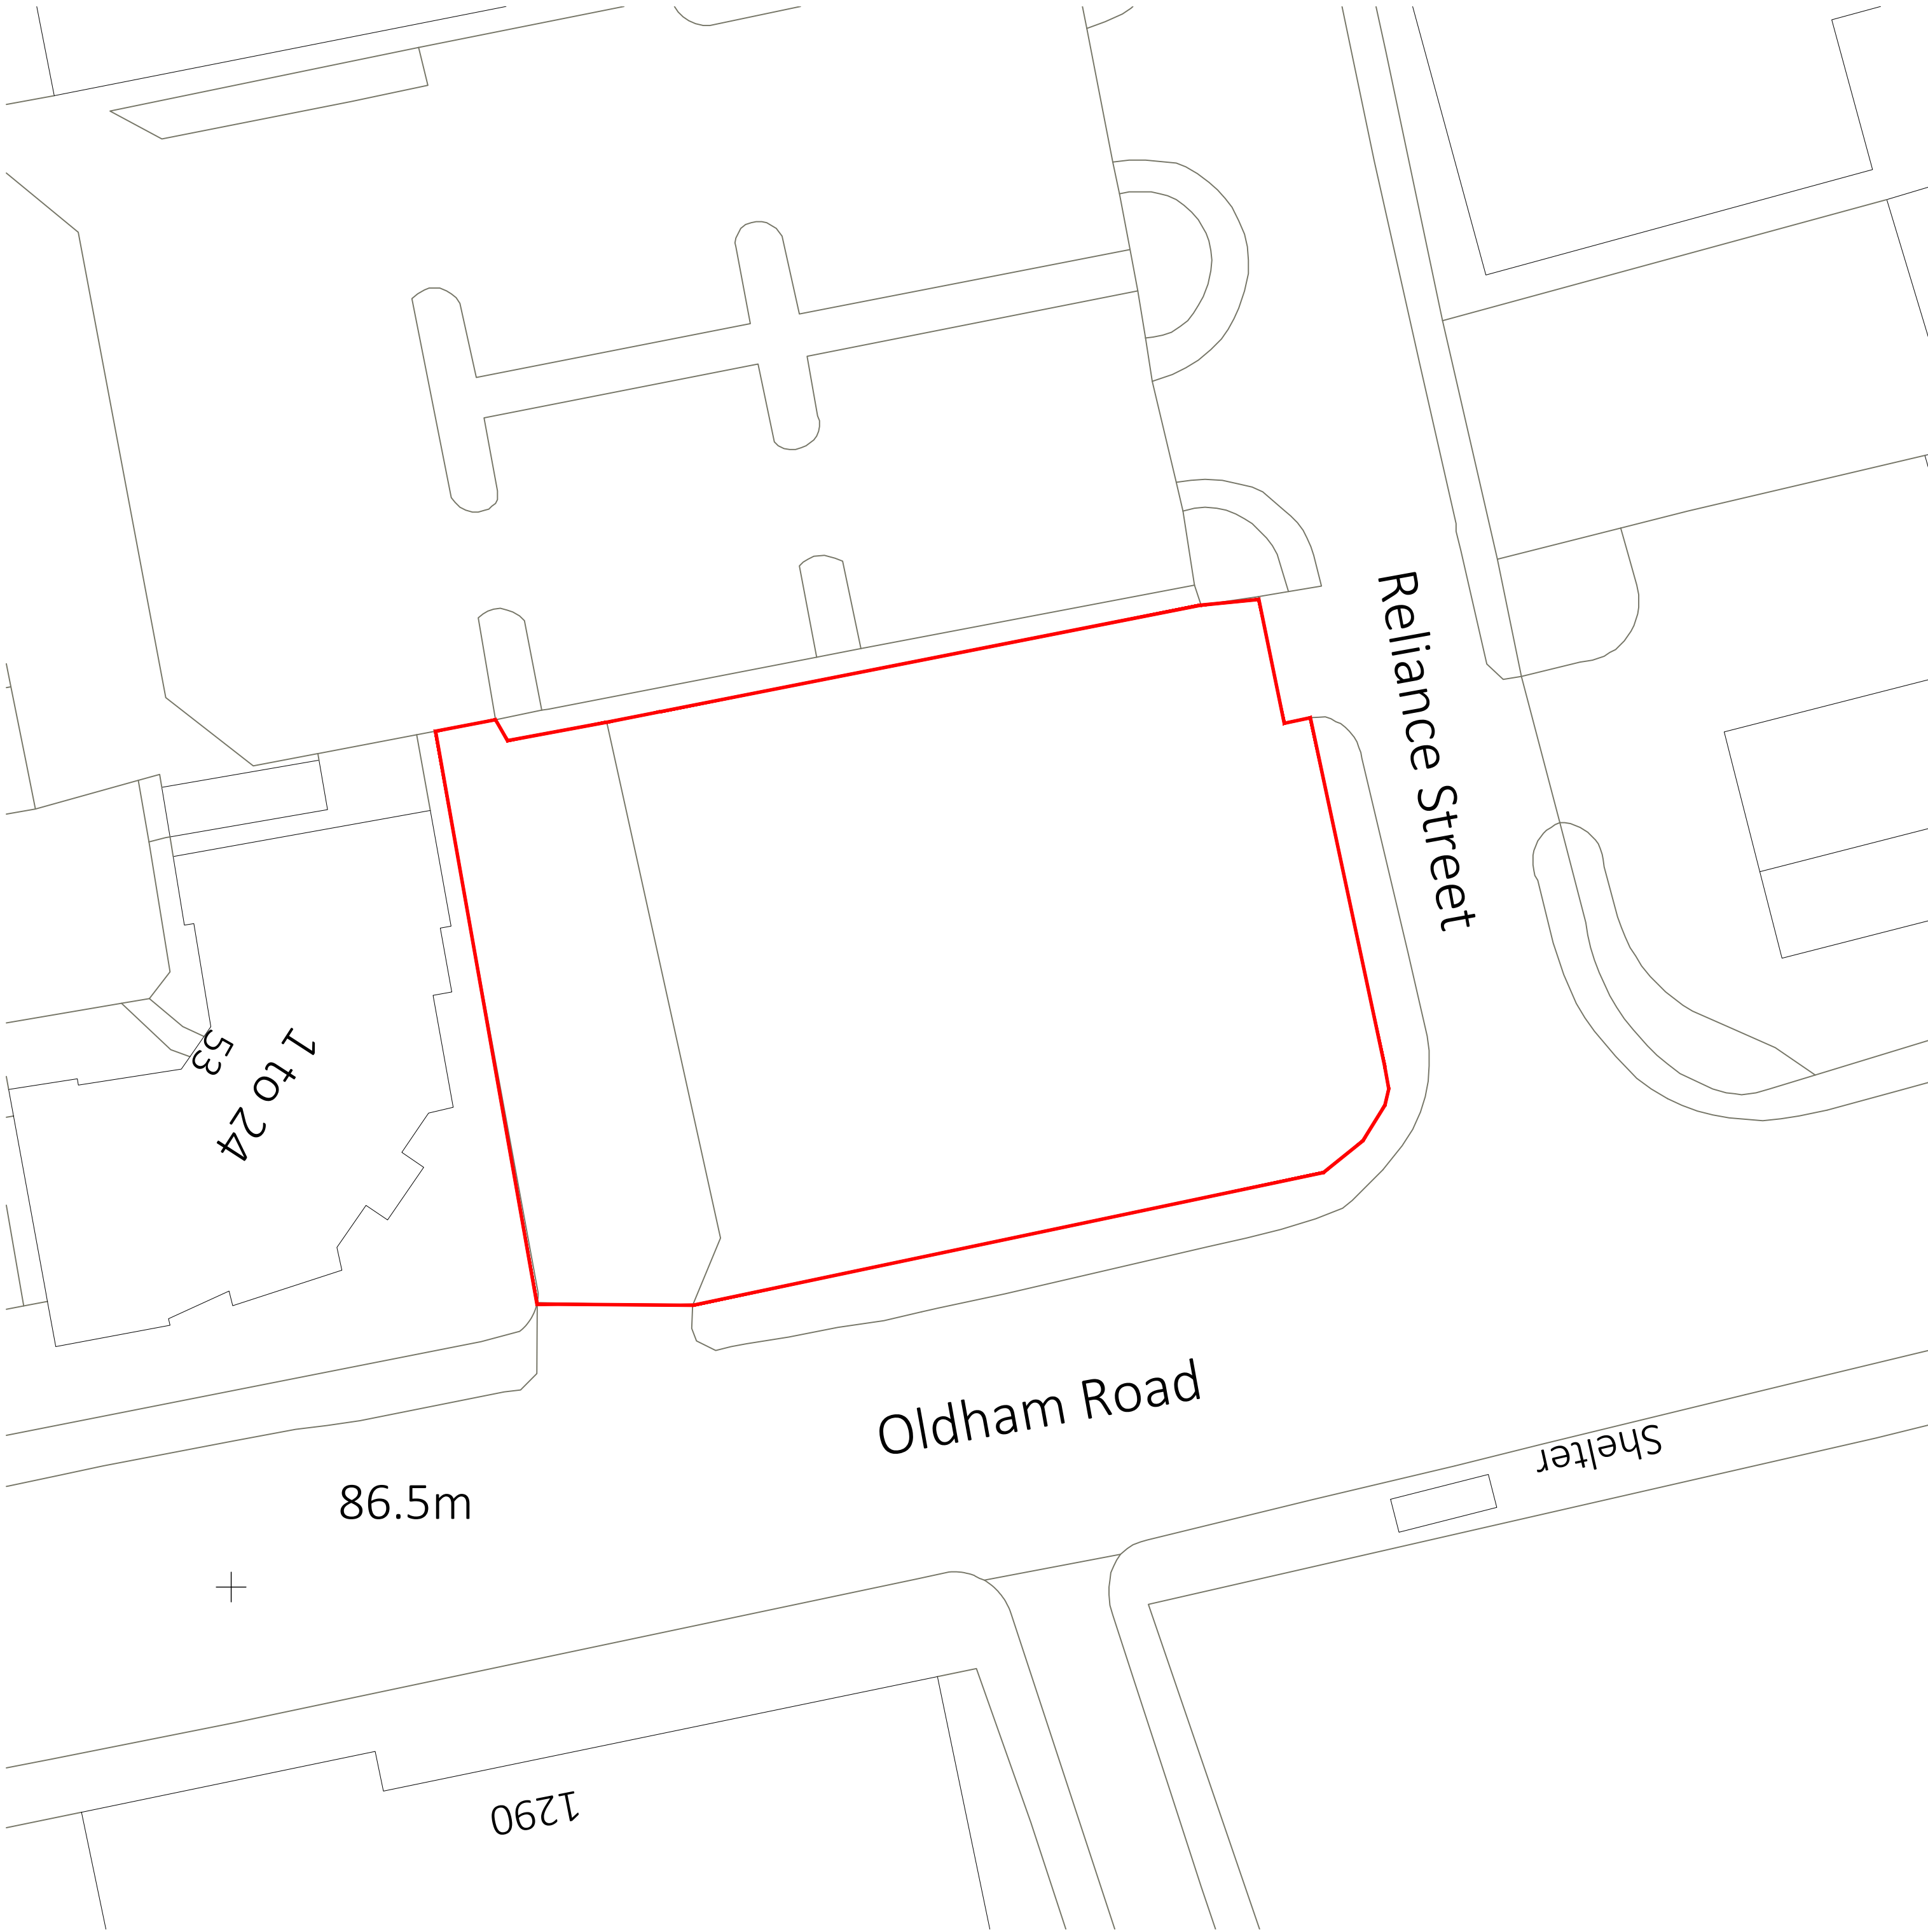


2022.11.29		ISSUE Planning		LL	EL	
rev	date	description			revised by	audited by
stage	drawing title				suitability code	
PLANNING		Site Location Plan				XX
ARCHITECT that		CONTRACTORS ARE NOT TO SCALE DIMENSIONS FROM THIS DRAWING				
		68-80 Hanbury Street London E1 5JL				
		info@architectthat.com www.architectthat.com				
		client Be.EV				
					project Reliance Street Oldham	
THIS DRAWING IS COPYRIGHT						
scale 1:1250 @A3	drawn by LL	audited by EL	job no 596	originator LPA	zone ZZ	level GR
					type DR	role P1
						dwg no 3.0000
						revision P1

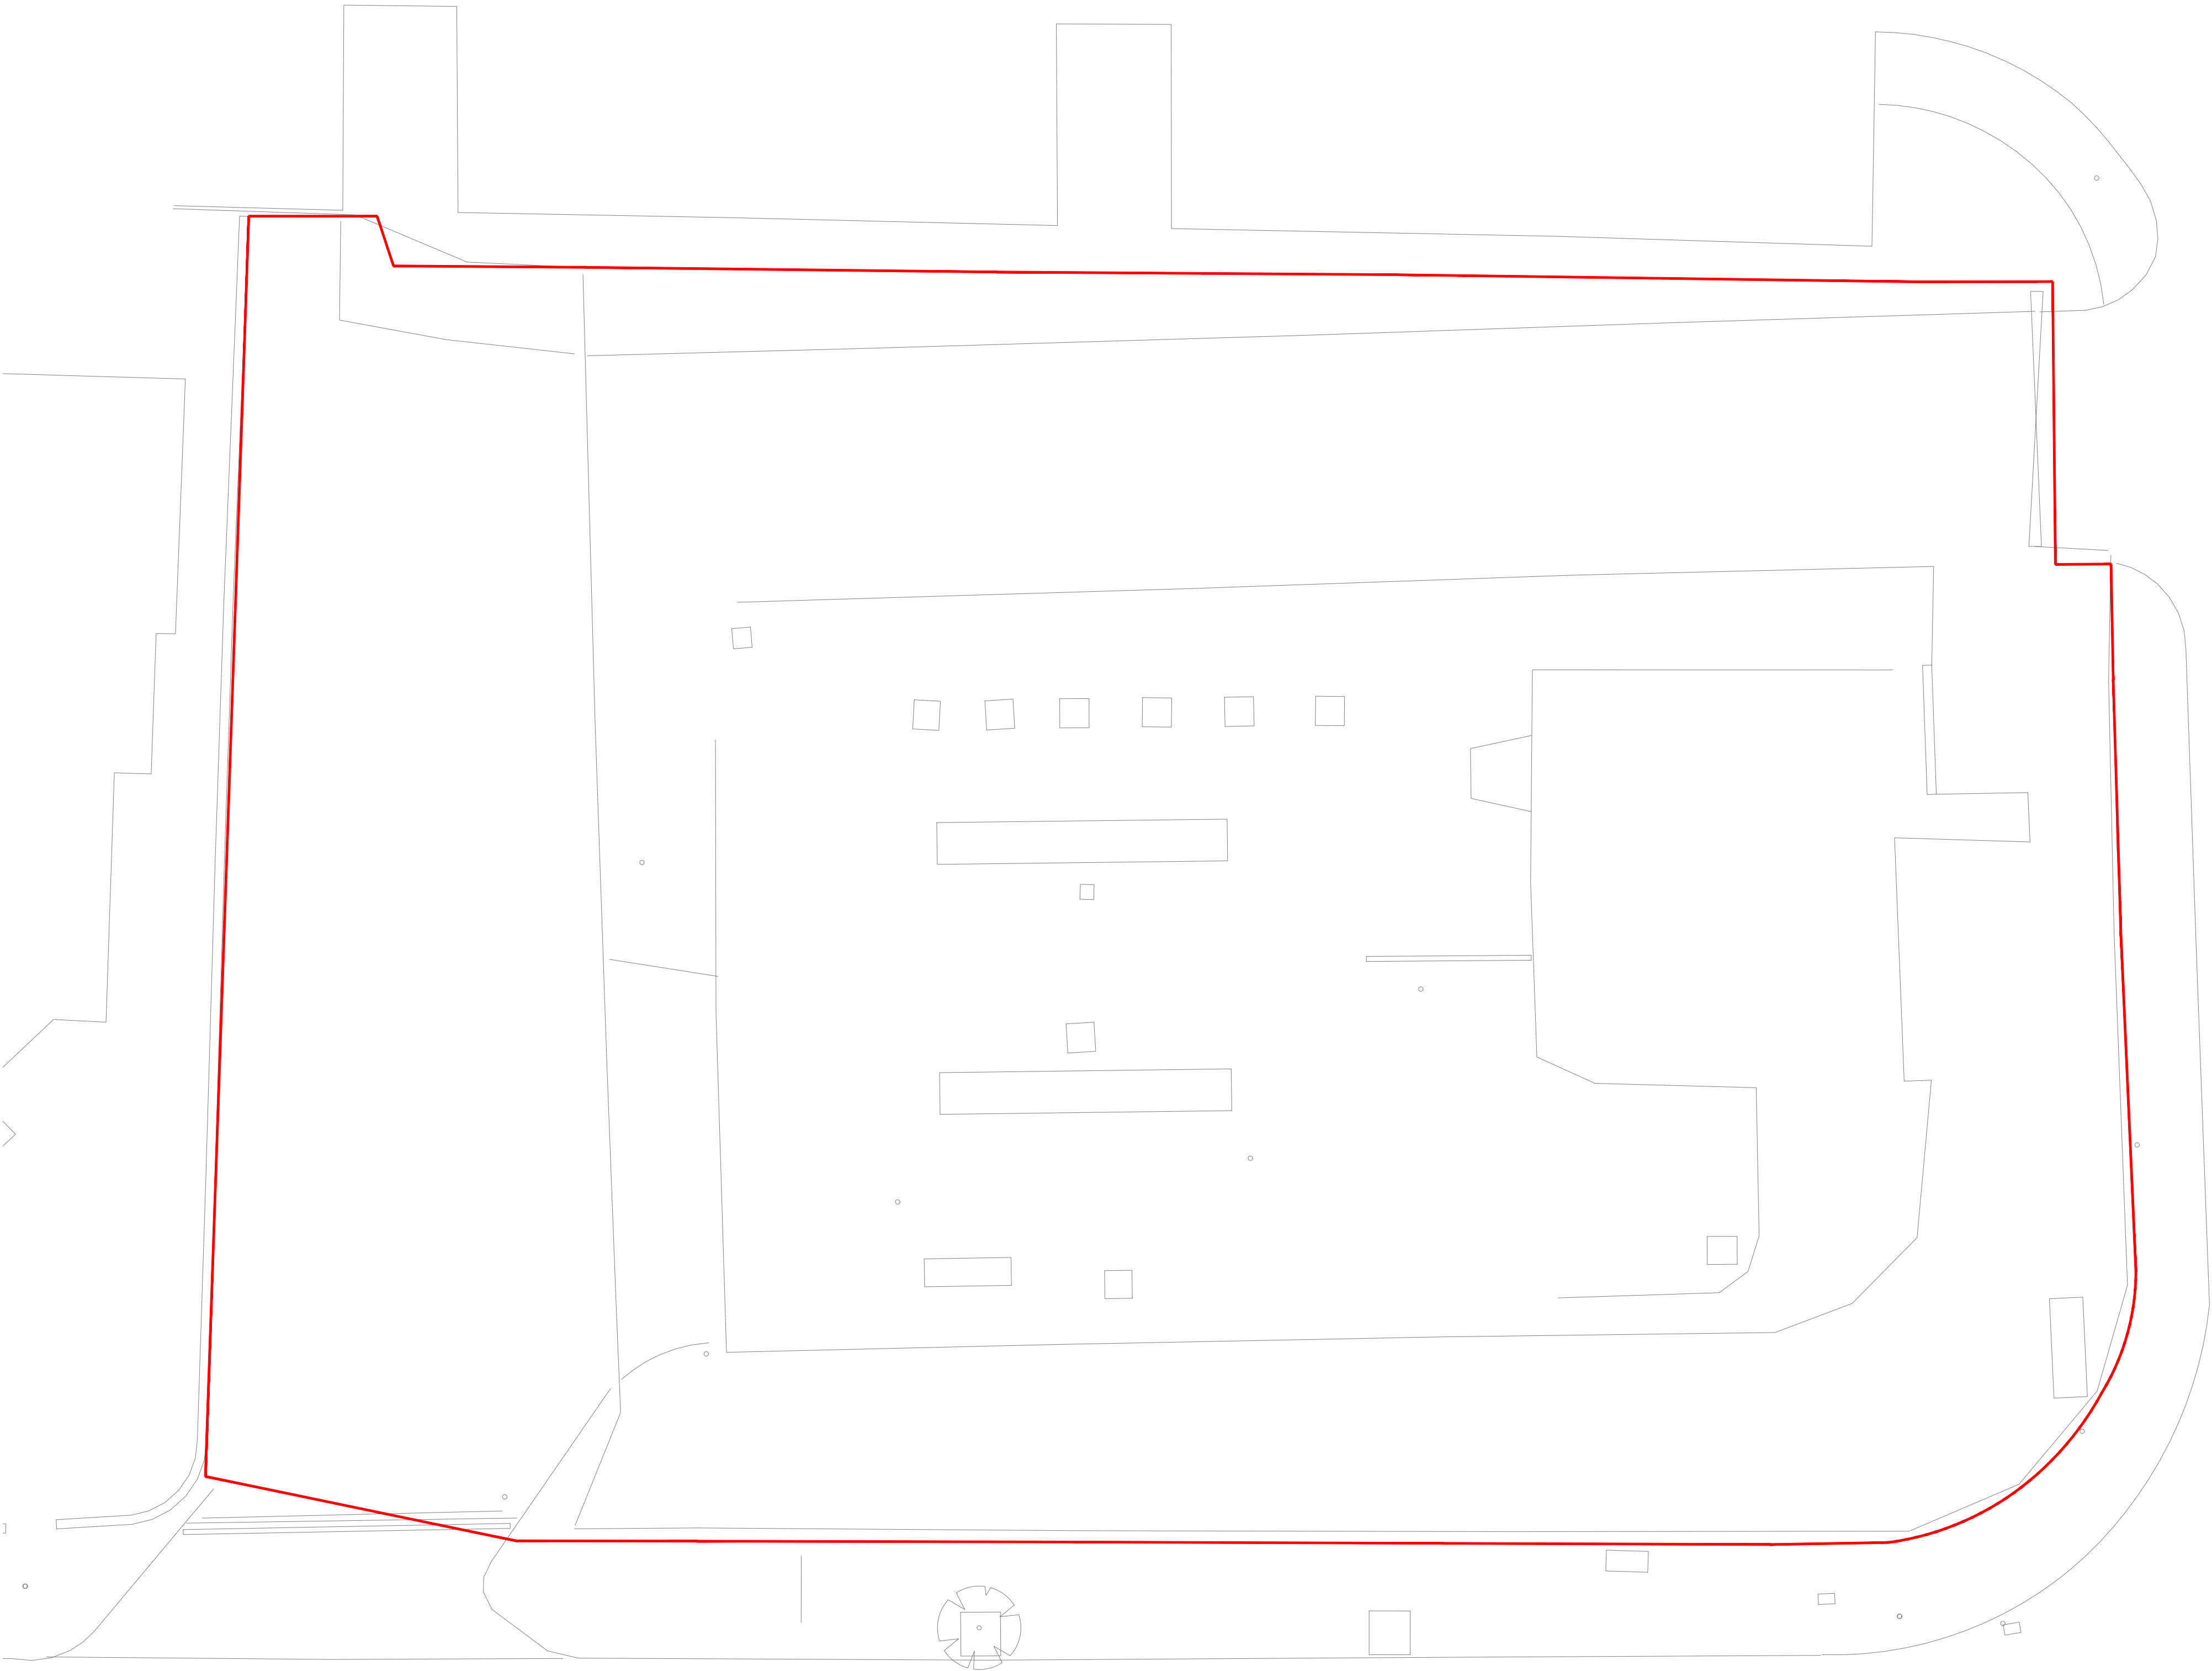

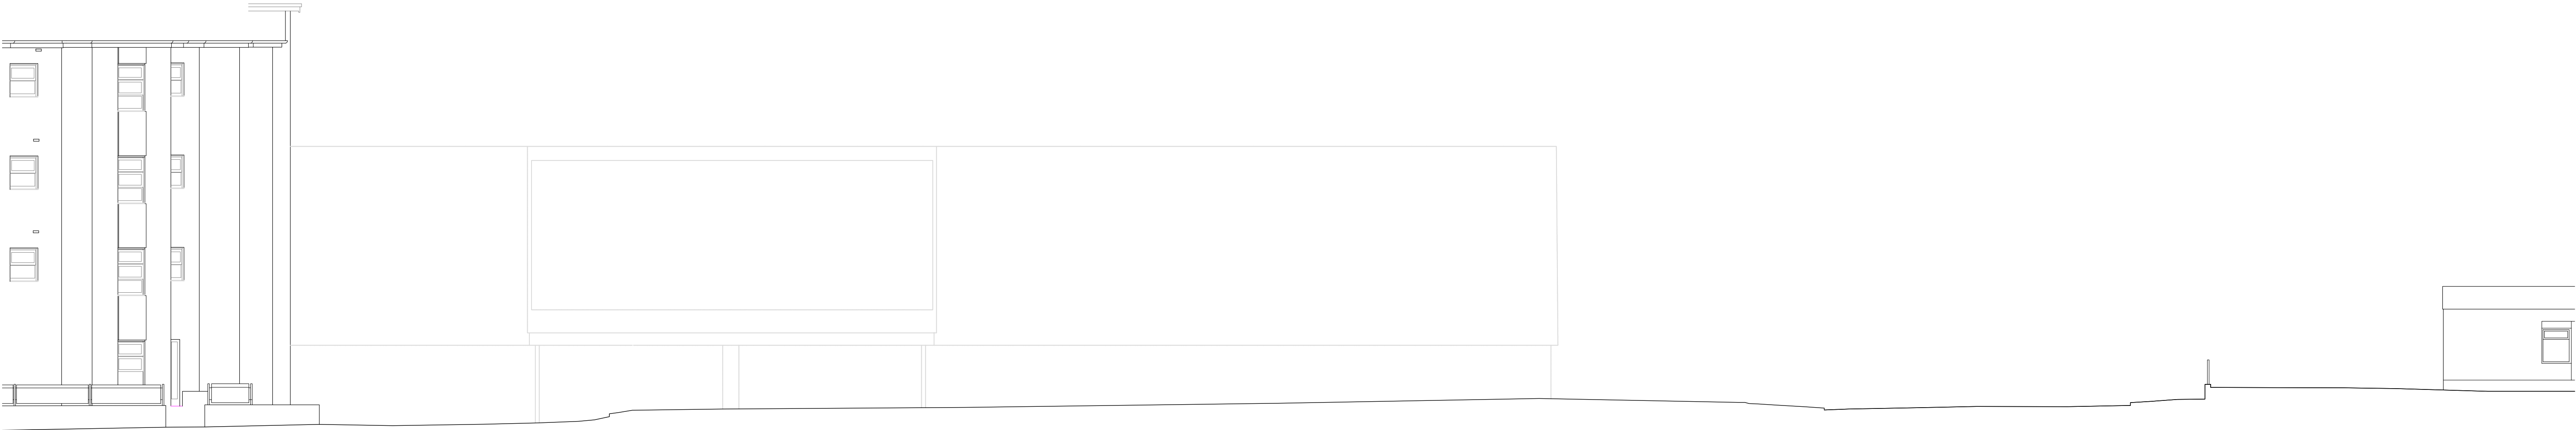


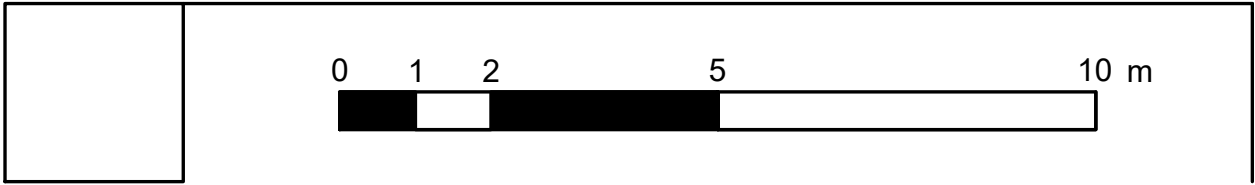

2022.11.29		ISSUE Planning		LL	EL					
rev	date	description			revised by	audited by				
stage	drawing title				suitability code					
PLANNING		EXISTING Oldham Road Elevation				XX				
ARCHITECT that				CONTRACTORS ARE NOT TO SCALE DIMENSIONS FROM THIS DRAWING						
				68-80 Hanbury Street London E1 5JL			info@architectthat.com www.architectthat.com			
				client Be.EV		project Reliance Street Oldham				
				THIS DRAWING IS COPYRIGHT						
scale	drawn by	audited by	job no	originator	zone	level	type	role	dwg no	revision
1:100@A1 1:200@A3	LL	EL	596	LPA	ZZ	GR	DR	A	3.0003	P1

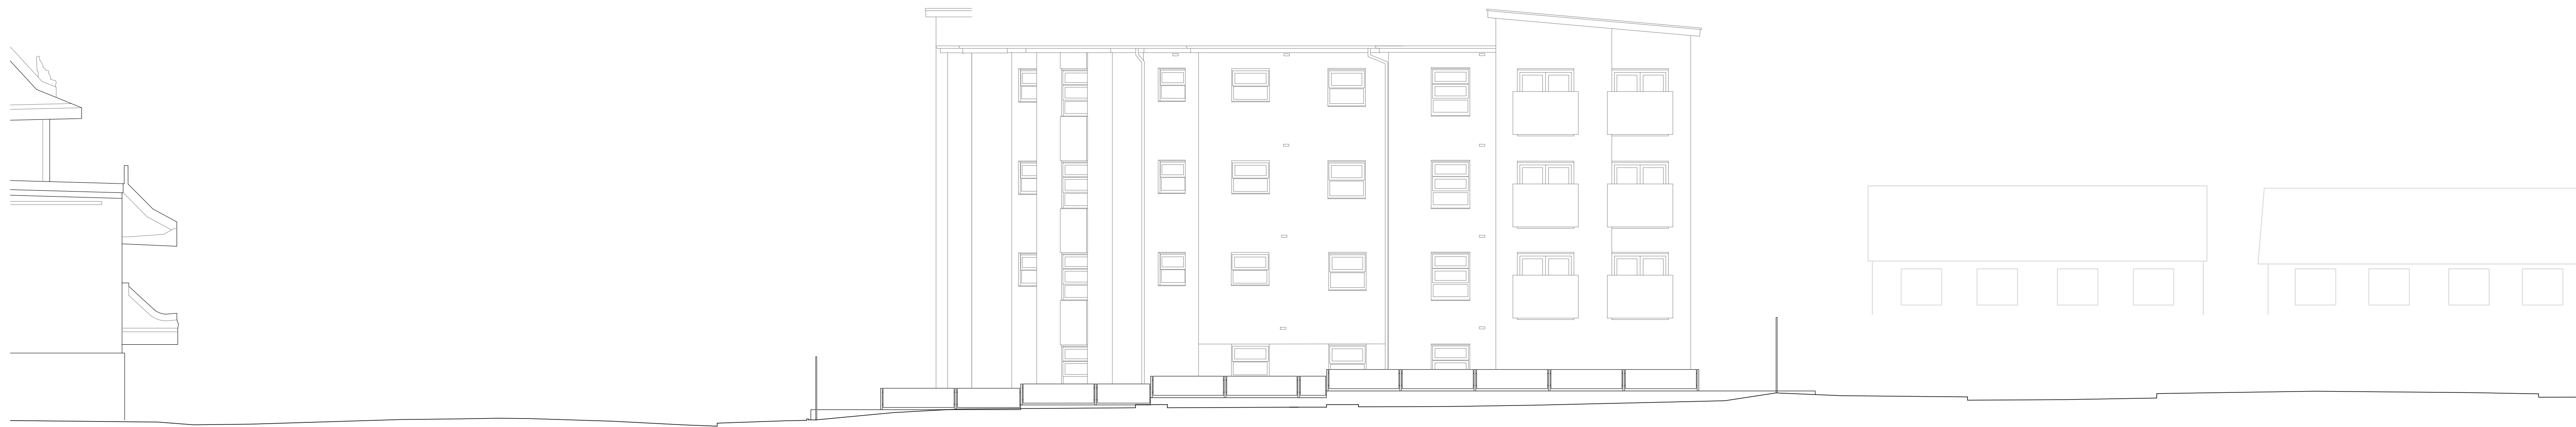

P1	2022.11.29	ISSUE Planning	LL	EL						
rev	date	description	revised by	audited by						
stage PLANNING		drawing title EXISTING Reliance Street Elevation		suitability code XX						
ARCHITECT that		CONTRACTORS ARE NOT TO SCALE DIMENSIONS FROM THIS DRAWING								
		68-80 Hanbury Street London E1 5JL info@architecttthat.com www.architecttthat.com								
		client Be.EV	project Reliance Street Oldham							
THIS DRAWING IS COPYRIGHT										
scale 1:100@A1 1:200@A3	drawn by LL	audited by EL	job no 596	originator LPA	zone ZZ	level GR	type DR	role A	dwg no 3.0004	revision P1

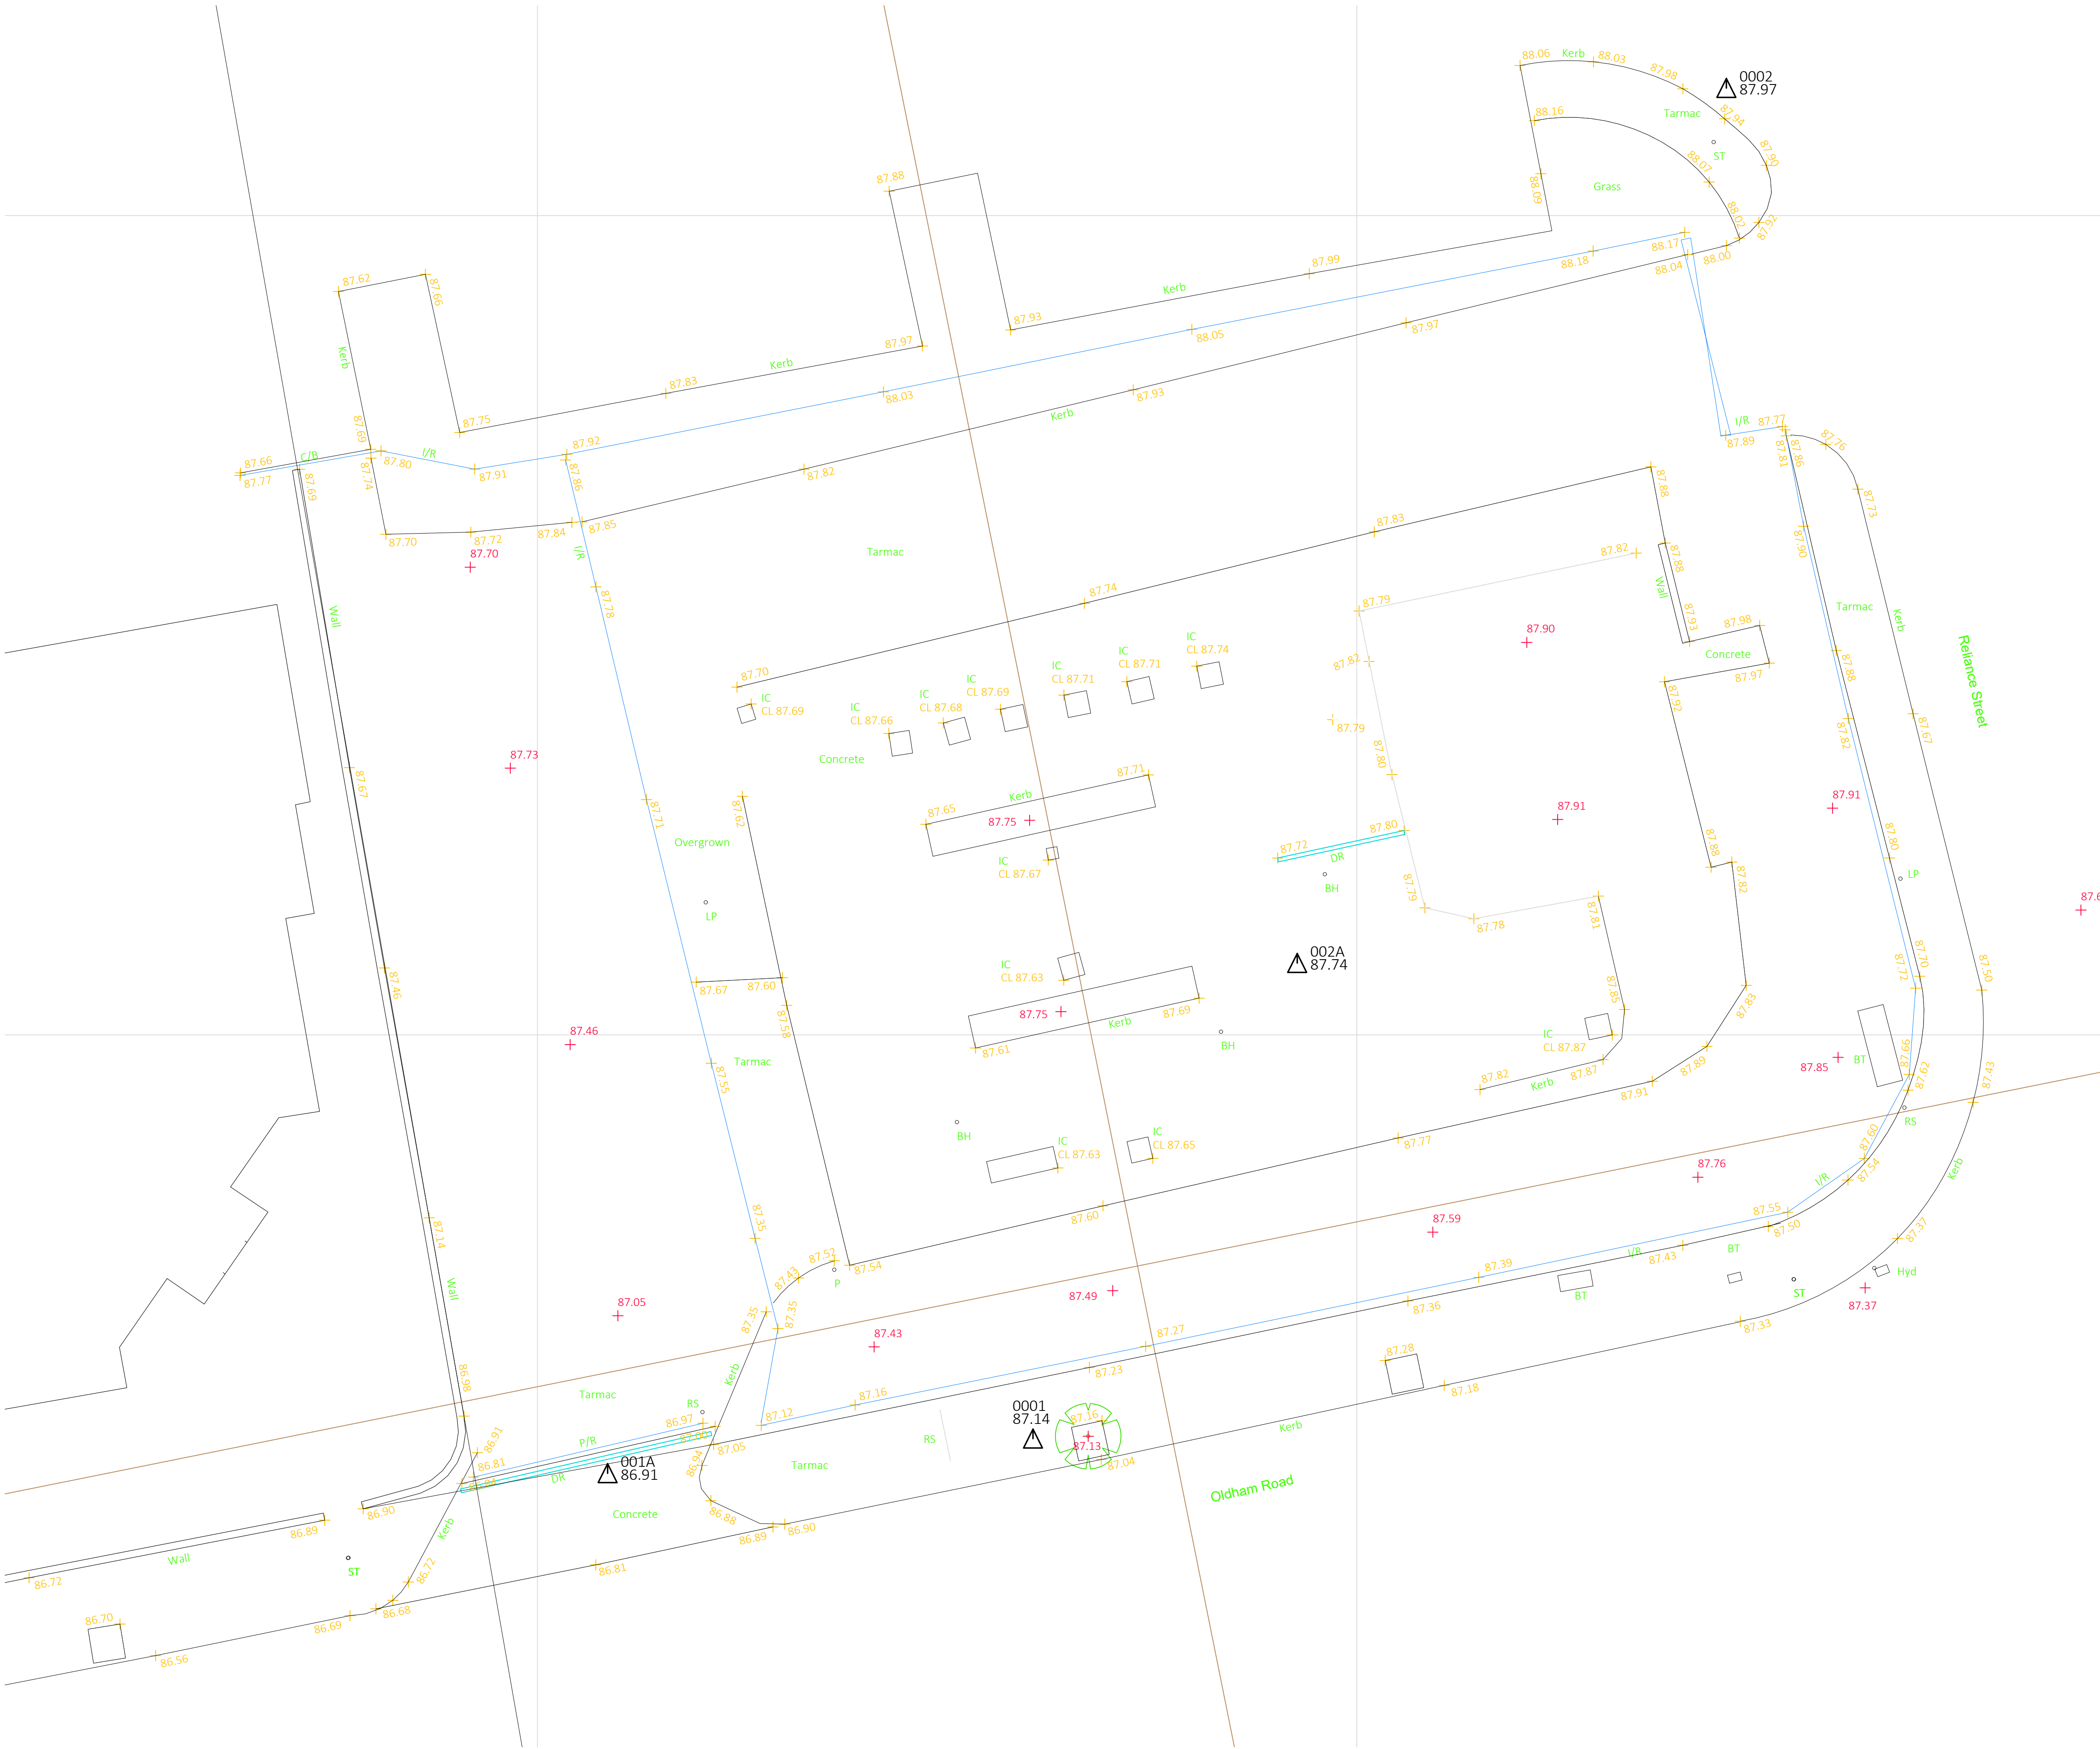

2022.11.29		ISSUE Planning		LL	EL	
rev	date	description			revised by	audited by
stage	drawing title		suitability code			
PLANNING	EXISTING Topographical Survey		XX			
				CONTRACTORS ARE NOT TO SCALE DIMENSIONS FROM THIS DRAWING		
ARCHITECT that				68-80 Hanbury Street London E1 5JL		
				info@architectthat.com www.architectthat.com		
				client Be.EV		
				project Reliance Street Oldham		
THIS DRAWING IS COPYRIGHT						
scale	drawn by	audited by	job no	originator	zone	level
1:100@A1	LL	EL	596	LPA	ZZ	GR
1:200@A3						
				type	role	dwg no
				DR	A	3.0005
						revision
						P1