



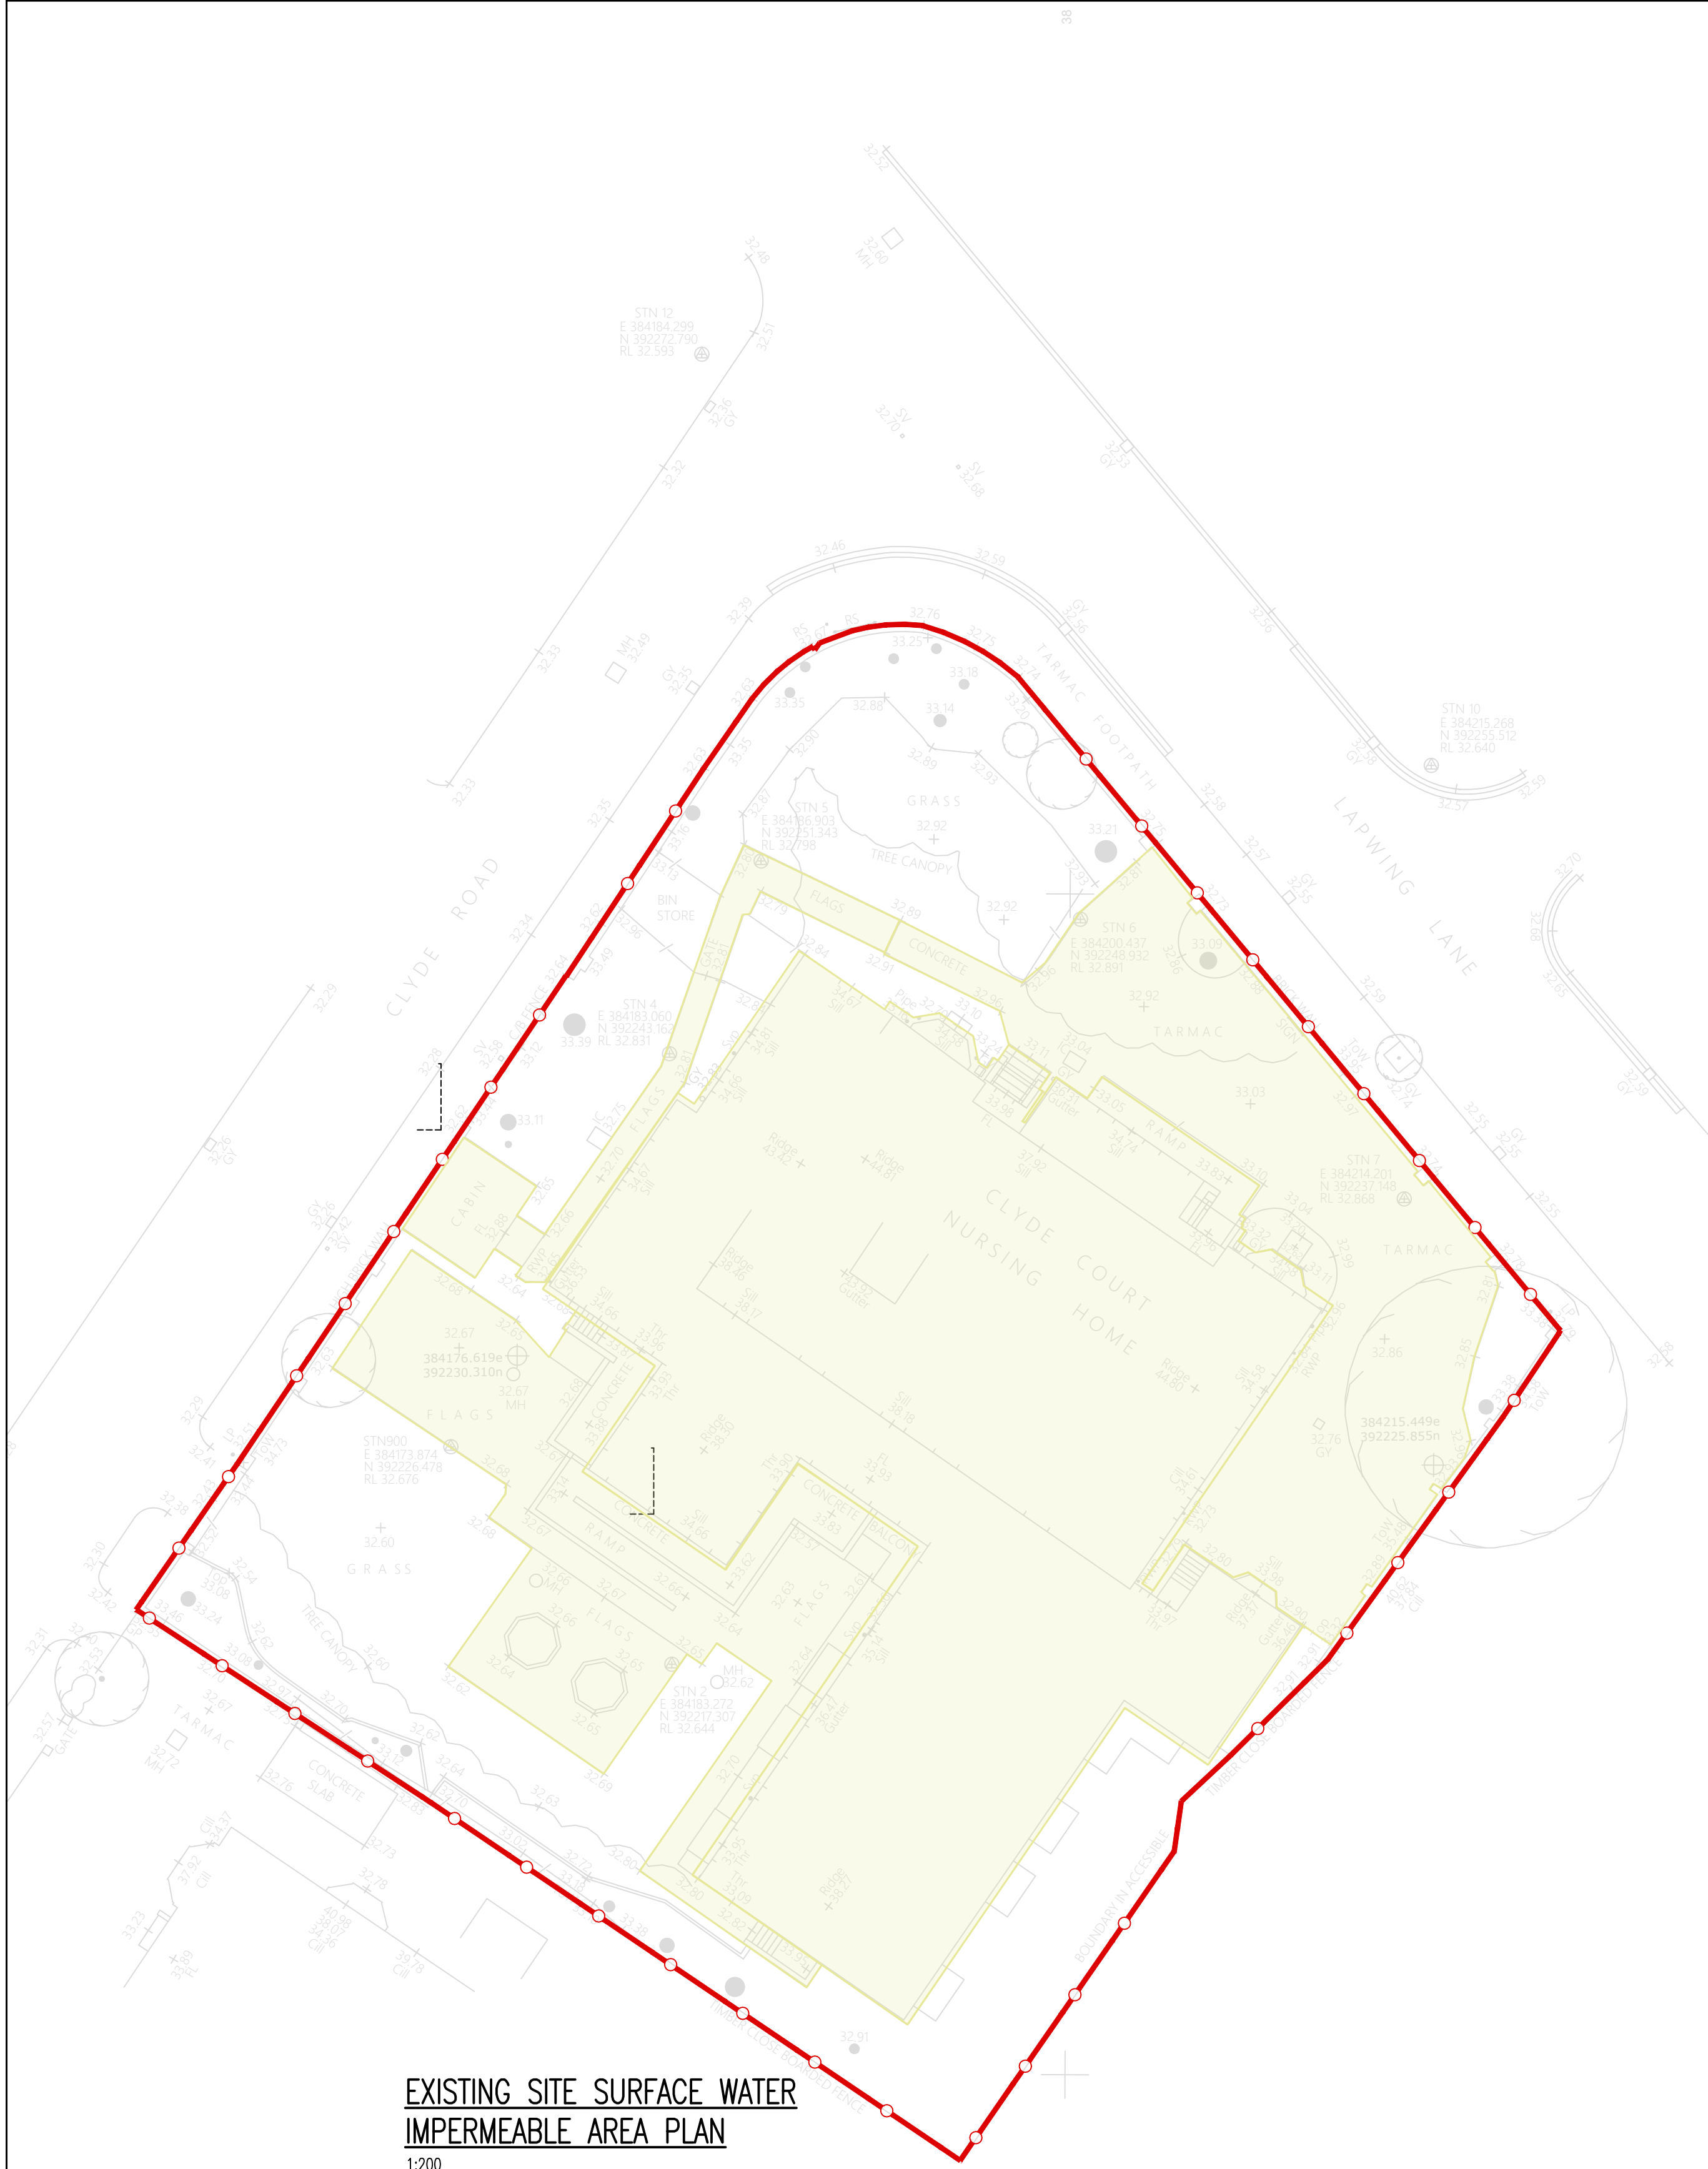

**EXISTING SITE SURFACE WATER  
IMPERMEABLE AREA PLAN**  
1:200  
EXISTING IMPERMEABLE AREA: 1370m<sup>2</sup>

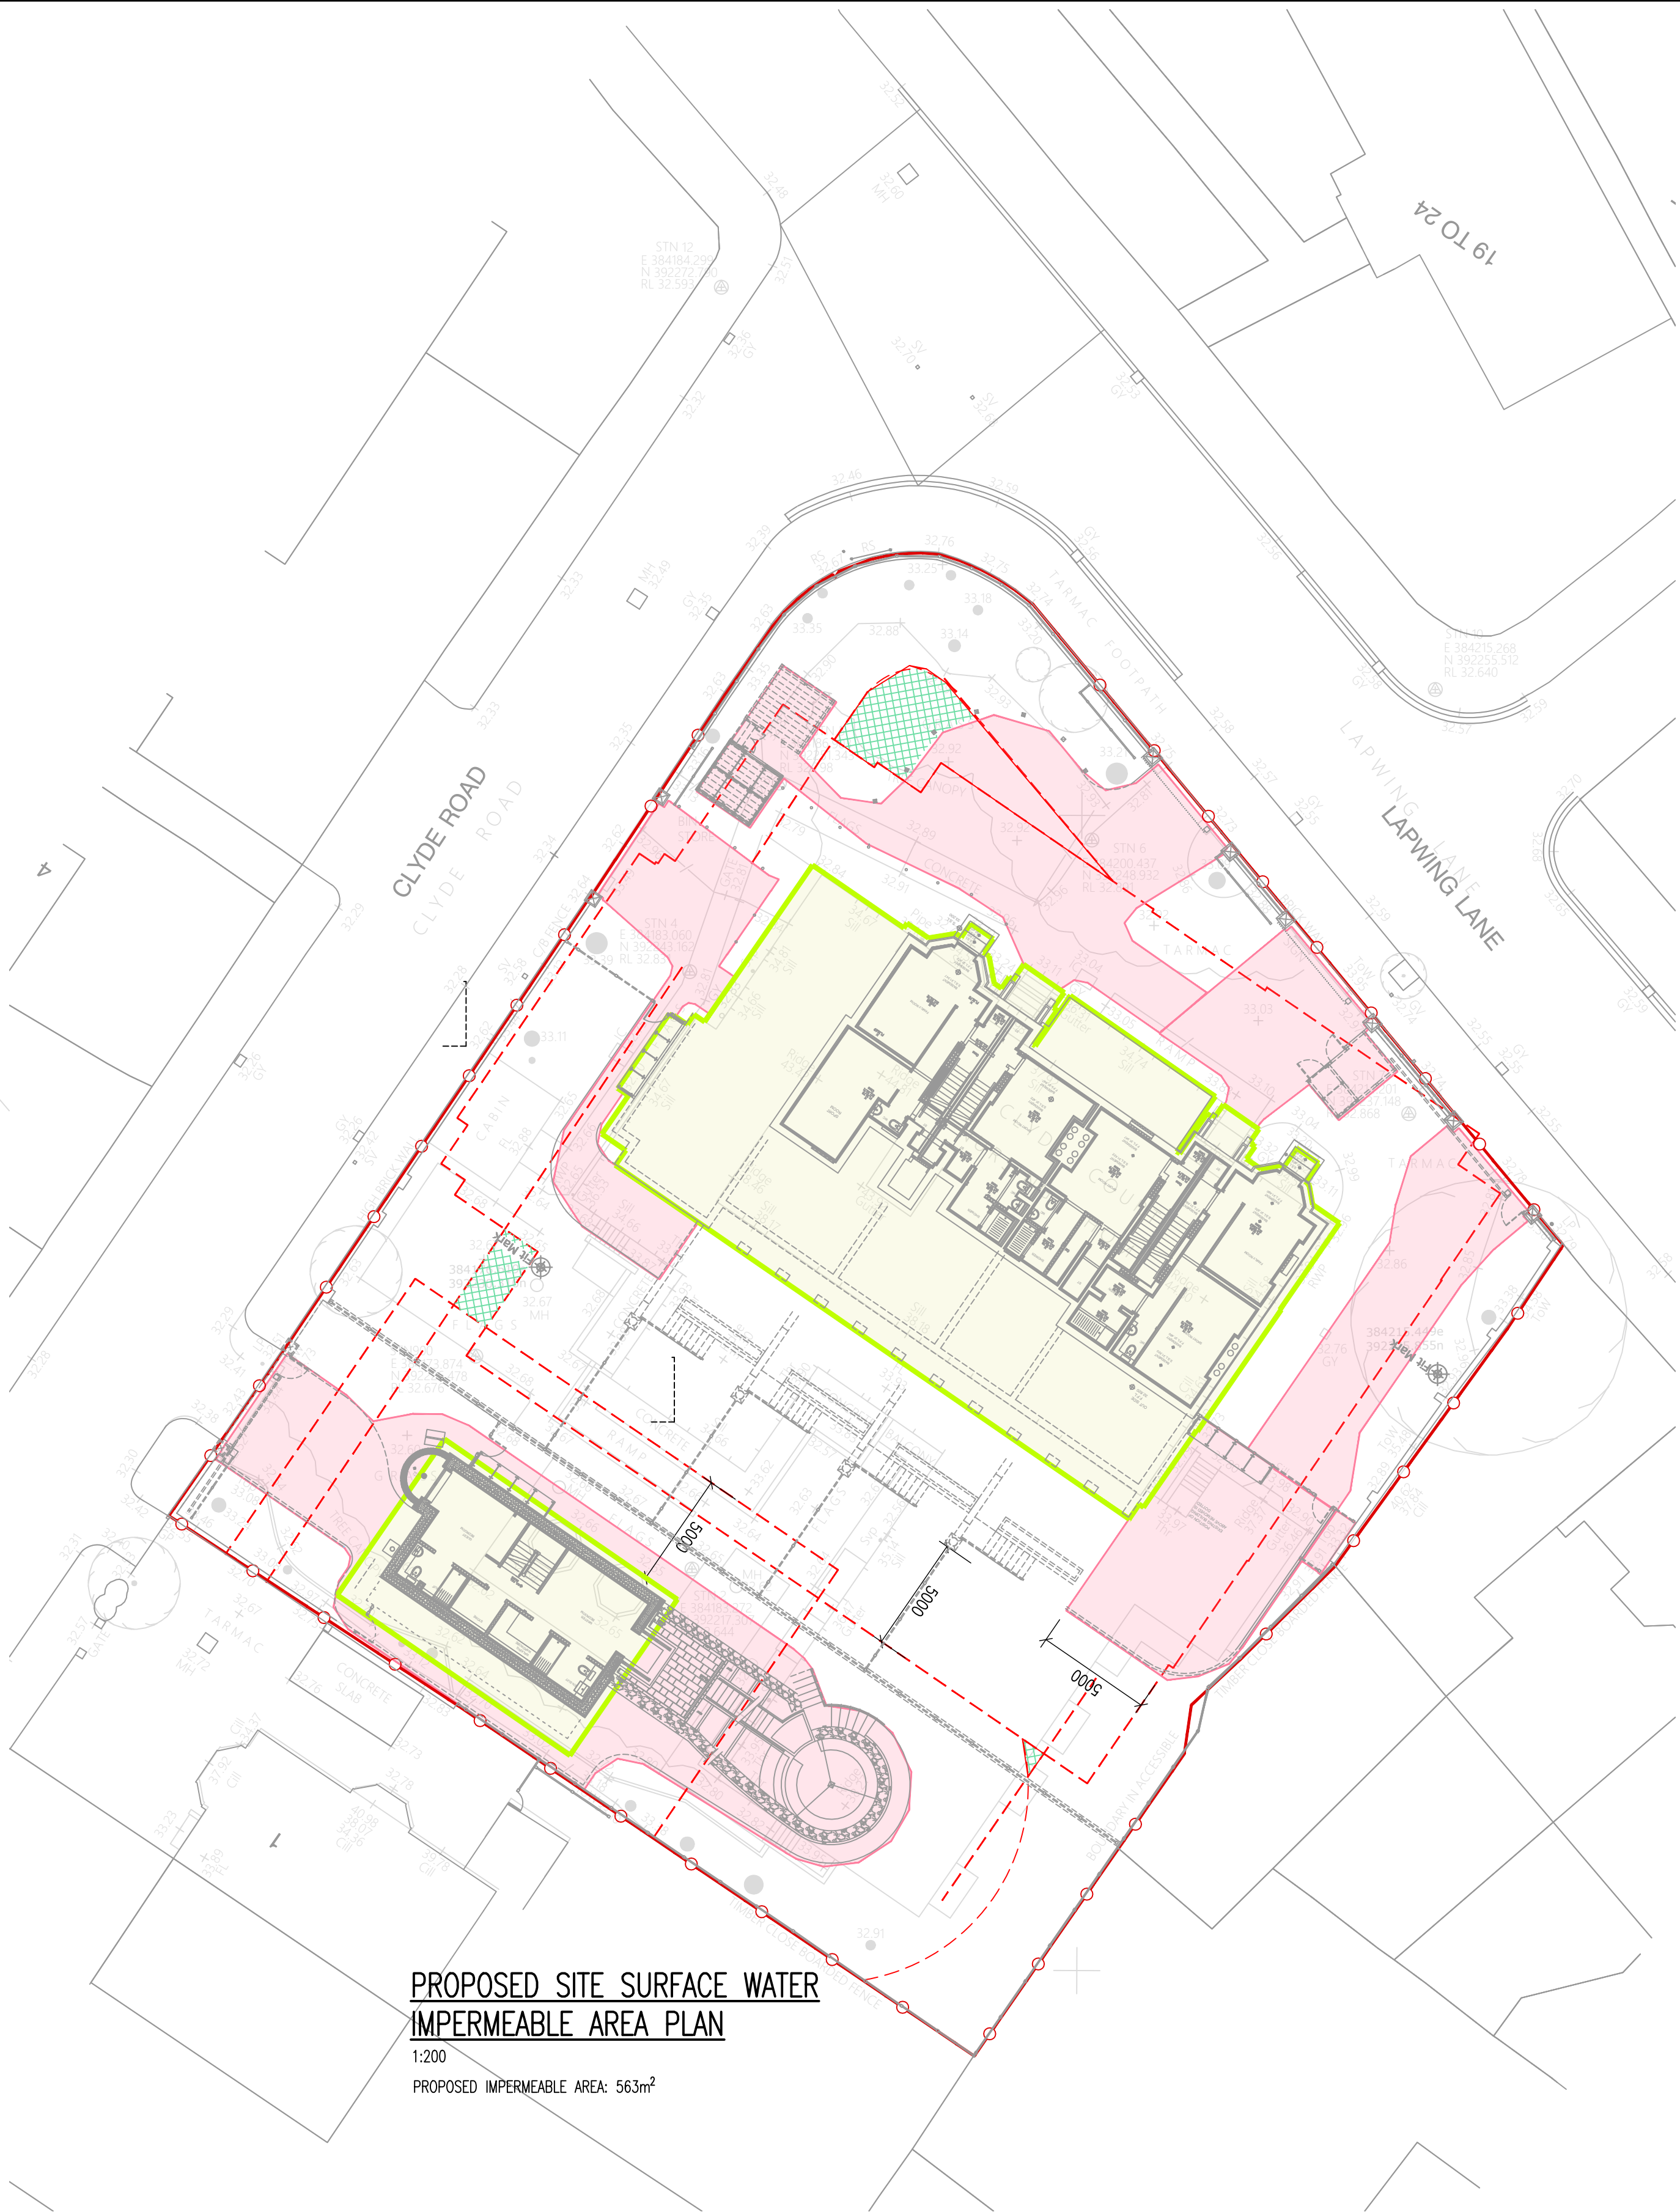

**PROPOSED SITE SURFACE WATER  
IMPERMEABLE AREA PLAN**  
1:200  
PROPOSED IMPERMEABLE AREA: 563m<sup>2</sup>

KEY:

- PROPOSED IMPERMEABLE ROOF AREA
- PROPOSED PERMEABLE PAVED ZONES
- ALLOWABLE SOAKAWAY LOCATION
- SOAKAWAY EXCLUSION ZONE BOUNDARY
- SITE BOUNDARY

|     |                                 |          |            |          |
|-----|---------------------------------|----------|------------|----------|
| P1  | UPDATED TO ARCHITECT'S COMMENTS | KLH      | SJR        | 06.03.23 |
| P1  | ISSUED FOR INFORMATION          | KLH      | SJR        | 01.03.23 |
| Rev | Details                         | Drawn By | Cad/App By | Date     |

Client:  
**WILMSLOW ROAD  
INVESTMENTS LTD**

Project:  
**CLYDE COURT  
WEST DIDSBURY**

Title:  
**PROPOSED AND EXISTING  
SURFACE WATER  
IMPERMEABLE AREA**

Issued For:  
**INFORMATION**

**Reid Jones partnership**  
Consulting Civil & Structural Engineers

9 Orrell Road  
Orrell, Wigan  
WNG 6EY  
Tel 01942 216006

3 Cross Street  
Preston  
PR1 3LT  
Tel 01772 498007

E-mail: [enq@reidjonespartnership.co.uk](mailto:enq@reidjonespartnership.co.uk)  
Web address: [www.reidjonespartnership.co.uk](http://www.reidjonespartnership.co.uk)

|                             |                           |                     |
|-----------------------------|---------------------------|---------------------|
| Scale: <b>AS INDICATED</b>  | @                         | (A1)                |
| Project No:<br><b>11266</b> | Drawing No:<br><b>102</b> | Issue:<br><b>P2</b> |

DO NOT SCALE - USE FIGURED DIMENSIONS ONLY.  
This drawing is confidential and is the property of Reid Jones Partnership. It must not be disclosed to any third party, copied or lent without prior written consent. The contractor is to check all dimensions on site prior to commencement of works.



**PRELIMINARY DRAWING.  
NOT FOR CONSTRUCTION.**