
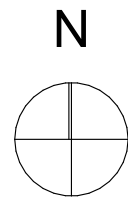


Existing Site Plan

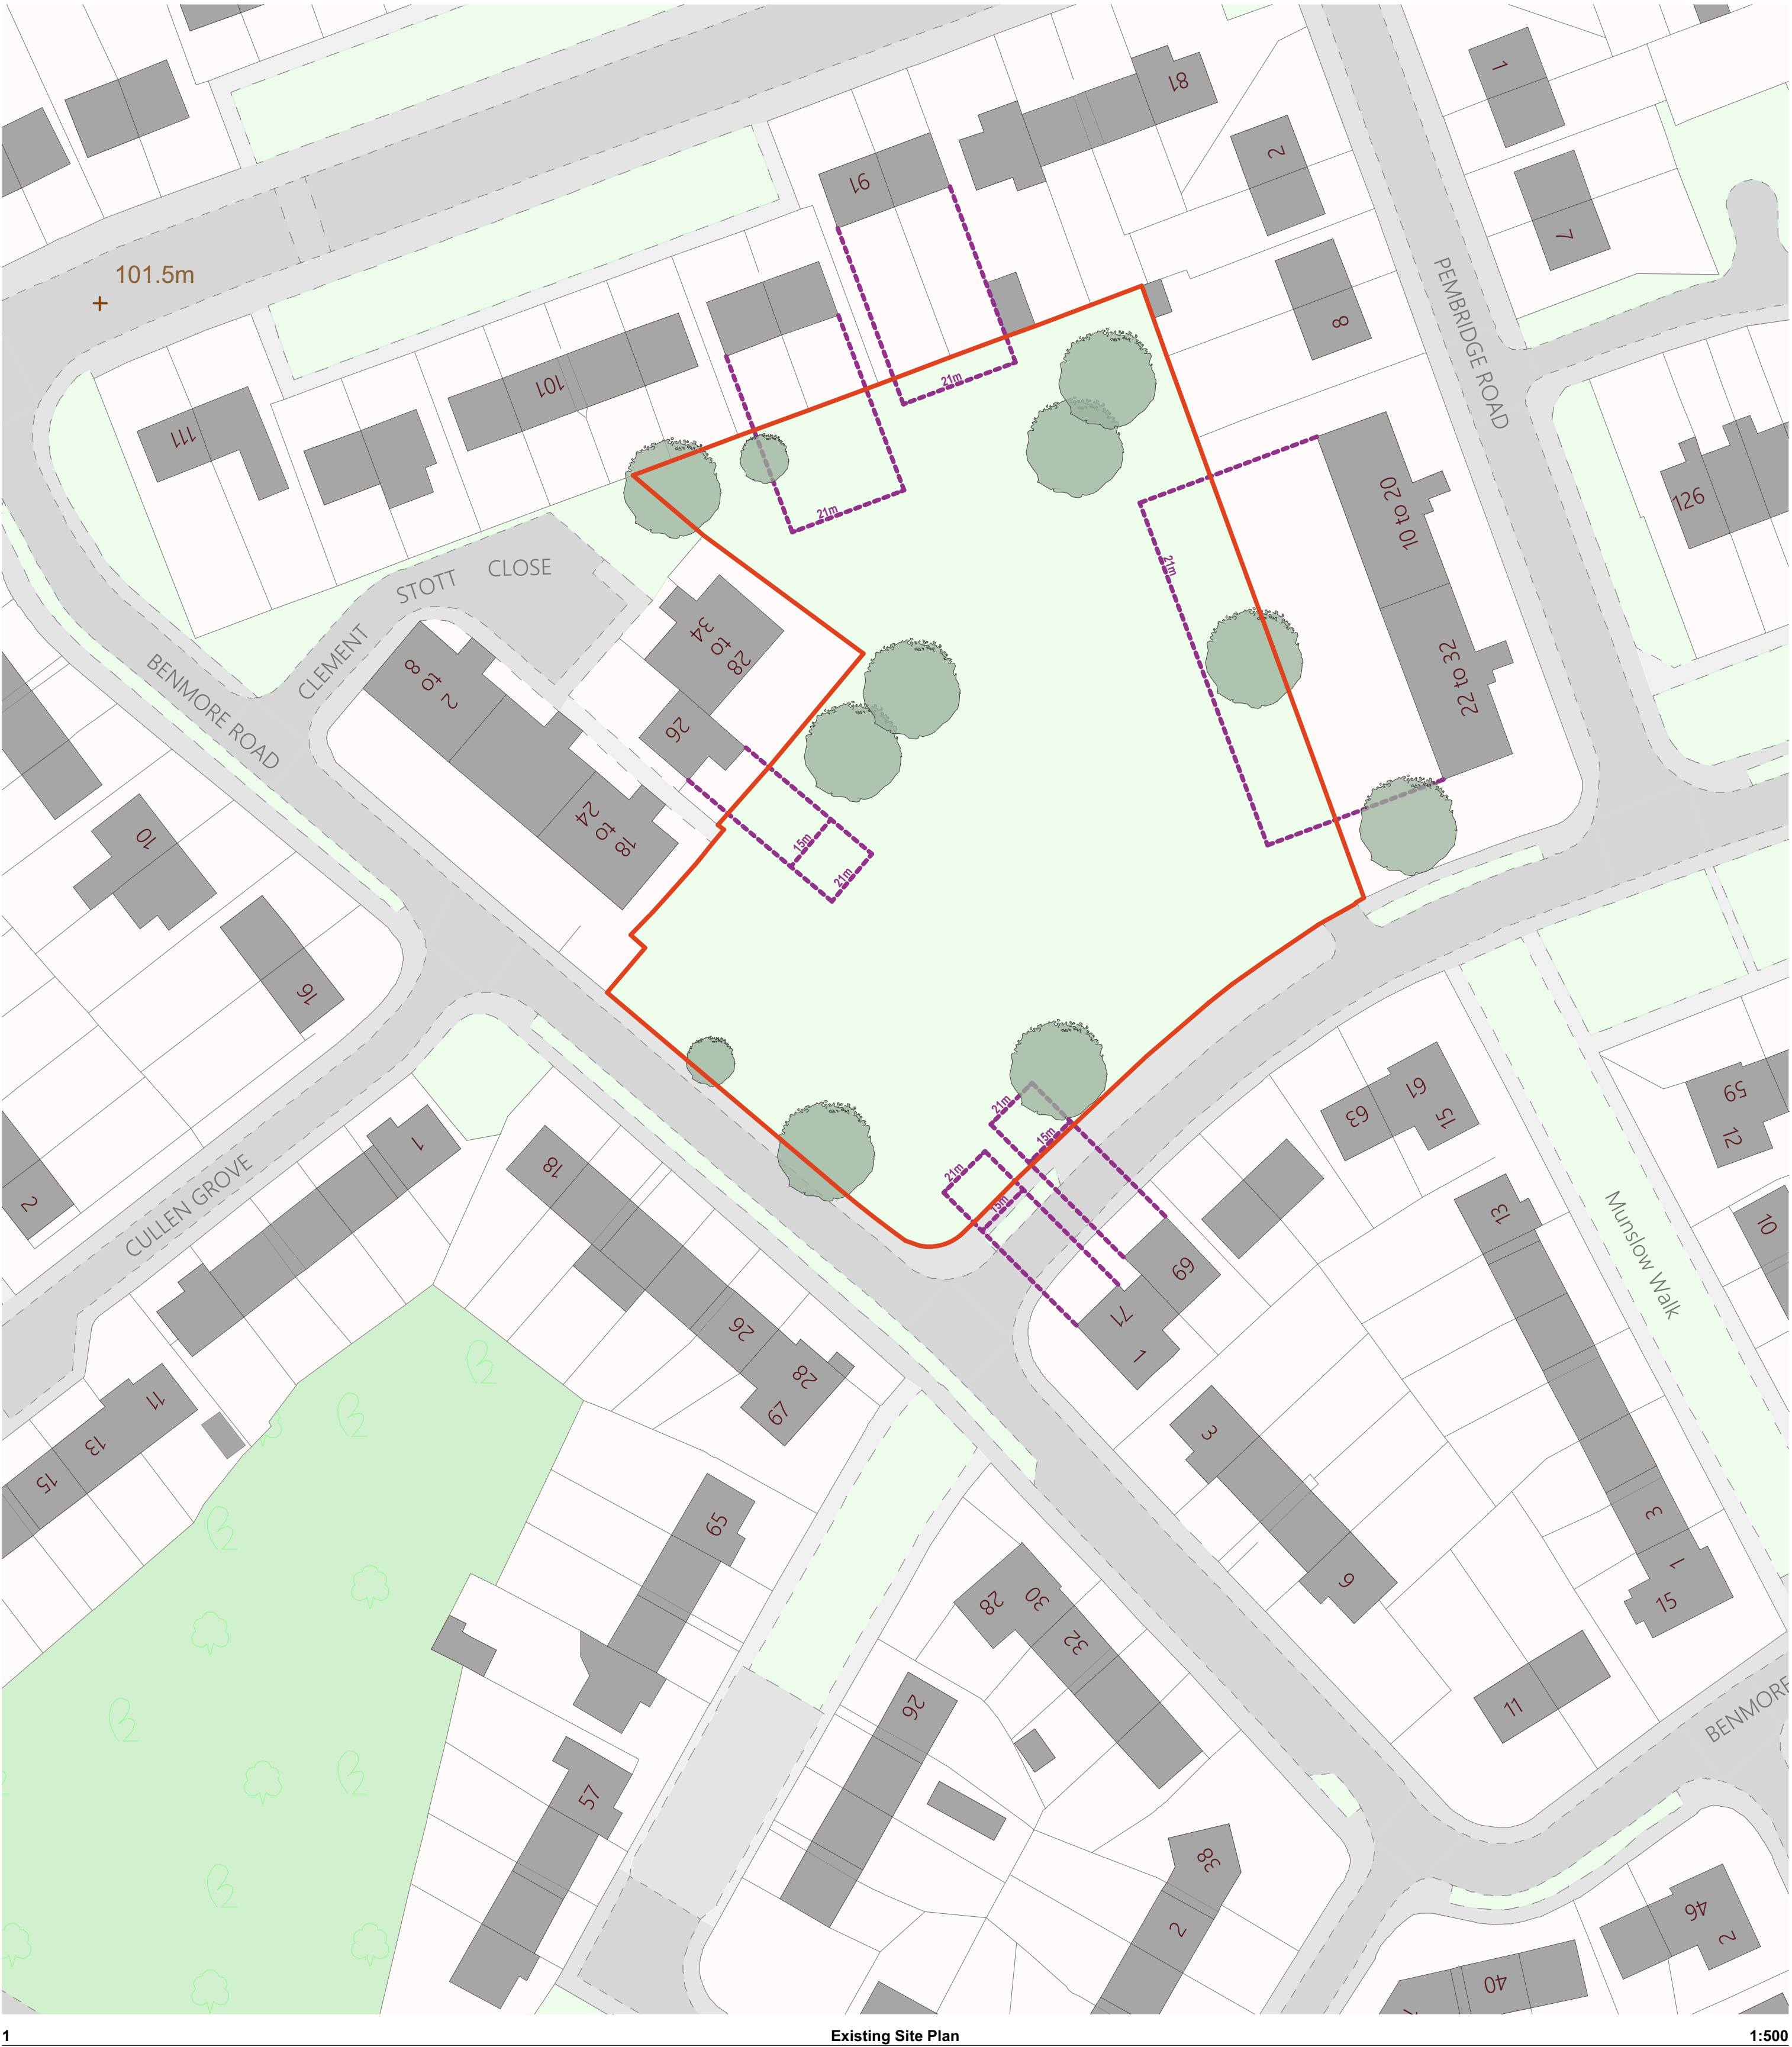

SITE BOUNDARY

SITE AREA : 5283m²

EXISTING TREES

Manchester SPG Interface Distances



View of Site from corner of Benmore Road



View of Site from Benmore Road



View of Site from Benmore Road