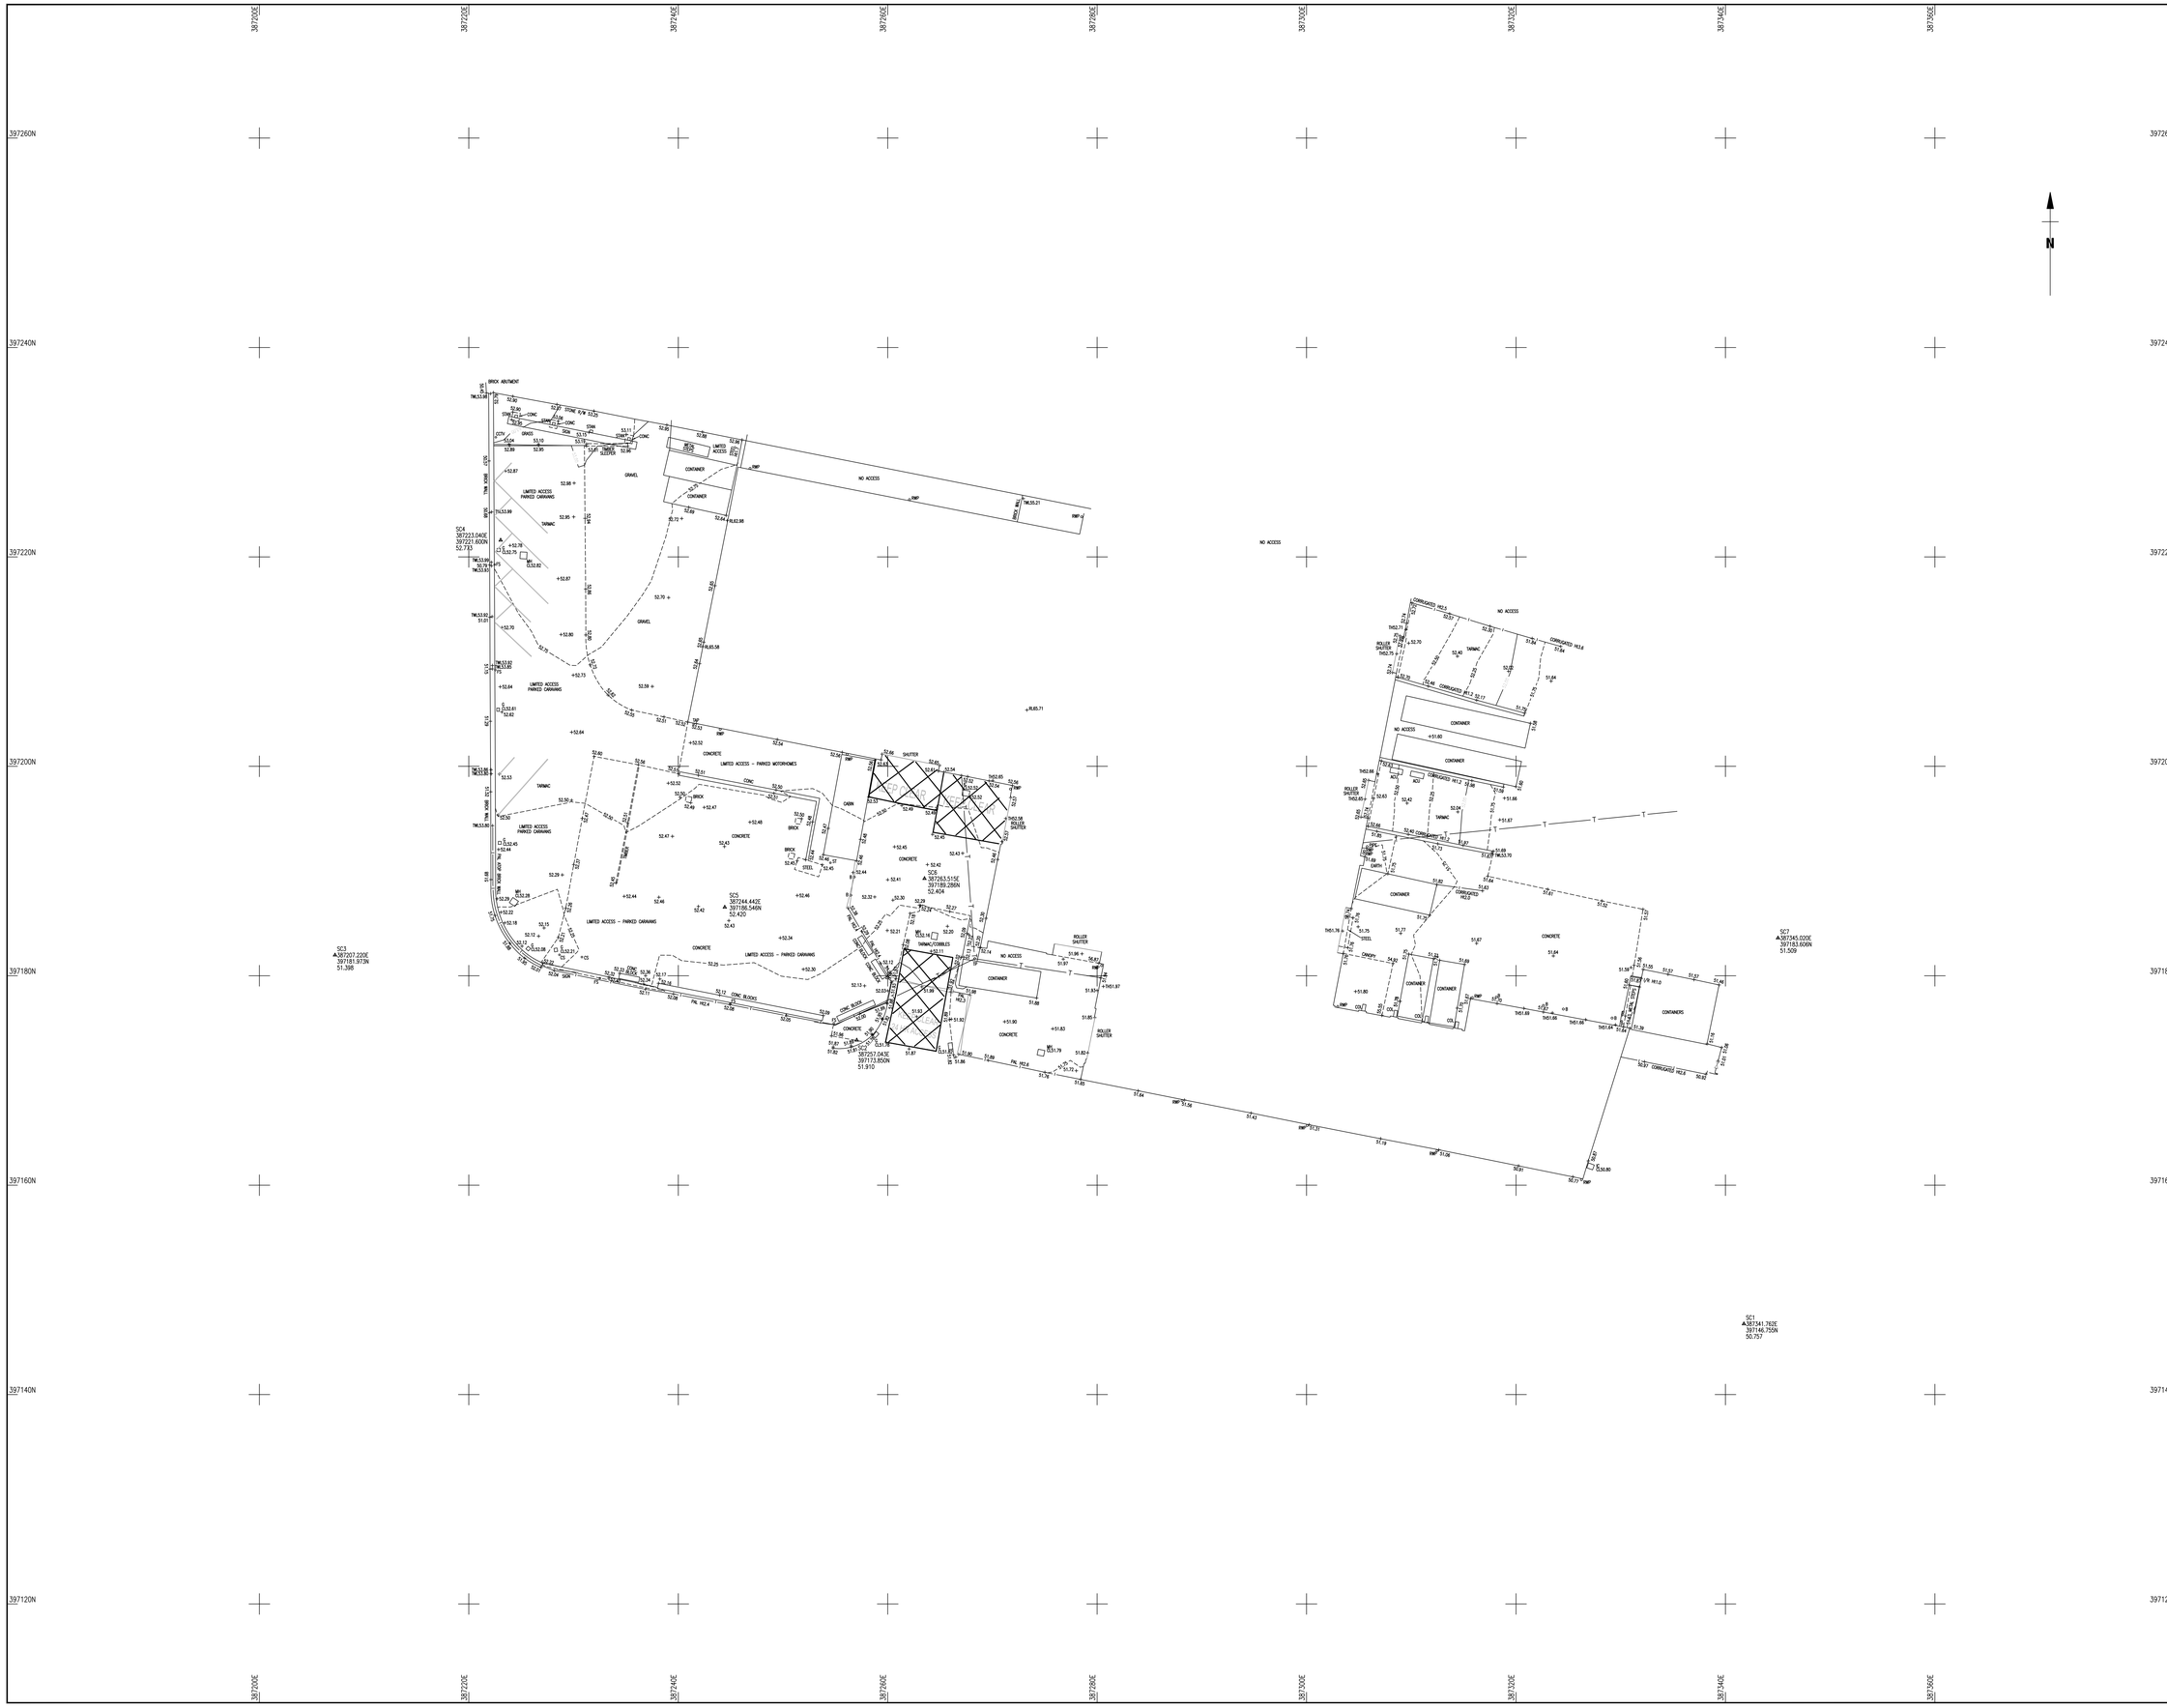

Survey Notes

Grid: Local, plane metric related to OS grid at Station SC2

Levels: OS Datum from GNSS positioning converted using the National Geoid Model OSGM15

Notes

Topographical Survey Legend

BUILDINGS AND WALLS

Building
Building Open Sided
Ruin (RUIN)
Passage
Wall with Height Relaining Wall (Wall ht=1.5m R/W)

FENCE STYLES AND DESCRIPTIONS

Close Boarded	C/B	Wire Mesh	W/M
Corrugated Iron	C/I	Elec. Post & Wire	EP/W
Chestnut Paling	C/P	Electric Wire	E/W
Chainlink	C/L	Timber	TIM
Handrail	H/R		
Intersecion	INN		
Iron Railings	I/R		
Lattice	L/T		
Miscellaneous	Misc		
Palisade	PAL		
Post & Chain	P/C		
Post & Rail	P/R		
Post & Wire	P/W		
Post & Wire Mesh	P/WM		
Right Mesh	R/M		
Stile			
Gate			
Fence Sheetpile			

ROADS

Kerbs
Edge of Surfacing
Pedestrian Crossing (PC)
Track
Footpath

STREET FURNITURE

Bellsha Beacon	BB
Bus Stop	BS
Bollard	B
Cats Eye	CE
Coal Chute	CC
Closed Circuit TV	CCTV
Drain	DR
Electricity Pole	EP
Flood Light	FL
Flag Staff	FS
Lamp Post	LP
Letter Box	LB
Name Plate (street)	NP
Mooring Ring	MR
Mile Post or Mooring Post	MP
Service Marker	MK
Mile Stone	MS
Post	P
Parking Meter	PM
Reflector Post	RP
Rodding Eye	RE
Traffic Light	TL
Speed Camera	S/CAM
Information Sign	SIGN
Stop	SY
Traffic Light Push Button Post	TLP
Traffic Light Control	TLC/P
Control Box	C/BOX
British Telecom Box	BT BOX
Electricity Box	EL BOX
Gas Box	GAS BOX

INSPECTION CHAMBERS AND PIPES

Inspection Cover	IC
Inspection Cover (Elec)	IC/EL
Manhole	MH
British Telecom Cover	BT
Inspection Cover (Comms)	IC/COM
Cable TV	CATV
Inspection Cover Traffic Signals	IC/TL
Gully	G
Kerb Outlet	KO
Vent Pipe	VP
Down Pipe	DP
Rain Water Pipe	RWP
Soil Pipe	SVP
Gas Pipe	G-PIPE
Unable to lift cover	U/L
Stop Tap	ST
Stop Valve	SV
Lamphole	LH
Hydrant	HYD
Earth Rod	ER
Gas Valve	GV
Water Meter	WM
Washout	WO
Rodding Eye	RE
Bushon Trap	BU

GEOTECHNICAL INFORMATION

Borehole	BH
Trial Pit	TP
Monitor Pin	MON
Probe Hole	PH
Window Sample	WS

GENERAL INFORMATION

Petrol Pump (PP)
Basement Light (BL)
Footbridge (FB)
Dish Type Channel (DISH CHAN)
Slot Type Channel (SLOT CHAN)
Grate Type Channel (GRATE CHAN)
Tactile Paving (TAC)
Crash Barrier (C/BR)
Column (COL)
Stanchion (STAN)
Air Vacuum (AV)
Offset Fill (OF)
Air Valve (AV)
Trough (TR)
Chimney (CHY)
Telephone Call Box (TCB)

OVERHEAD FEATURES

Electricity Pylon (E.P/L/ON)
Electricity (EL)
Telephone (TL)

WATER FEATURES

Canal
Stream (Stm)
Ditch (Dit)
Weir (Wr)
Culvert
Drip (Land Drain) (Drip)
Spring (Spg)

RELIEF AND VEGETATION

Hedge
Edge of wood/Bushes
Stump (STUMP)
Individual Tree
Slopes with Height Greater than 1m
Cliff Face
Marsh
Reeds

LEVEL AND HEIGHT INFORMATION

Standard Spot Height	+ 123.45
Prominent Spot Height	+ 123.456
Bed Level	+ BL23.92
Water Level	+ WL24.52
Soffit Level	+ SL25.92
Threshold Level	+ TH26.98
Cover Level	+ CL26.45
Invert Level	+ IL25.15
Pipe Soffit Level	+ PSL5.00
Floor Level	+ FL6.00
Finished Floor Level	+ FFL6.00
Top of Tank Level	+ TT7.00
Springing Level	+ AL7.00
Eave Level	+ EL7.00
Ridge Level	+ RL8.00
Roof Hip Level	+ RHL8.50
Flat Roof Level	+ FRL7.00
Top of Canopy Level	+ TOP.07.00
Underside of Canopy Level	+ SOF.06.50
Window Sill Level	+ WSL6.00
Window Head Level	+ WHL9.00
Springing Level	+ SPL8.50
Arch Level	+ AL7.00
Cable Level	+ CHTB.55
Top of Wall Level	+ TWL10.00
Underside of Beam Level	+ UBL8.50
General Height	+ HT9.00

SURVEY INFORMATION SIGNS

Permanent Ground Marker
O.S. Trig Station
O.S. Bench Mark

Sheet Index

Rev.	Date	Description

MALCOLM HUGHES
CHARTERED LAND SURVEYORS
65 Cross Street, Sale, Manchester
M33 7HF. Tel: 0161 905 1265
www.malcolmhughes.co.uk
survey@mhls.co.uk

Accreditations: RICS, The Survey Association, ICES, Construction Line, Fellow

Client
Bate & Taylor Architects
Macintosh House, 4a Cambridge Street
Manchester, M1 5GG

Project
Ambrose Street
Manchester
M12 5DD

Drawing Title
Topographical Survey

Drawn By	YW	01/09/2022	
Checked by	EAD	13/09/2022	
Survey Date		Aug 2022	
Scale		A0 @ 1:200	

Drawing No: 58708_TOPO
Revision: