


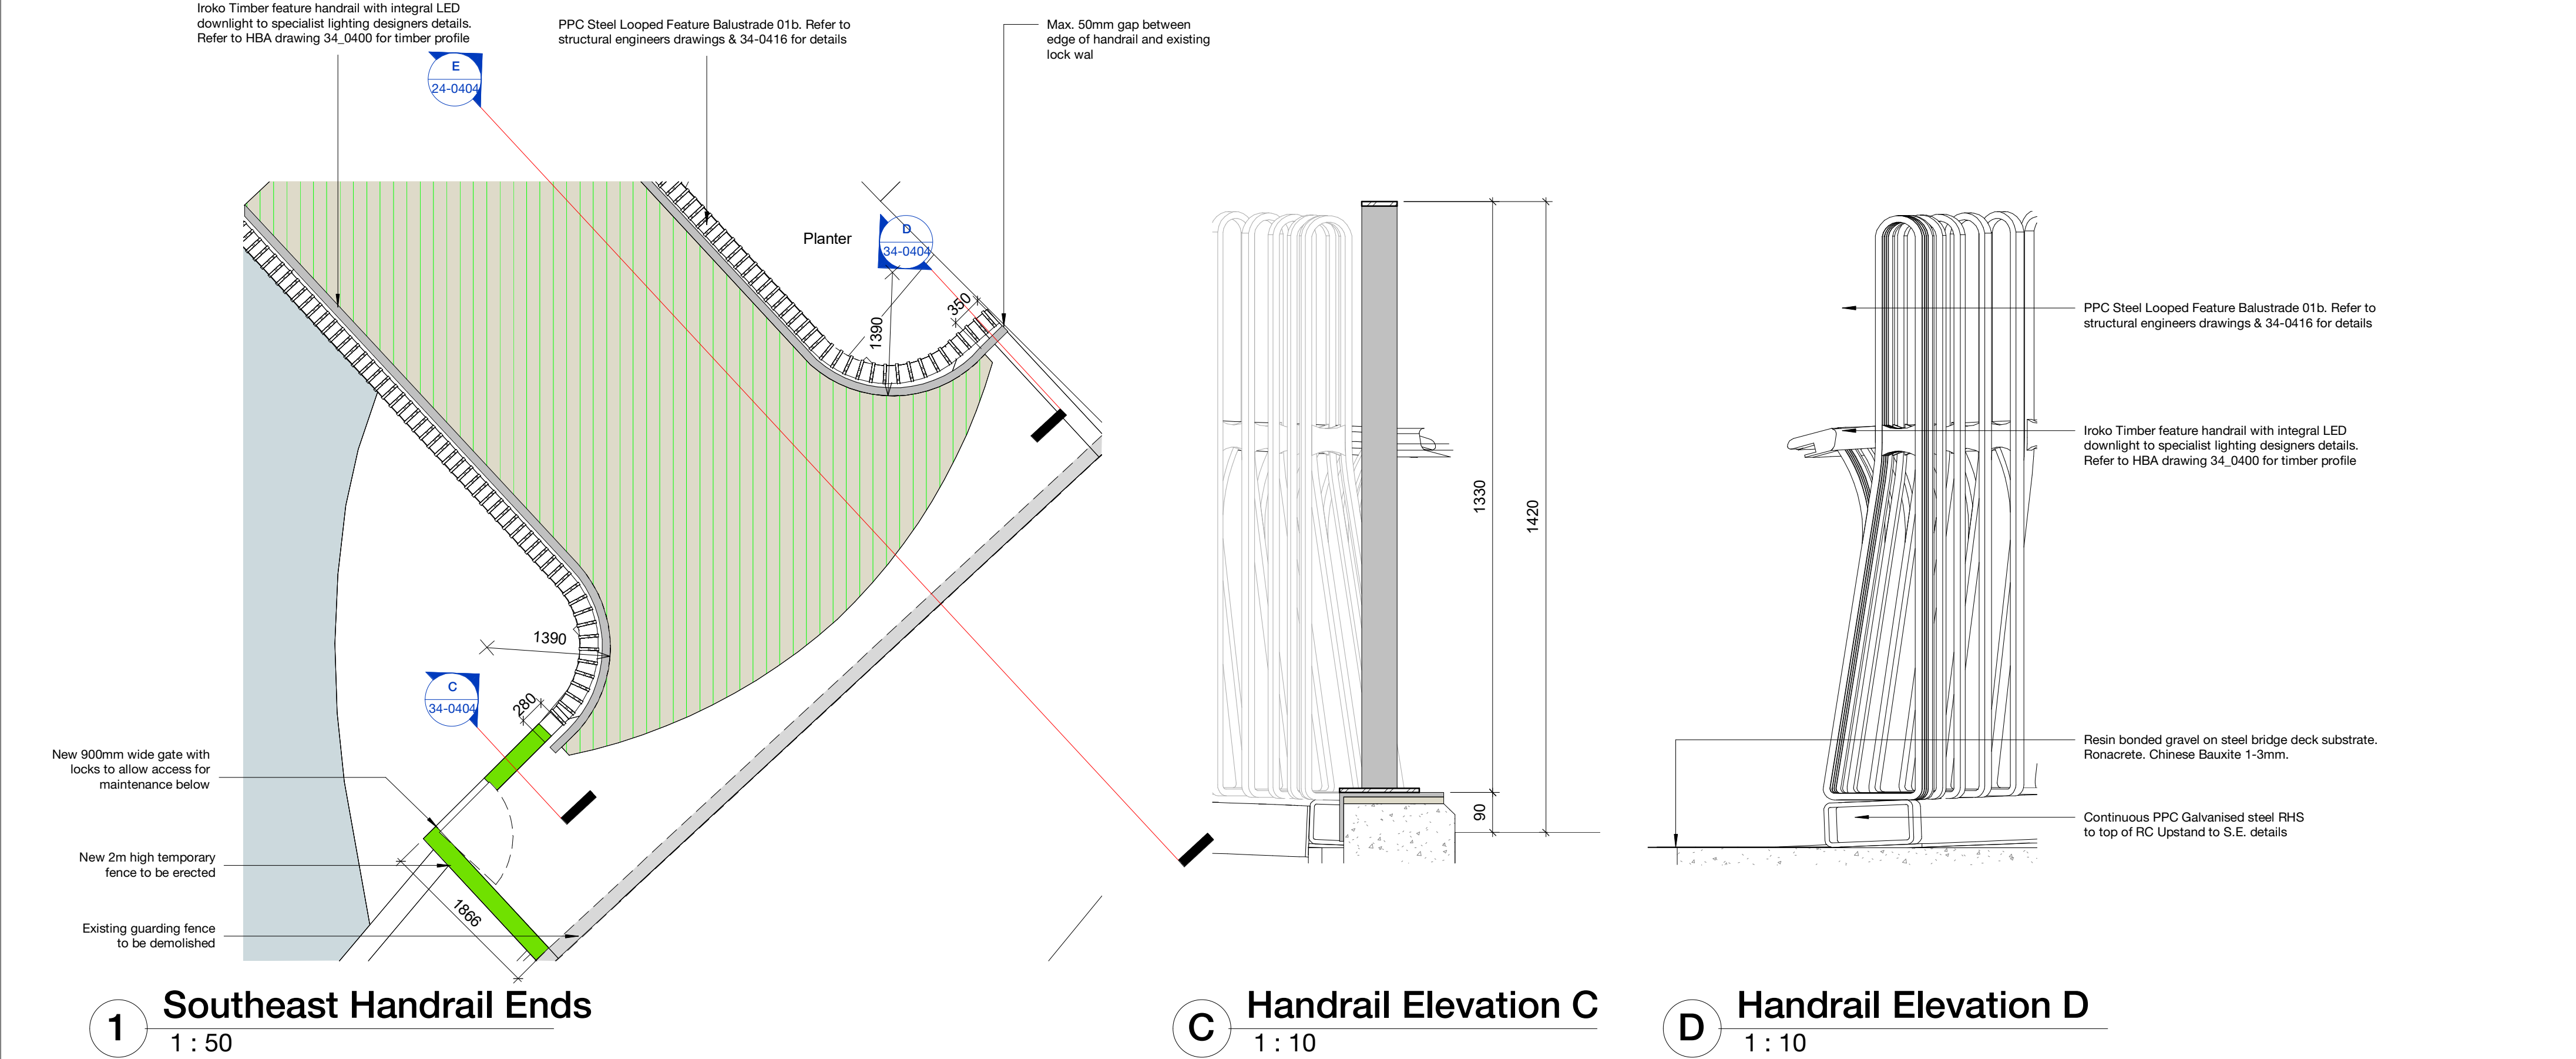

Rev	Description	Date	Copyright Hawkins\Brown Architects				Scale	Date	Job Number	Project	3C Tariff Street Manchester M1 2FF mail@hawkinsbrown.com hawkinsbrown.com
P1	Initial Issue	30/09/22	No implied licence exists. This drawing should not be used to calculate areas for the purposes of valuation. Do not scale this drawing. All Dimensions to be checked on the site by the contractor and such dimensions to be their responsibility. All work must comply with relevant British Standards and Building Regulations requirements. Drawing errors and omissions to be reported to the architect. To be read in conjunction with Architect's specification and other consultant information.	As Indicated	@ A2	09/30/22	210131	Islington Cycle Bridge			
P2	Issued for Stage 4 - Tender	21/10/22		Drawn By LW	Checked By JK	Status S2	Lock No.3 Ashton Canal Manchester				
				Drawing No. ICB-HBA-00-00-DR-A-34-0404		Rev P2	Purpose of Issue For information	Drawing Handrail Detail - Feature Balustrade handrail ends on SE ramp			
Hawkins\Brown											