




MATERIAL LOCATION REFERENCE ELEVATIONS

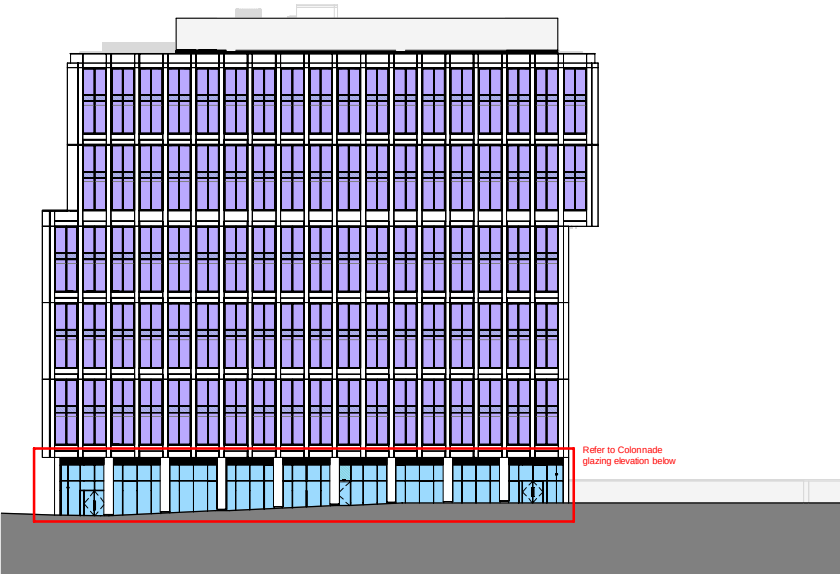

East Elevation (Beswick Row)

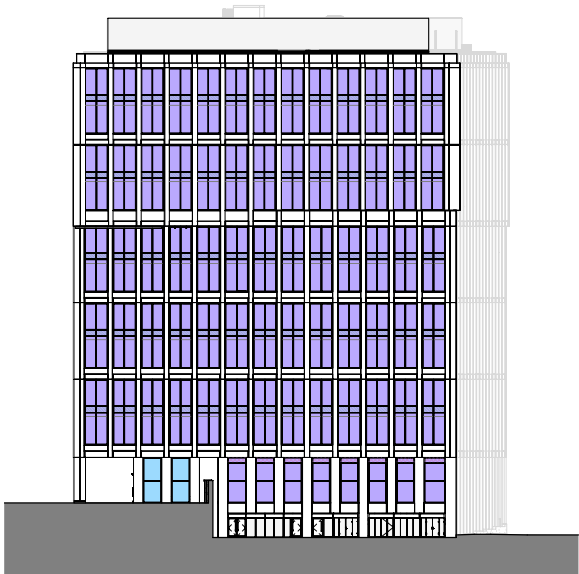

North Elevation (Service Yard)

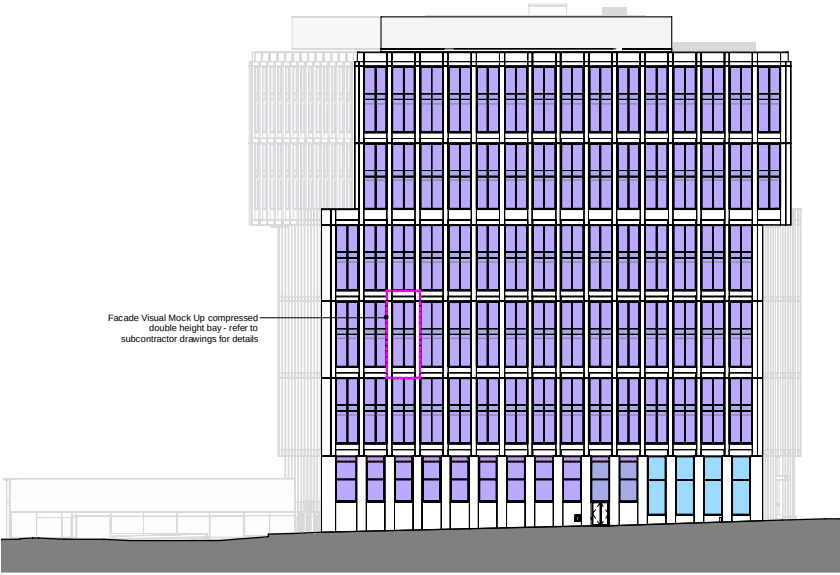


West Elevation (Corporation Street)



South Elevation (Miller Street)

COLONNADE GLAZING - ENLARGED REFERENCE ELEVATION

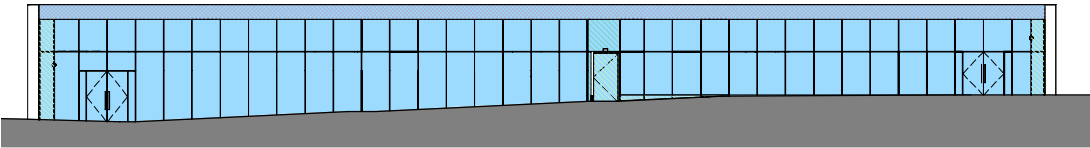

Colonnade Glazing East Elevation

MATERIAL



- Facade type** Capped stick built curtain walling system
Manufacturer Schuco
Product Reference FWS60
Colour/Finish Curtain wall framing - Polyester powder coated to RAL 7016
General Location Main building cladding
Infill Types


- Clear glazed panel (multiple glass types)
Opaque glazed panel
Louvre panel
(finish - Polyester powder coated to RAL 7016)

Clear Glazed Panel Types:
TYPE 1 - South & West Elevations
TYPE 2 - East & North Elevations


Illustrative Sample Images



Clear glazed & opaque infill

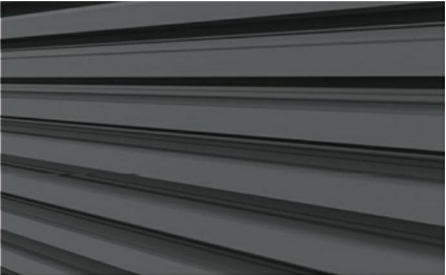

Louvre infill panel

 

RAL 7016 PPC finish to framing and louvred infill panels

MATERIAL



- Facade type** Capped stick built curtain walling system
Manufacturer Schuco
Product Reference FWS60 SG
Colour/Finish Curtain wall framing - Polyester powder coated to RAL 7016
General Location Main building cladding
Infill Types


- Clear glazed panel (multiple glass types)
Opaque glazed panel
Louvre panel
(finish - Polyester powder coated to RAL 7016)

Clear Glazed Panel Types:
(Glass types as per capped curtain wall system)
TYPE 1 - South Elevation (Retail Unit 1)
TYPE 2 - North Elevation (Retail Unit 2)
TYPE 3 - East Elevation- Colonnade (Retail Units 1 & 2)
TYPE 4 - South & West Elevations (Reception Area)

Illustrative Sample Images




Clear glazed & opaque infill

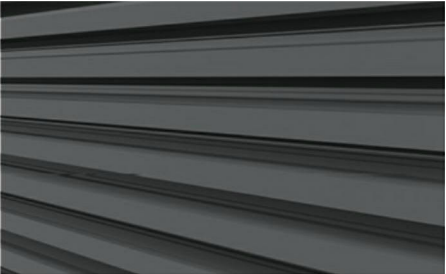

Louvre infill panel



RAL 7016 PPC finish to framing and louvred infill panels

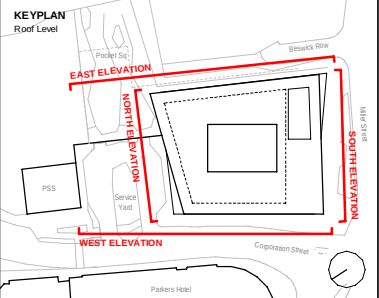

ISSUED FOR INFORMATION AS PART OF CONSTRUCTION ISSUE
THIS IS NOT AN AS-BUILT DRAWING

This drawing is copyright. Do not scale off dimensions. All dimensions to be checked on site by contractor. Contractor to report any dimensional discrepancies, errors or omissions prior to commencing on site.

Rev	Date	Description
P01	02/09/2020	First Issue - Planning Materials Samples
P02	15/03/2021	Planning Materials Samples Update
C01	01/11/2022	Planning Condition Submission

Client	Contractor
MEPC HERMES INVESTMENT MANAGEMENT	BOWMER + KIRKLAND

Contract Drawing Code
N/A

Project Title
NOMA - 4 Angel Square
Miller Street, Manchester



Drawing Title
Building Material Samples
Capped & Cap-less Curtain Walling

Status
FOR CONSTRUCTION

Job No
10257

Scale
NTS@ A1

Revision
C01

Drawing Code
NP4-SHP-21-ZZ-DR-A-6102

Project Location Material Specification Date Size Author

simpsonhaugh

Manchester
+44 (0)161 835 2345

London
+44 (0)20 7549 4000