


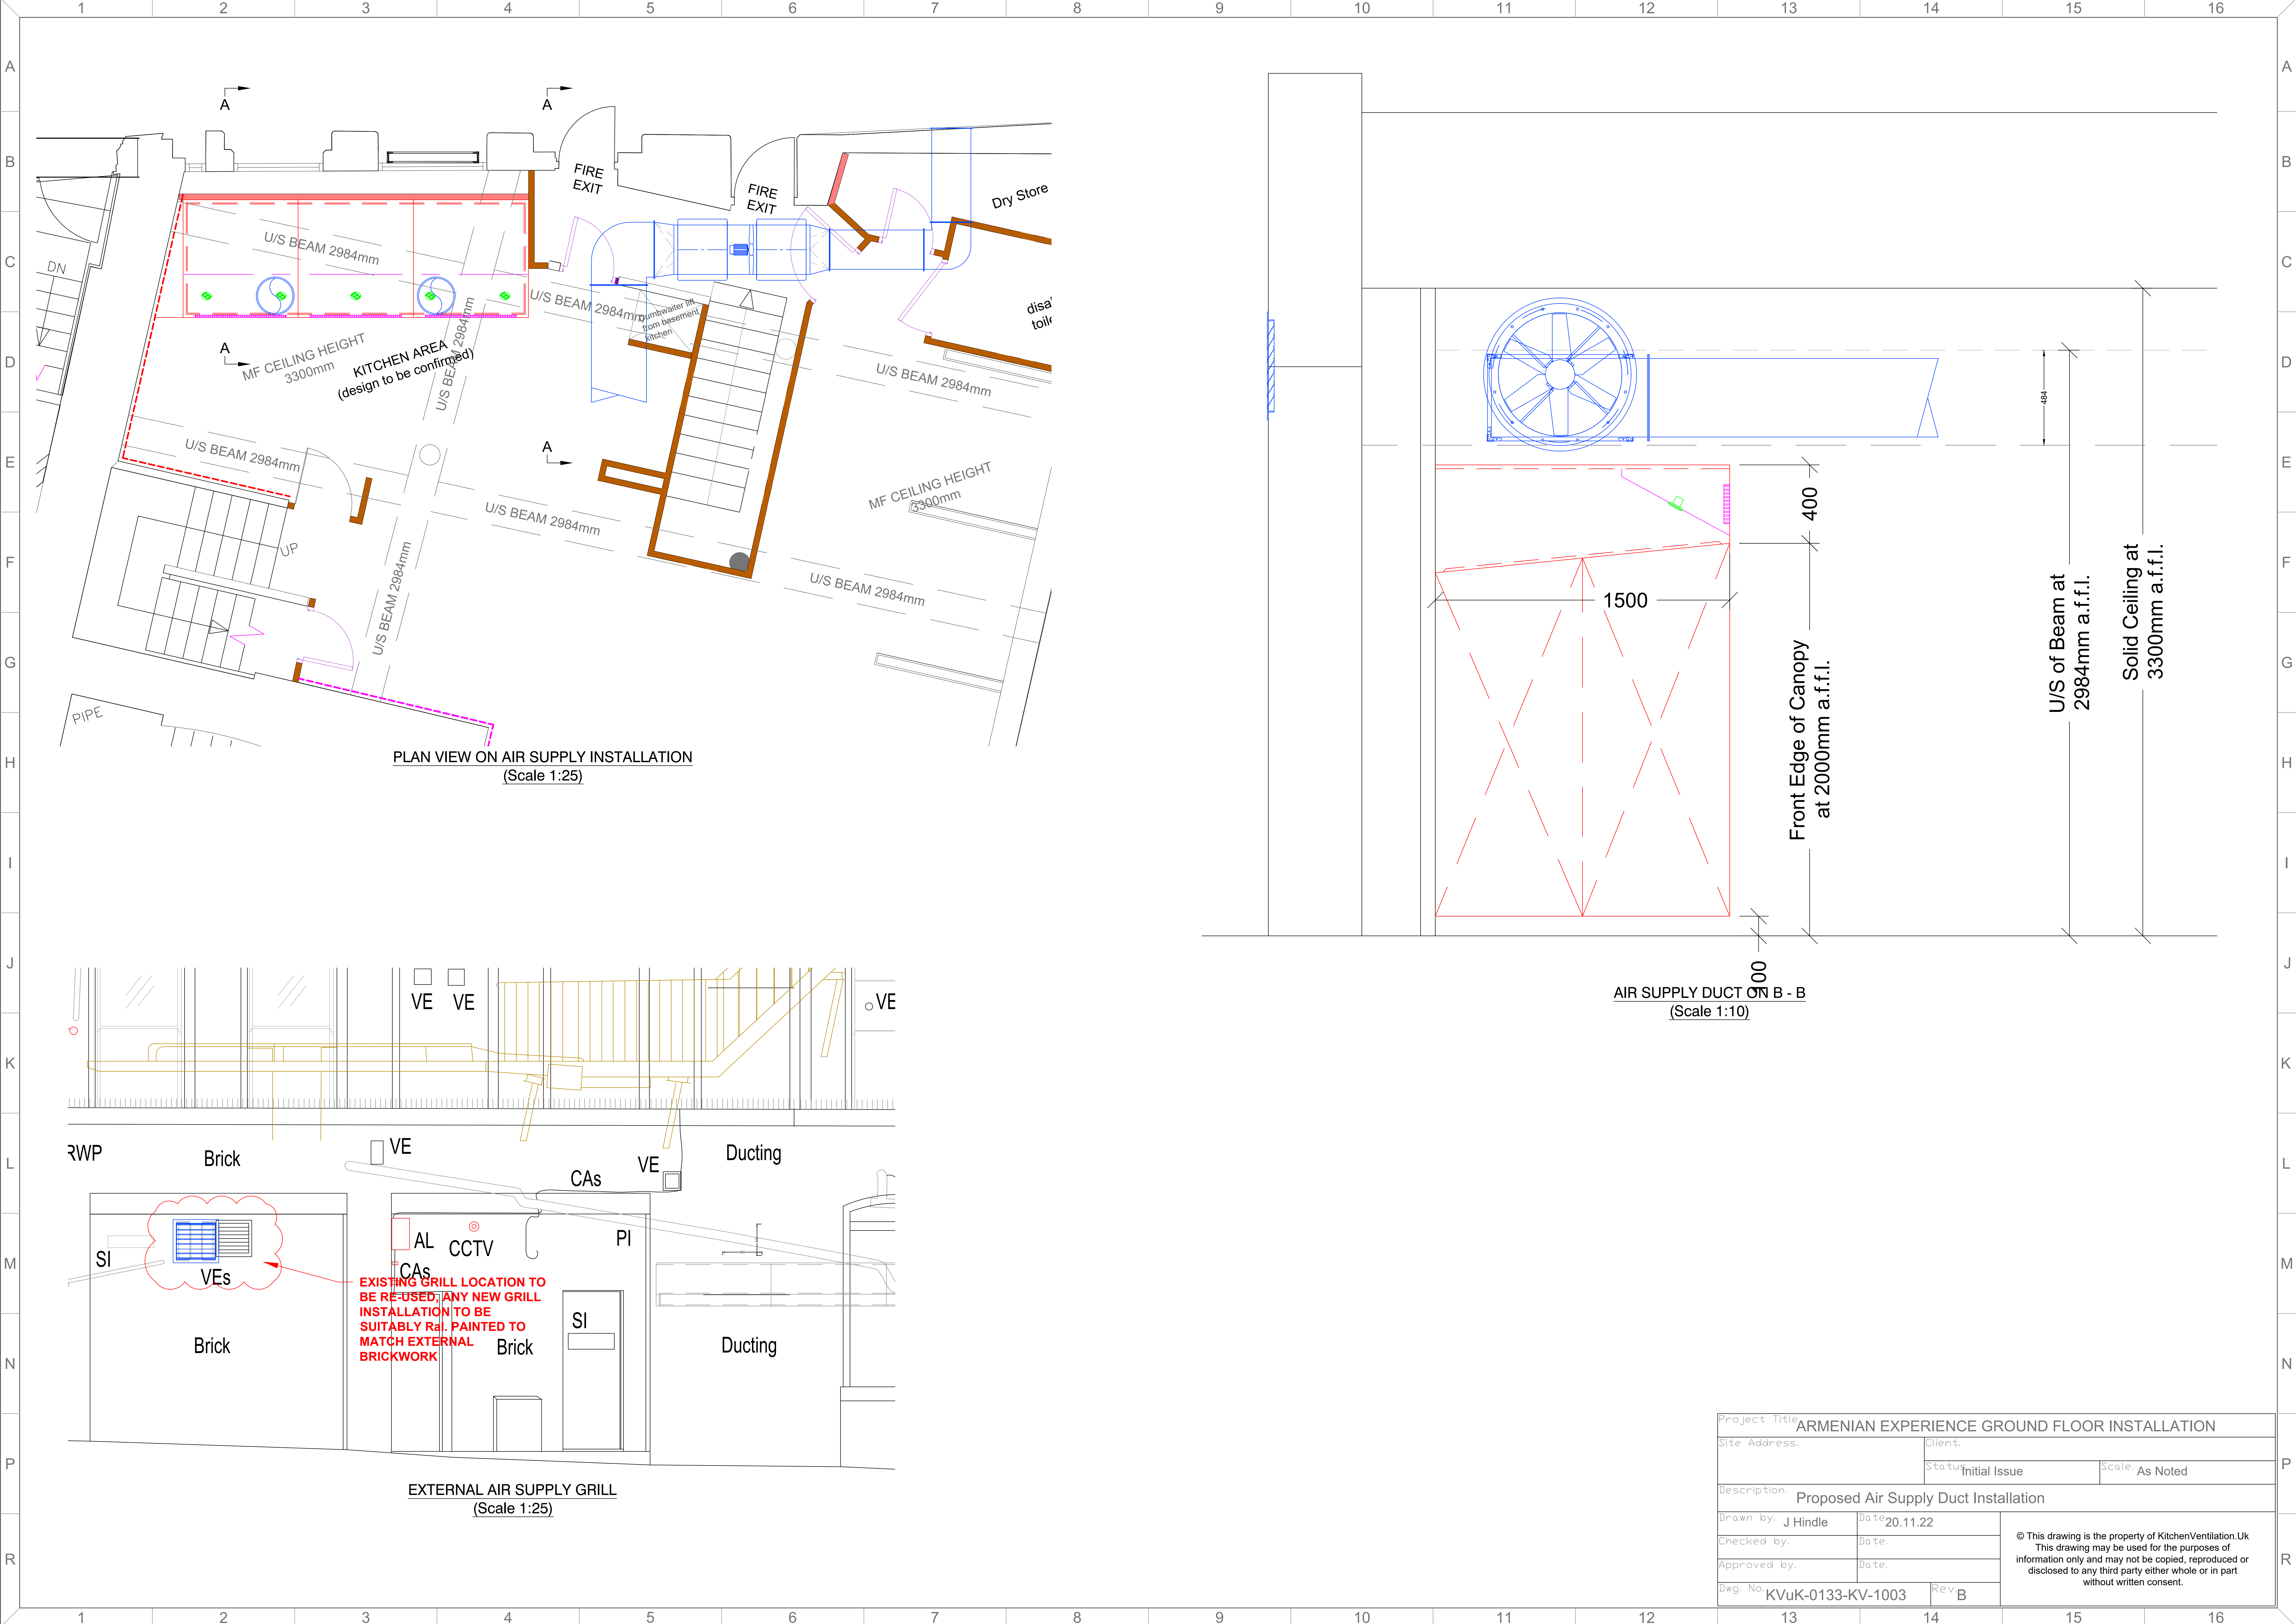

Project Title		ARMENIAN EXPERIENCE GROUND FLOOR INSTALLATION	
Site Address.		Client.	
		Status: Initial Issue	Scale: As Noted
Description: Proposed Air Supply Duct Installation			
Drawn by: J Hindle		Date: 20.11.22	
Checked by:		Date:	
Approved by:		Date:	
Dwg. No. KVUK-0133-KV-1003		Rev B	© This drawing is the property of KitchenVentilation.Uk This drawing may be used for the purposes of information only and may not be copied, reproduced or disclosed to any third party either whole or in part without written consent.