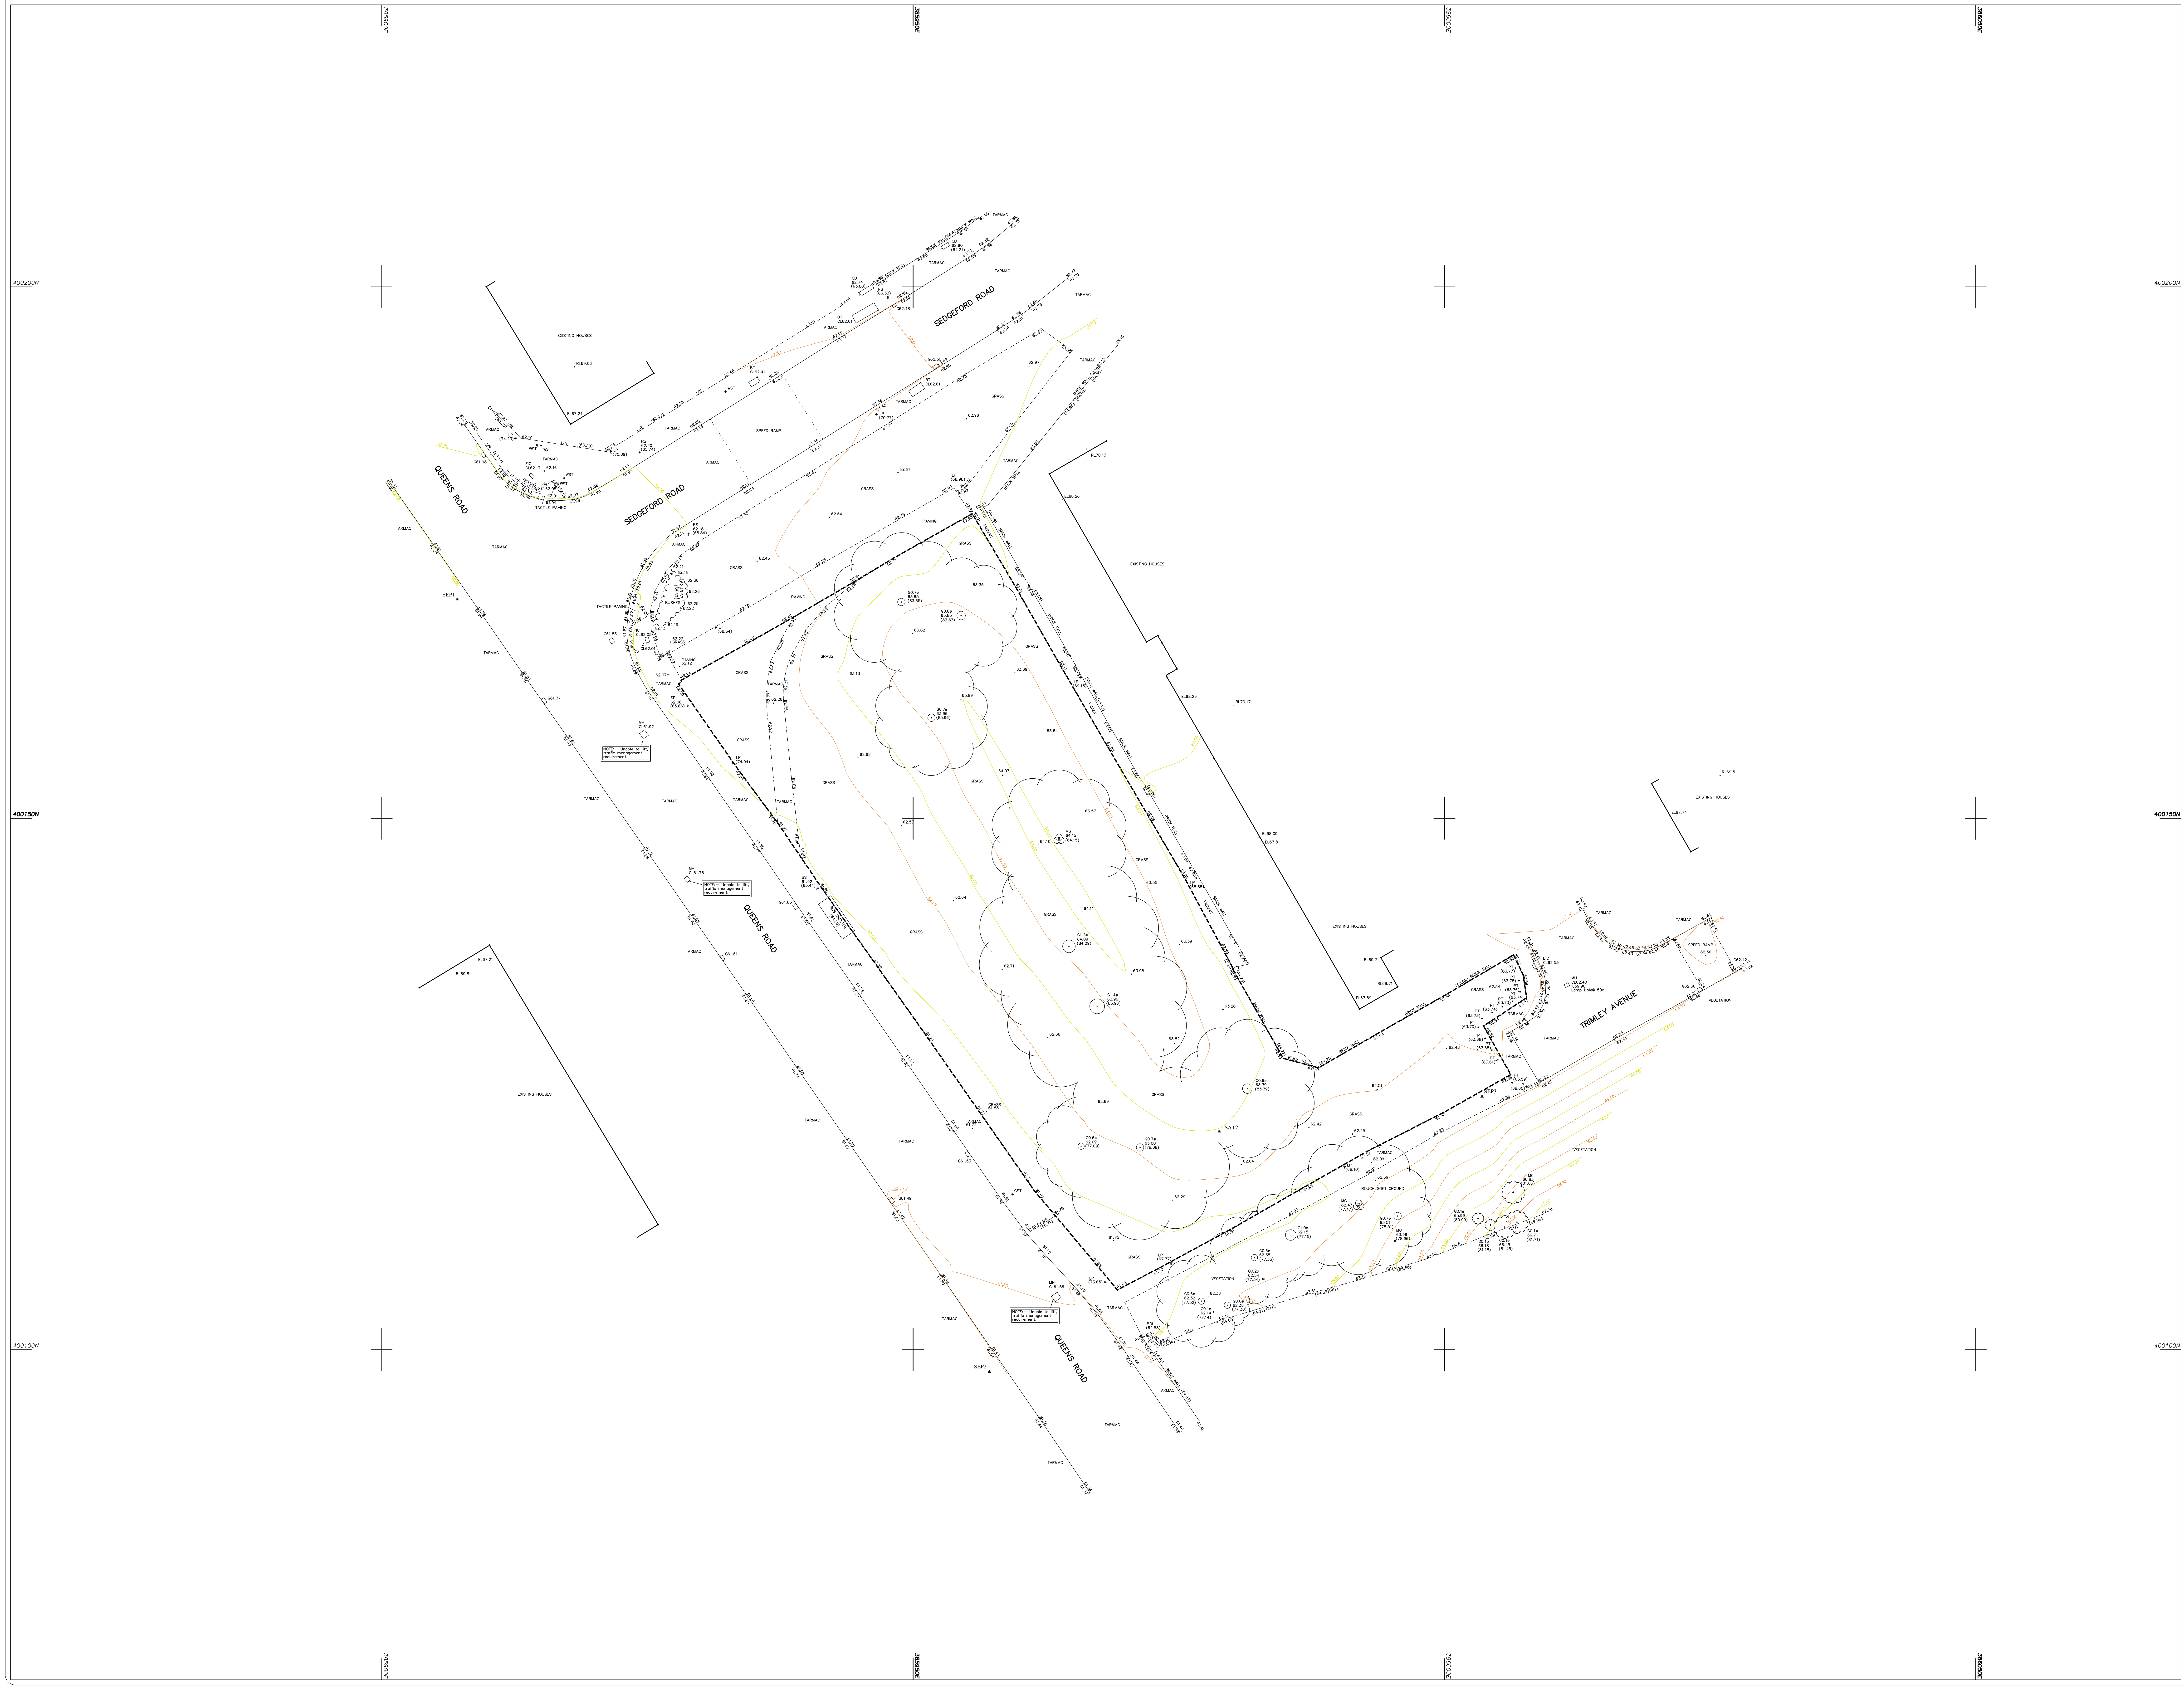

© Survey & Engineering Projects Ltd. 2021
Reproduction in whole or in part by any means is prohibited
without the prior permission of Survey & Engineering Projects Ltd.
T. (01695) 729835 F. (01695) 725566 W. www.sepsurvey.com E. info@sepsurvey.com

N

PLAN GRID NORTH

File Name: S21559-T_3D.dwg

LEGEND

AV	AIR VALVE
BB	BELISHA BEACON
BOL	BOLLARD
BH	BORE HOLE
BIN	BIN
BM	BENCH MARK
BS	BUS STOP
BT	BT INSPECTION COVER
CB	CONTROL BOX
CCTV	CCTV CAMERA POST
COL	COLUMN
COM	COMMUNICATIONS COVER
CST	CAR CHARGING STATION
CTV	CABLE TV COVER
DC	DRAINAGE CHANNEL
DP	DOWN PIPE
DR	DRAIN
EIC	ELEC INSPECTION COVER
EL	EAVES LEVEL
ELB	ELECTRIC BOX
ER	EARTH ROD
EP	ELECTRICITY POLE
FL	FINISHED FLOOR LEVEL
FH	FIRE HYDRANT
FP	FLAG POLE
G	GULLY
GLT	GROUND LIGHT
GP	GATE POST
GST	GAS TAP
GSV	GAS VALVE
IC	INSPECTION COVER
IL	INVERT LEVEL
KO	KERB OUTLET
LAD	LADDER
LD	LAND DRAIN
LP	LAMP POST
PAL	PALISADE
W/M	WIRE MESH
B/W	BARBED WIRE
C/P	CONC PANEL
P/W	POST AND WIRE
P/R	POST AND RAIL
I/R	IRON RAIL
C/B	CLOSE BOARDED
CH/L	CHAIN LINK
(99.99)	TOP OF FEATURE
	GATE
	STATION
	BOREHOLE
	BATTER
LBY	LIFEBUOY
MH	MANHOLE
MKR	MARKER
MS	MILE STONE
MP	MOORING POINT
MW	MONITORING WELL
OP	OUTFALL PIPE
PB	POST OFFICE BOX
PN	PYLON
PP	PETROL PUMP
PT	POST
RE	RODDING EYE
RL	RIDGE LEVEL
RS	ROAD SIGN
RTW	RETAINING WALL
RWP	RAINWATER PIPE
SAP	SAPLING
SNP	NAME PLATE
SP	SIGN POST
SOF	SOFFIT LEVEL
SV	STOP VALVE
TB	TRAFFIC BOLLARD
TCB	TELEPHONE CALL BOX
TIE	TIE WIRE
TL	TRAFFIC LIGHT
TLB	TRAFFIC LIGHT BOX
TM	TICKET MACHINE
TP	TELEGRAPH POLE
VP	VENT PIPE
WM	WATER METER
WO	WASH OUT
WST	WATER STOP TAP
WSV	WATER STOP VALVE
G0.8ø	TREE GIRTH (Dia.)
MG	TREE MULTI–GIRTH
	DRIP LINE
	WATER COURSE
	KERB
	FENCE
	SURFACE CHANGE
	WALL
	TOP BANK
	BOTTOM BANK
	BUILDING
	BUILDING CANOPY
	SURVEY BOUNDARY
	OVER HEAD ELECTRICAL
	OVER HEAD TELECOM
	HEDGE

NOTES:

All levels relate to O.S (Newlyn) Datum, Established using network RTK.
Survey plotted on a plane local grid, orientated to National Grid.

SURVEY STATIONS			
Name	Easting	Northing	Height
SEP1	385907.106	400170.588	62.025
SEP2	385957.183	400097.911	61.517
SEP3	386003.533	400123.810	62.388
SAT2	385978.804	400120.529	63.247

SHEET LAYOUT

0 2m 4m 8m 12m 16m
SCALE BAR

REV	DATE	DESCRIPTION

SURVEY & ENGINEERING PROJECTS

Client
Curtins Consulting Limited
Rose Wharf
78-80 East Street
Leeds
LS9 8EE

Project Title
Topographical Survey of Land at:
Queens Road
Manchester
M40 8GW

Surveyed	Drawn	Checked
S.Howard	M.Charlton	R.Critchley

Scale	Date	Drawing Ref.	No.	Size	Rev
1:200	Apr' 21	S21559-T	01	A0	--