


Notes:

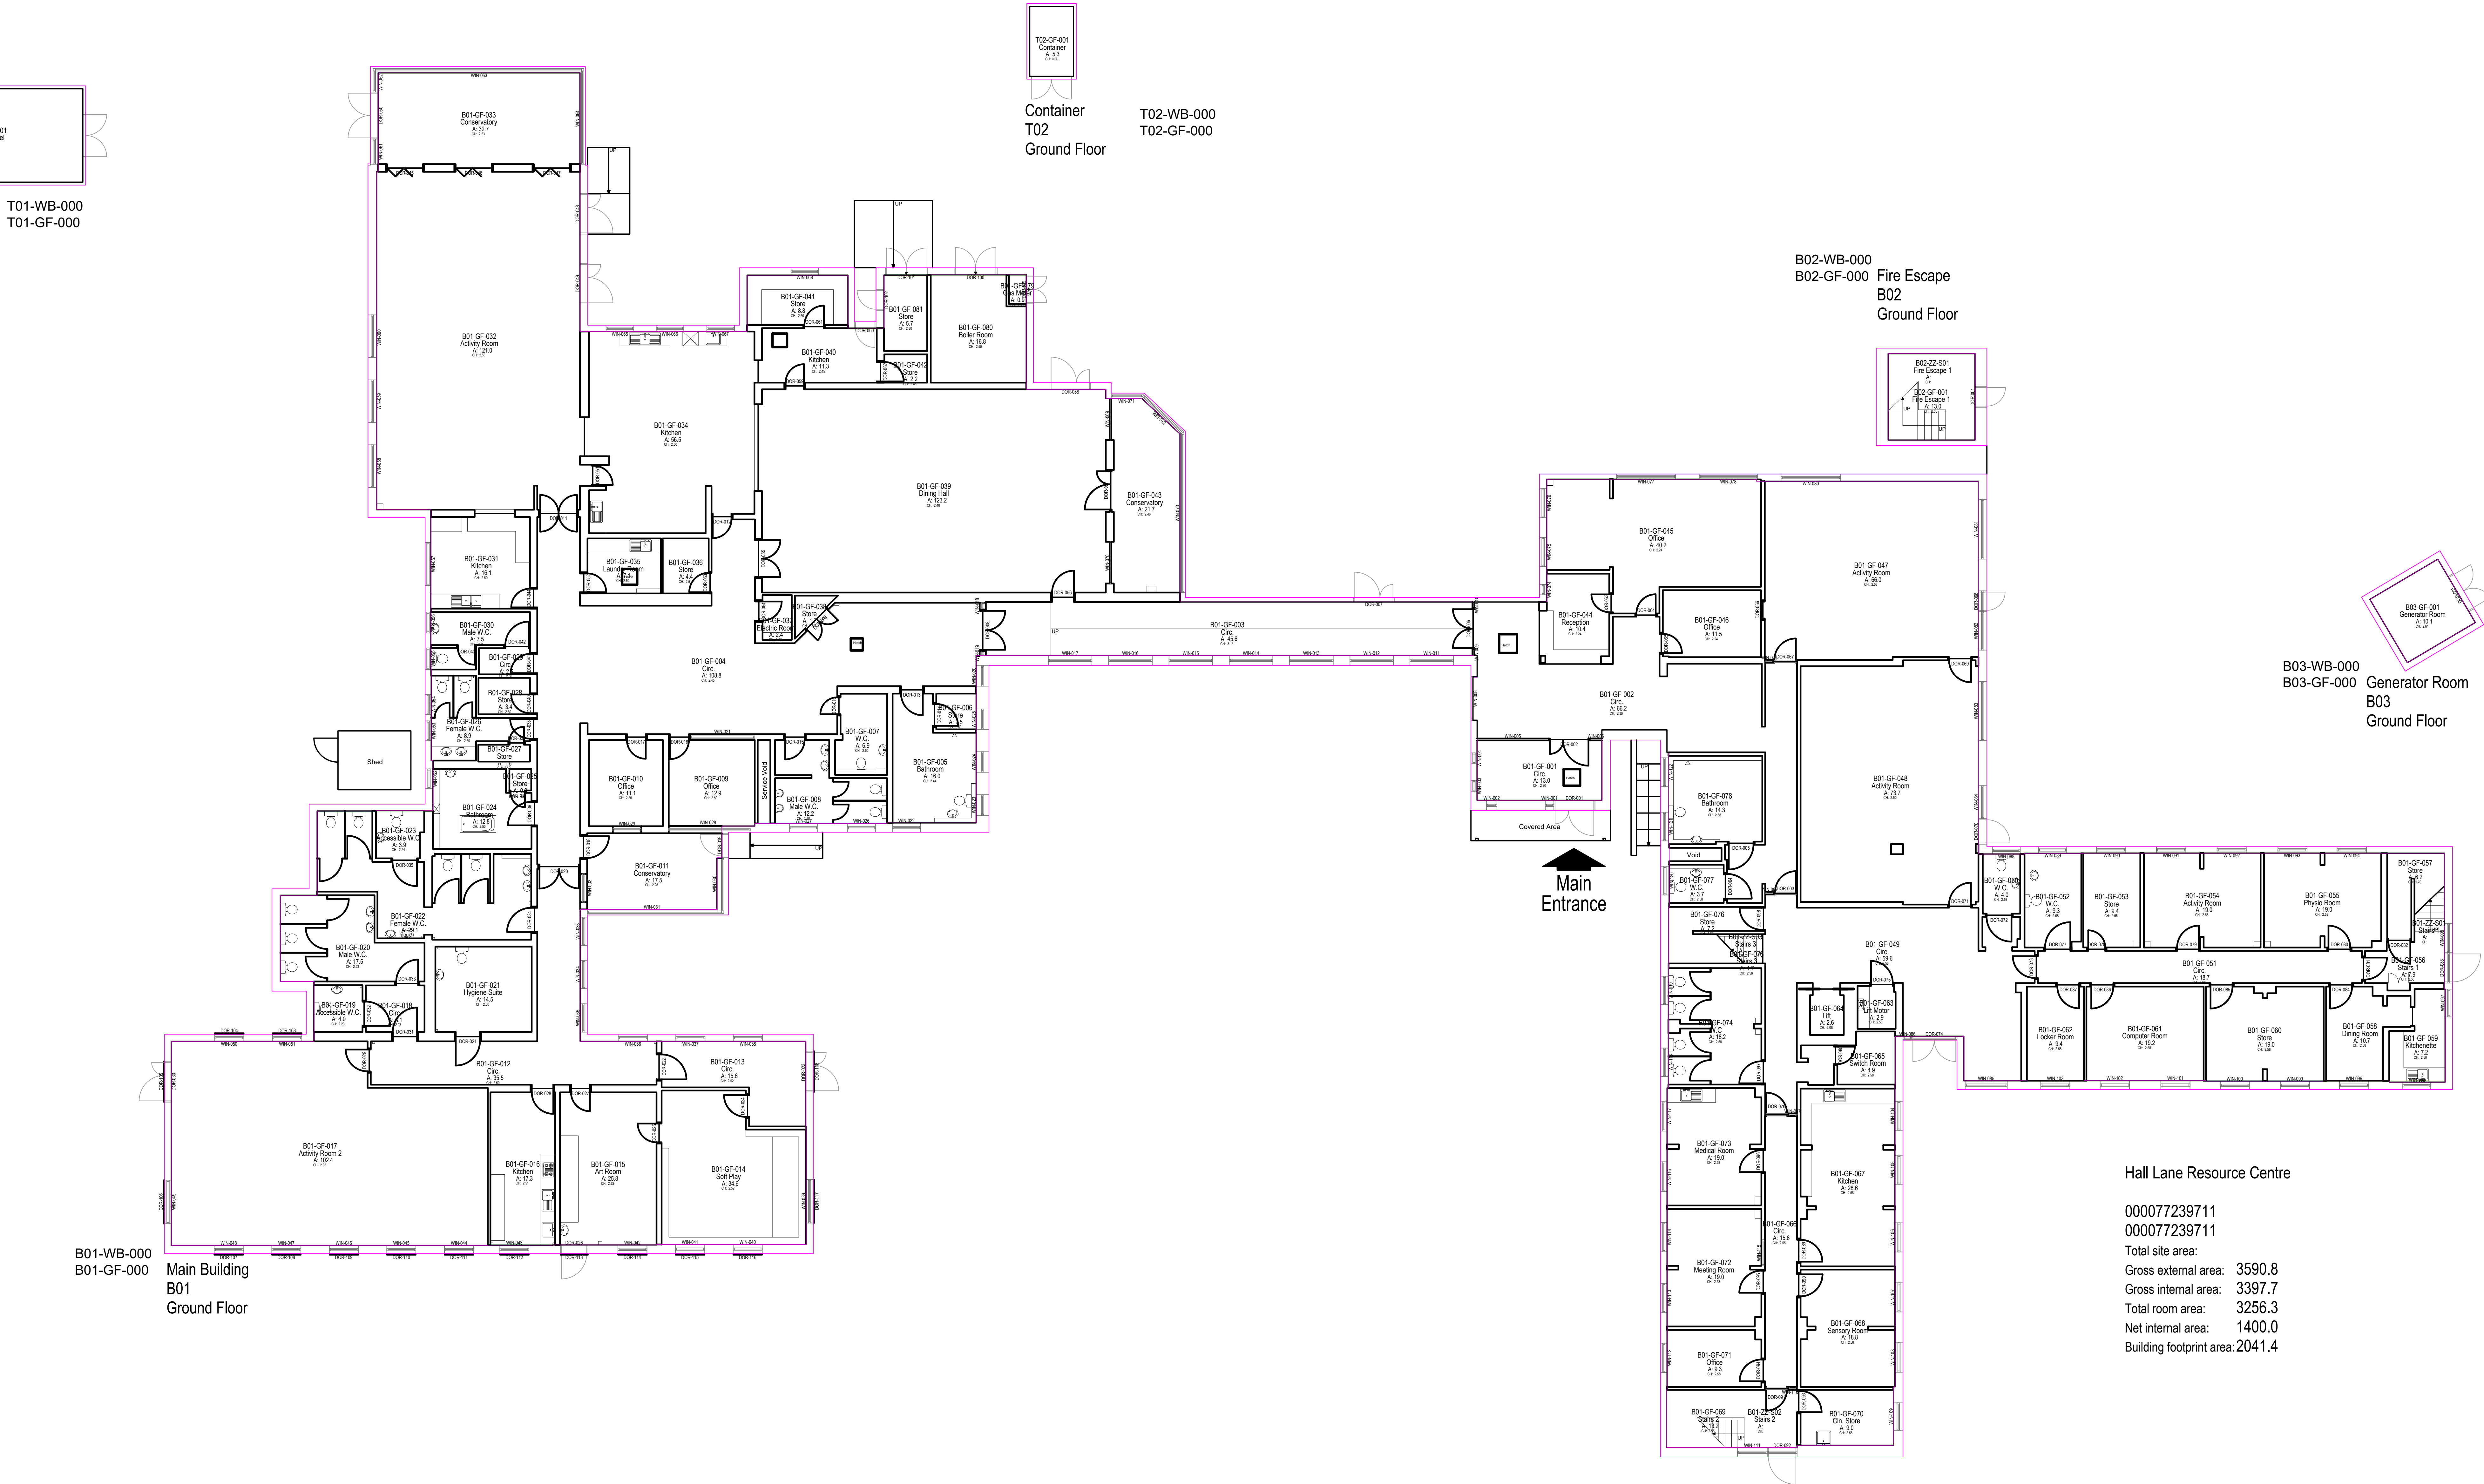

T01-WB-000
T01-GF-000

Container
T02
Ground Floor

T02-WB-000
T02-GF-000

B02-WB-000
B02-GF-000 Fire Escape
B02
Ground Floor

B03-WB-000
B03-GF-000 Generator Room
B03
Ground Floor

B01-WB-000
B01-GF-000 Main Building
B01
Ground Floor

Hall Lane Resource Centre

000077239711
000077239711
Total site area:
Gross external area: 3590.8
Gross internal area: 3397.7
Total room area: 3256.3
Net internal area: 1400.0
Building footprint area: 2041.4

Copyright: All rights reserved. This drawing must not be reproduced without permission from AA Projects Ltd. Do not scale off this drawing. All dimensions are to be checked on site by contractor / sub contractor. Any discrepancies to be reported to AA Projects Ltd.