



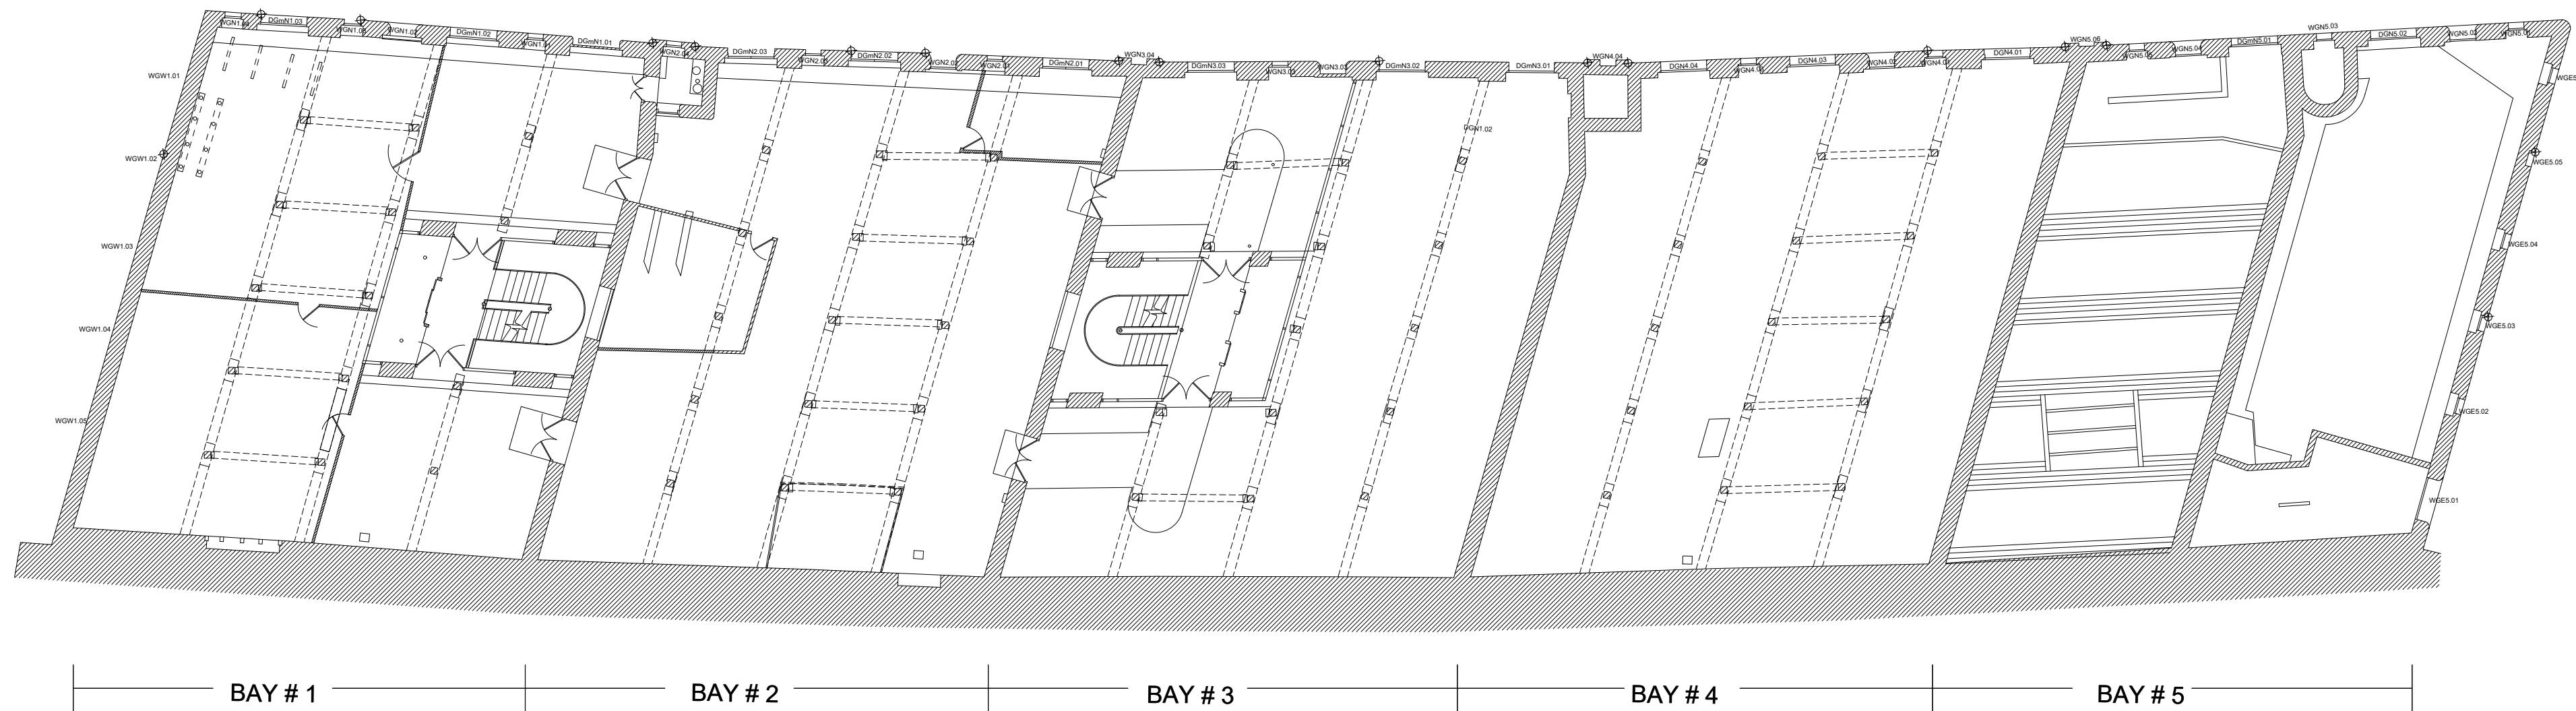

GROUND FLOOR MEZZANINE

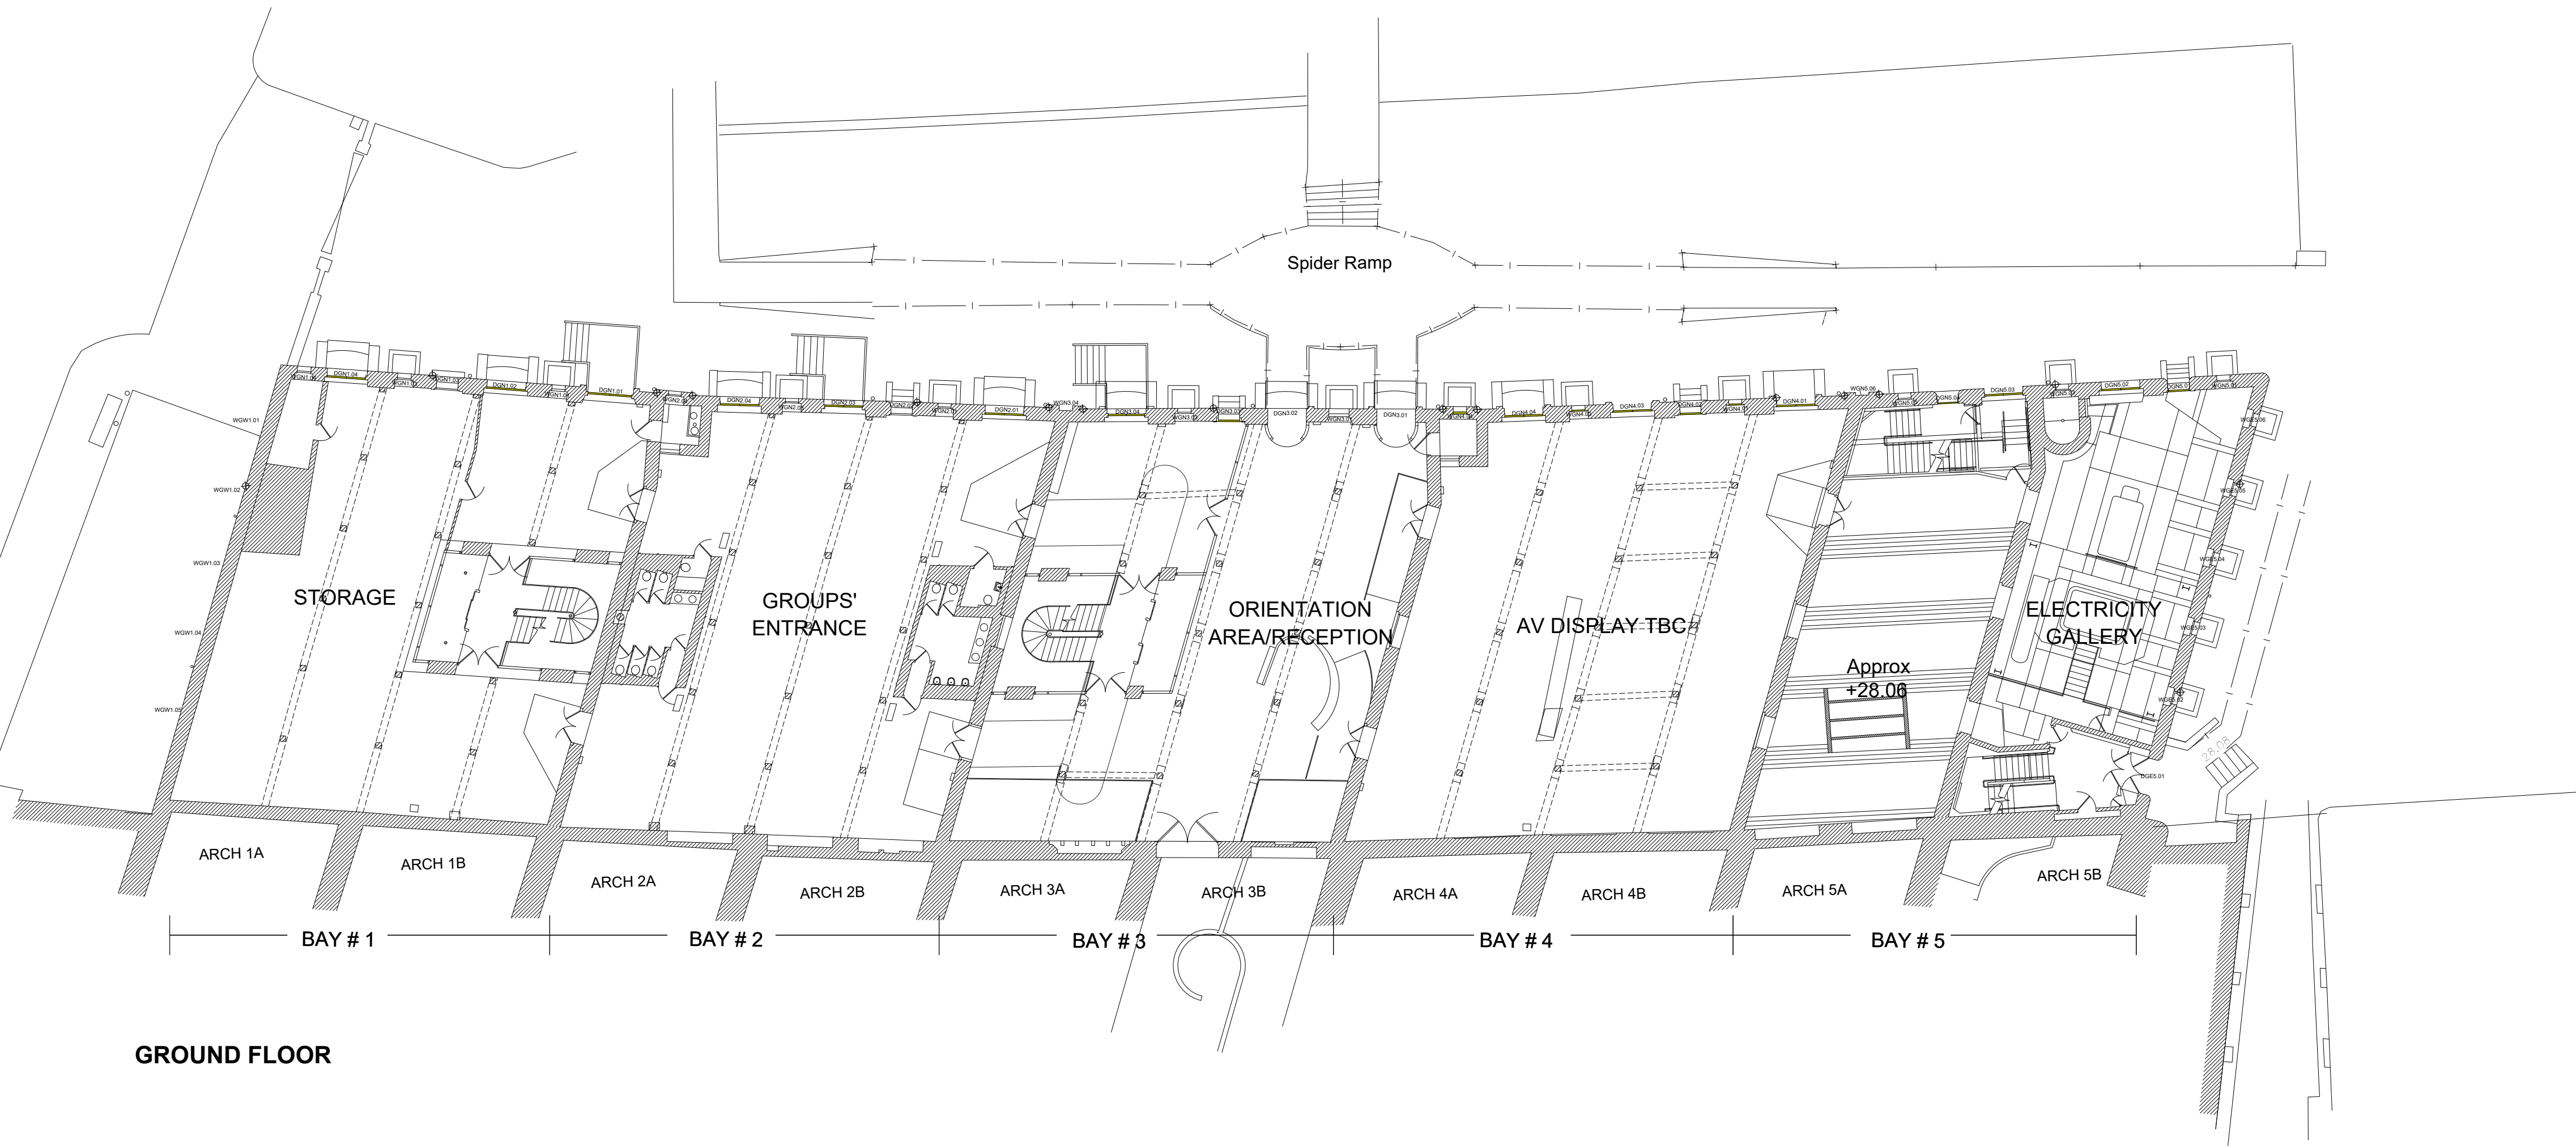

GROUND FLOOR

EXISTING BUILDING: GROUND FLOOR & GROUND MEZZANINE 1:400 @ A3 1:200 @ A1

INDICATIVE NORTH

NORTH

EAST

WEST

SOUTH

BASED ON MEASURED SURVEY BY GREEN HATCH, 2018			
JOB TITLE Essential Repairs 1830 Warehouse, Science & Industry Museum, M3 4FP	JOB NO. 275	DRWG. TITLE Existing building: Ground Floor & Ground Mezzanine	STATUS Planning
		DRWG. NO. 275/ PD / 011 (A1 ORIGINAL FORMAT)	REV: SCALE: 1:400@A3 1:200@A1
Studiosdownie	TEL: +44 (0) 20 7299 7766	All dimensions to be checked on site by the Contractor and confirmed with the Architect prior to construction. Do not scale off this drawing.	
ARCHITECTS LLP	info@studiosdownie.com	Drawn by: JP	DATE: 03/02/23