


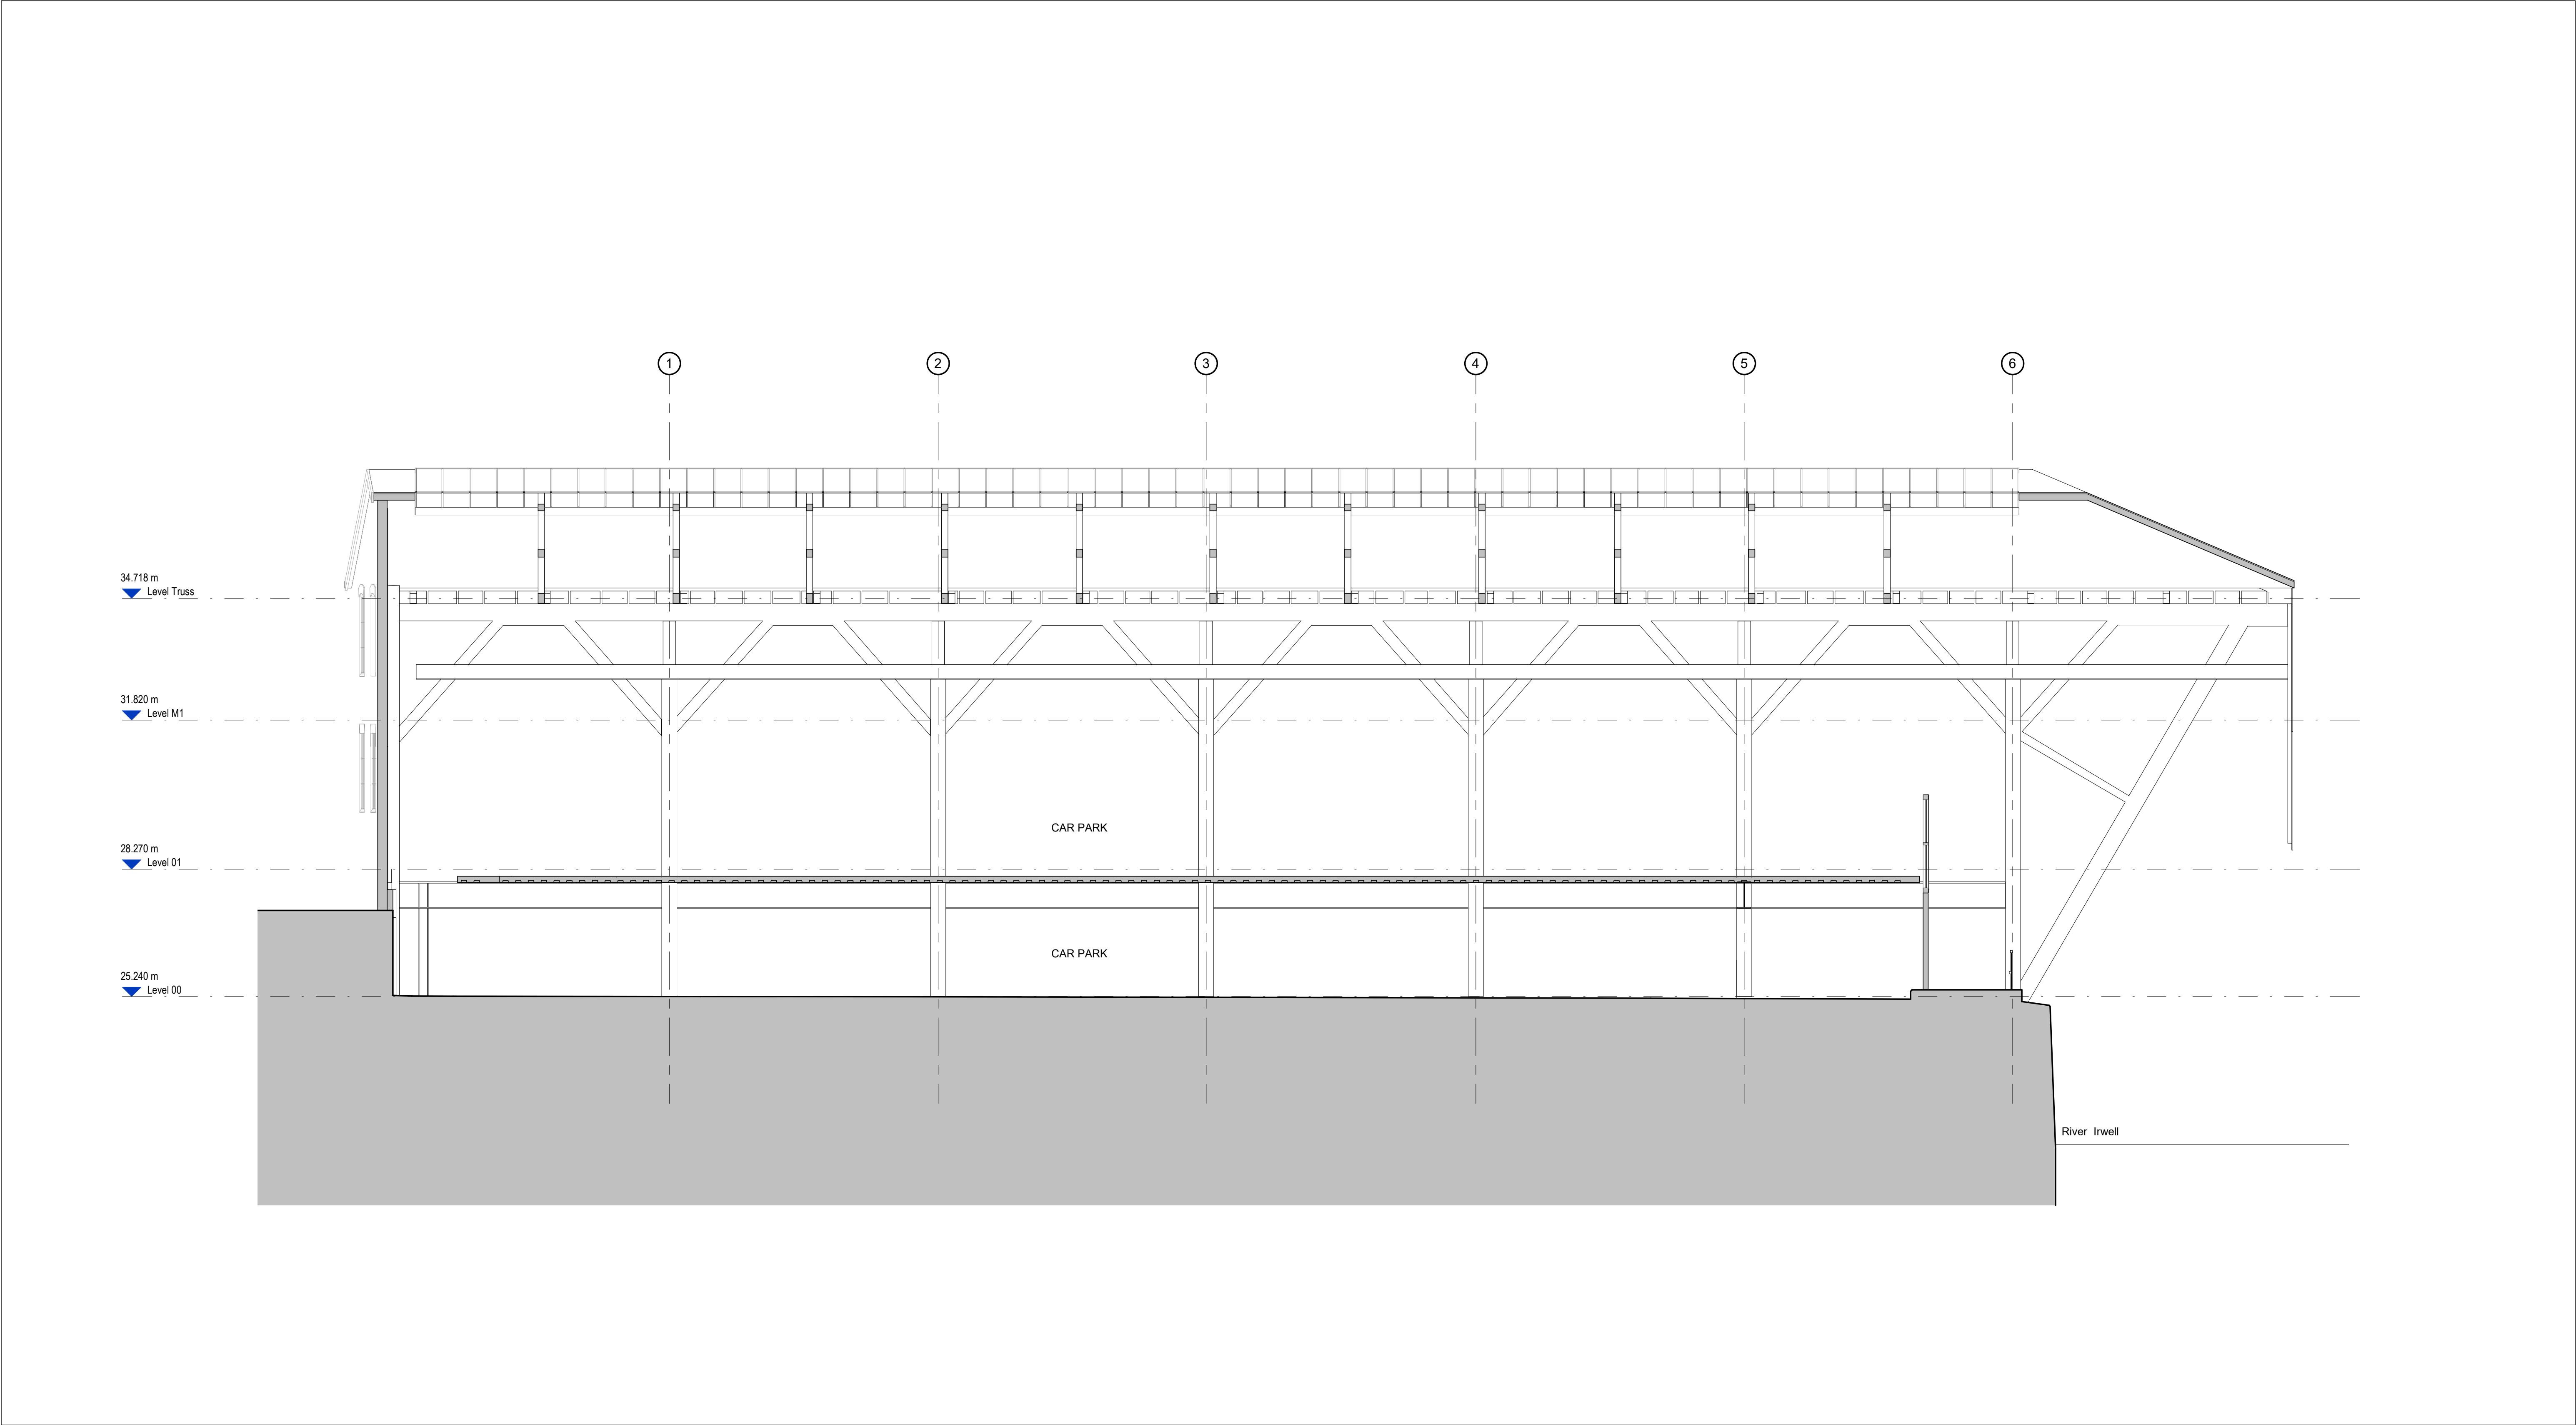

Notes


Do not scale from this drawing.

All dimensions are to be checked prior to construction and any discrepancies are to be identified to the Architect.

Copyright reserved.

A	18/01/23	Issued for planning	GL

3DReid
www.3DReid.com
Architecture Interiors Masterplanning

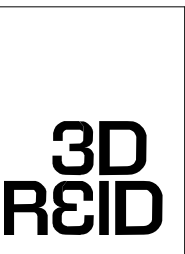

Status	PLANNING			
Client	ALLIED LONDON			
Project	SHIPYARD WATER ST, MANCHESTER			
Title	Existing GA Section B-B			
Scale	Size	Date	Drawn	Checked
1 : 75	A1	26/08/22	GL	NS
Drawing No.				Rev.
200097-3DR-ZZ-DR-A-08202				A