
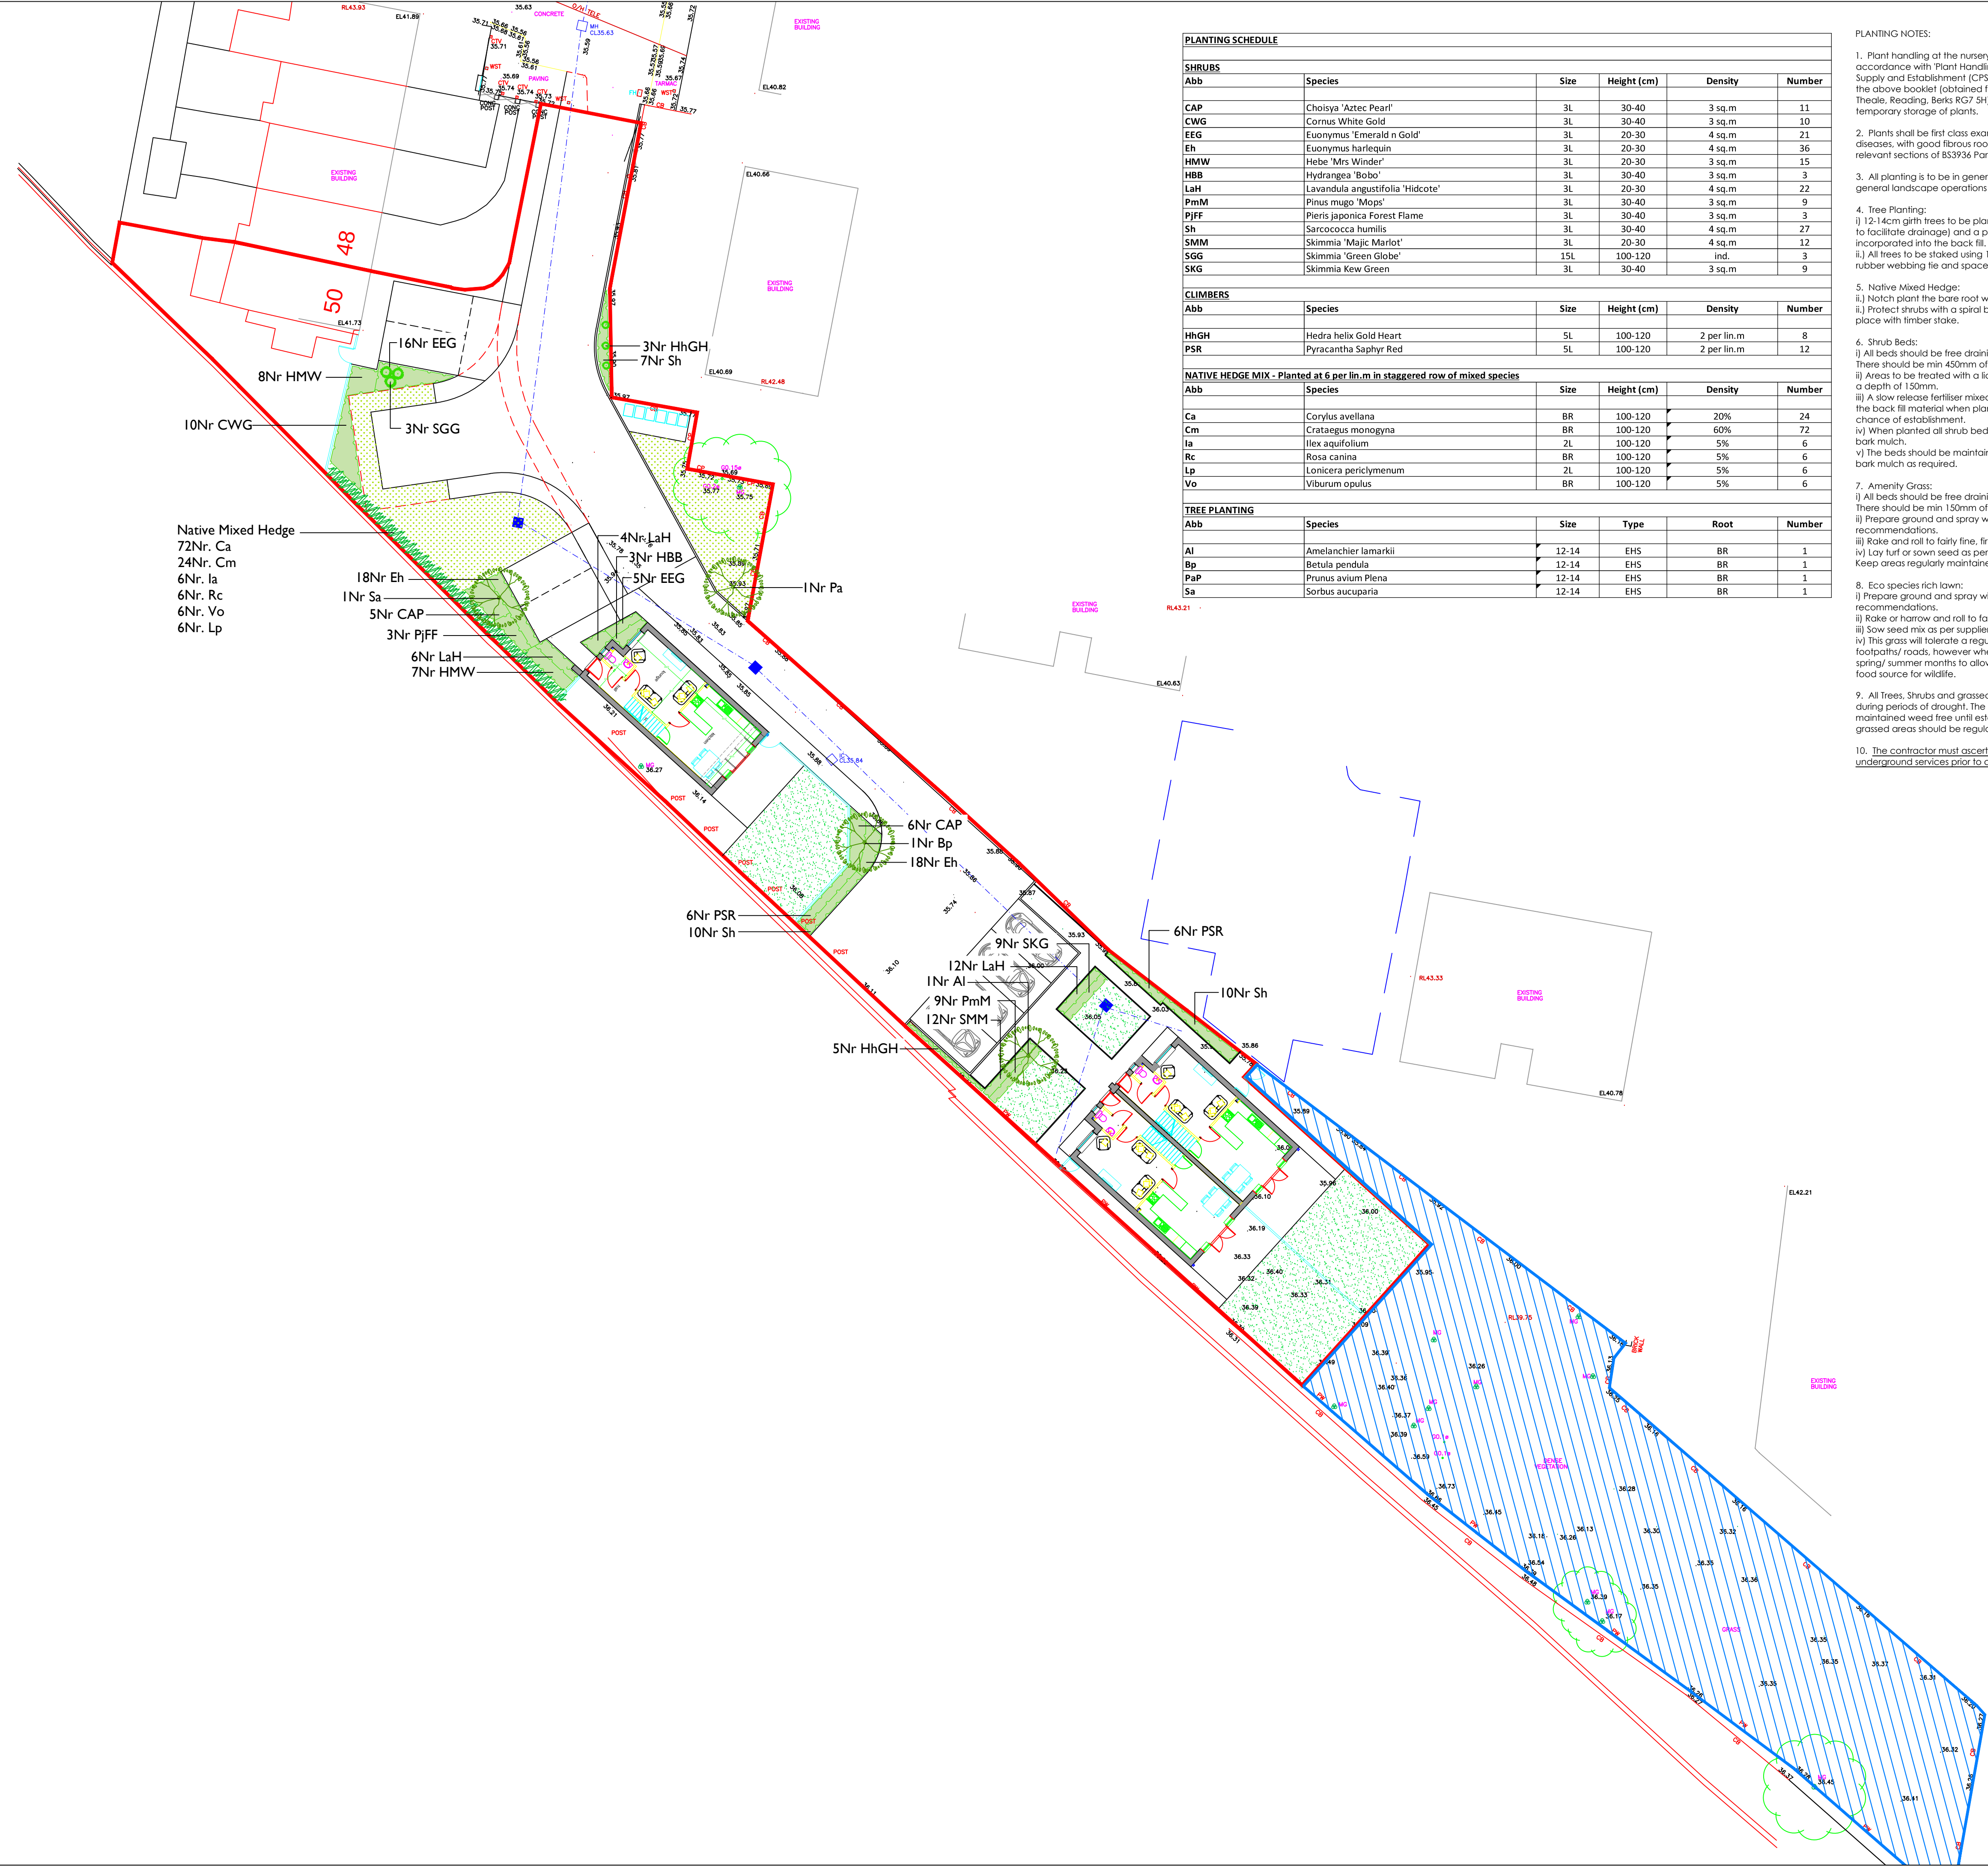
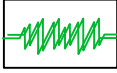
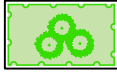


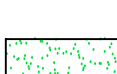

PLANTING SCHEDULE					
SHRUBS					
Abb	Species	Size	Height (cm)	Density	Number
CAP	Choisya 'Aztec Pearl'	3L	30-40	3 sq.m	11
CWG	Cornus White Gold	3L	30-40	3 sq.m	10
EEG	Euonymus 'Emerald n Gold'	3L	20-30	4 sq.m	21
Eh	Euonymus harlequin	3L	20-30	4 sq.m	36
HMW	Hebe 'Mrs Winder'	3L	20-30	3 sq.m	15
HBB	Hydrangea 'Bobo'	3L	30-40	3 sq.m	3
LaH	Lavandula angustifolia 'Hidcote'	3L	20-30	4 sq.m	22
PmM	Pinus mugo 'Mops'	3L	30-40	3 sq.m	9
PjFF	Pieris japonica Forest Flame	3L	30-40	3 sq.m	3
Sh	Sarcococca humilis	3L	30-40	4 sq.m	27
SMM	Skimmia 'Majic Marlot'	3L	20-30	4 sq.m	12
SGG	Skimmia 'Green Globe'	15L	100-120	ind.	3
SKG	Skimmia Kew Green	3L	30-40	3 sq.m	9
CLIMBERS					
Abb	Species	Size	Height (cm)	Density	Number
HhGH	Hedra helix Gold Heart	5L	100-120	2 per lin.m	8
PSR	Pyracantha Saphyr Red	5L	100-120	2 per lin.m	12
NATIVE HEDGE MIX - Planted at 6 per lin.m in staggered row of mixed species					
Abb	Species	Size	Height (cm)	Density	Number
Ca	Corylus avellana	BR	100-120	20%	24
Cm	Crataegus monogyna	BR	100-120	60%	72
la	Ilex aquifolium	2L	100-120	5%	6
Rc	Rosa canina	BR	100-120	5%	6
Lp	Lonicera periclymenum	2L	100-120	5%	6
Vo	Viburnum opulus	BR	100-120	5%	6
TREE PLANTING					
Abb	Species	Size	Type	Root	Number
Al	Amelanchier lamarkii	12-14	EHS	BR	1
Bp	Betula pendula	12-14	EHS	BR	1
PaP	Prunus avium Plena	12-14	EHS	BR	1
Sa	Sorbus aucuparia	12-14	EHS	BR	1

- PLANTING NOTES:
- Plant handling at the nursery, and during transit up to delivery, shall be in accordance with 'Plant Handling', the booklet published by the Committee for Plant Supply and Establishment (CPSE). The contractor shall comply with clauses 3 & 4 of the above booklet (obtained from the Horticulture Trades Association, 19 High Street, Theale, Reading, Berks RG7 5H) which refers to the receipt, unloading and temporary storage of plants.
 - Plants shall be first class examples of their species or variety, free from all pests and diseases, with good fibrous root systems and materially undamaged (refer to relevant sections of BS3936 Parts 1-4 'Specification of Nursery Stock').
 - All planting is to be in general compliance with BS4428: 1989 'Code of Practice for general landscape operations'
 - Tree Planting:
 - 12-14cm girth trees to be planted in pits 650 x 650 x 550mm deep (base broken out to facilitate drainage) and a peat free compost or slow release tree fertiliser incorporated into the back fill.
 - All trees to be staked using 100 dia short stakes and secured to the tree with rubber webbing tie and spacer.
 - Native Mixed Hedge:
 - Notch plant the bare root whips into the ground and heal into place.
 - Protect shrubs with a spiral bound biodegradable shrub guard and secure in place with timber stake.
 - Shrub Beds:
 - All beds should be free draining and free from builders rubble and large stones. There should be min 450mm of good quality top soil to BS3882 to all tree shrubs beds.
 - Areas to be treated with a licensed weed killer prior to planting and cultivated to a depth of 150mm.
 - A slow release fertiliser mixed with a peat free compost should be incorporate into the back fill material when planting the shrubs to give them the best possible chance of establishment.
 - When planted all shrub beds are to be mulched with 50mm depth of small grade bark mulch.
 - The beds should be maintained weed free and the beds topped up annually with bark mulch as required.
 - Amenity Grass:
 - All beds should be free draining and free from builders rubble and large stones. There should be min 150mm of good quality top soil to BS3882 to all the lawn areas.
 - Prepare ground and spray with a licensed weed killer inline with manufacturers recommendations.
 - Rake and roll to fairly fine, firm surface.
 - Lay turf or sown seed as per suppliers recommended sowing rates and timings. Keep areas regularly maintained with min 12 cuts per year.
 - Eco species rich lawn:
 - Prepare ground and spray with a licensed weed killer inline with manufacturers recommendations.
 - Rake or harrow and roll to fairly fine, firm surface.
 - Sow seed mix as per suppliers recommended sowing rates and timings.
 - This grass will tolerate a regular mowing regime where necessary to the back of footpaths/ roads, however where possible allow localised areas to grow out in late spring/ summer months to allow more species to flower and to provide habitat and food source for wildlife.
 - All Trees, Shrubs and grassed areas to be watered in the first year of establishment during periods of drought. The base of newly planted trees and shrubs to be maintained weed free until established to reduce competition from weed. Formal grassed areas should be regularly maintained.
 - The contractor must ascertain himself/herself of the exact location of underground services prior to carrying out any works on site.

- LEGEND - SOFTWARES
-  Existing Trees to be retained, please refer to the Tree Survey Report for further information on all proposed tree works and tree protection measures.
 -  Proposed Native/ Wildlife Beneficial Trees to be planted as 12-14cm girth Extra Heavy Standards.
 -  Proposed Mixed Native Hedge to be planted as 100-120cm high BR stock at 6 plants per lin.m in a staggered row.
 -  Proposed Ornamental Shrub Beds to be planted as 3L flowering and wildlife beneficial plants at 3-5 per sq.m with 15L specimens, beds to be mulched with medium grade bark mulch.
 -  Proposed Species Rich Lawn Mix WFG20 Eco Species Rich Lawn mix from Germinal to areas that require less formal maintenance.
 -  Front and Back Gardens to be turfed or seeded with an amenity grass mix which is hard wearing and suited to a regular mowing regime.

For further biodiversity enhancements please refer to the Biodiversity Enhancement Strategy Document and Plan which shows the locations and specifications for bird/bat/insect boxes which should be installed prior to occupation of the site.

For all hardworks specifications and boundary treatments please refer to the architects drawings.



DEP LANDSCAPE ARCHITECTURE LTD
2 COMMERCIAL STREET, MANCHESTER
M15 4RQ
T: 0161 2419878
W: www.dep.co.uk

Client
Brenmall Ltd

Project
Dundonald Road, Didsbury

Description
Planting Plan

Status
Planning

Scale
1:200@A1

Drawn
EP

Job number
5149

Drawing number
01

Date
Dec 22

Copyright DEP Landscape Architecture Ltd

All levels and dimensions to be checked on site by contractor prior to commencement. Any variations to be reported to the client. This drawing is to be read in conjunction with all others relating to the project and all information derived accordingly; any anomalies to be reported to the client. Do not scale from this drawing. Use figured dimensions only. Work shown on this drawings to be carried out in accordance with current British Standards and Codes of Practice.

© Copyright to DEP Landscape Architecture Limited. The information shown on this drawing shall not be reproduced or copied in any form without prior written consent from DEP Landscape Architecture Limited.