


LEVEL 04

+4050mm

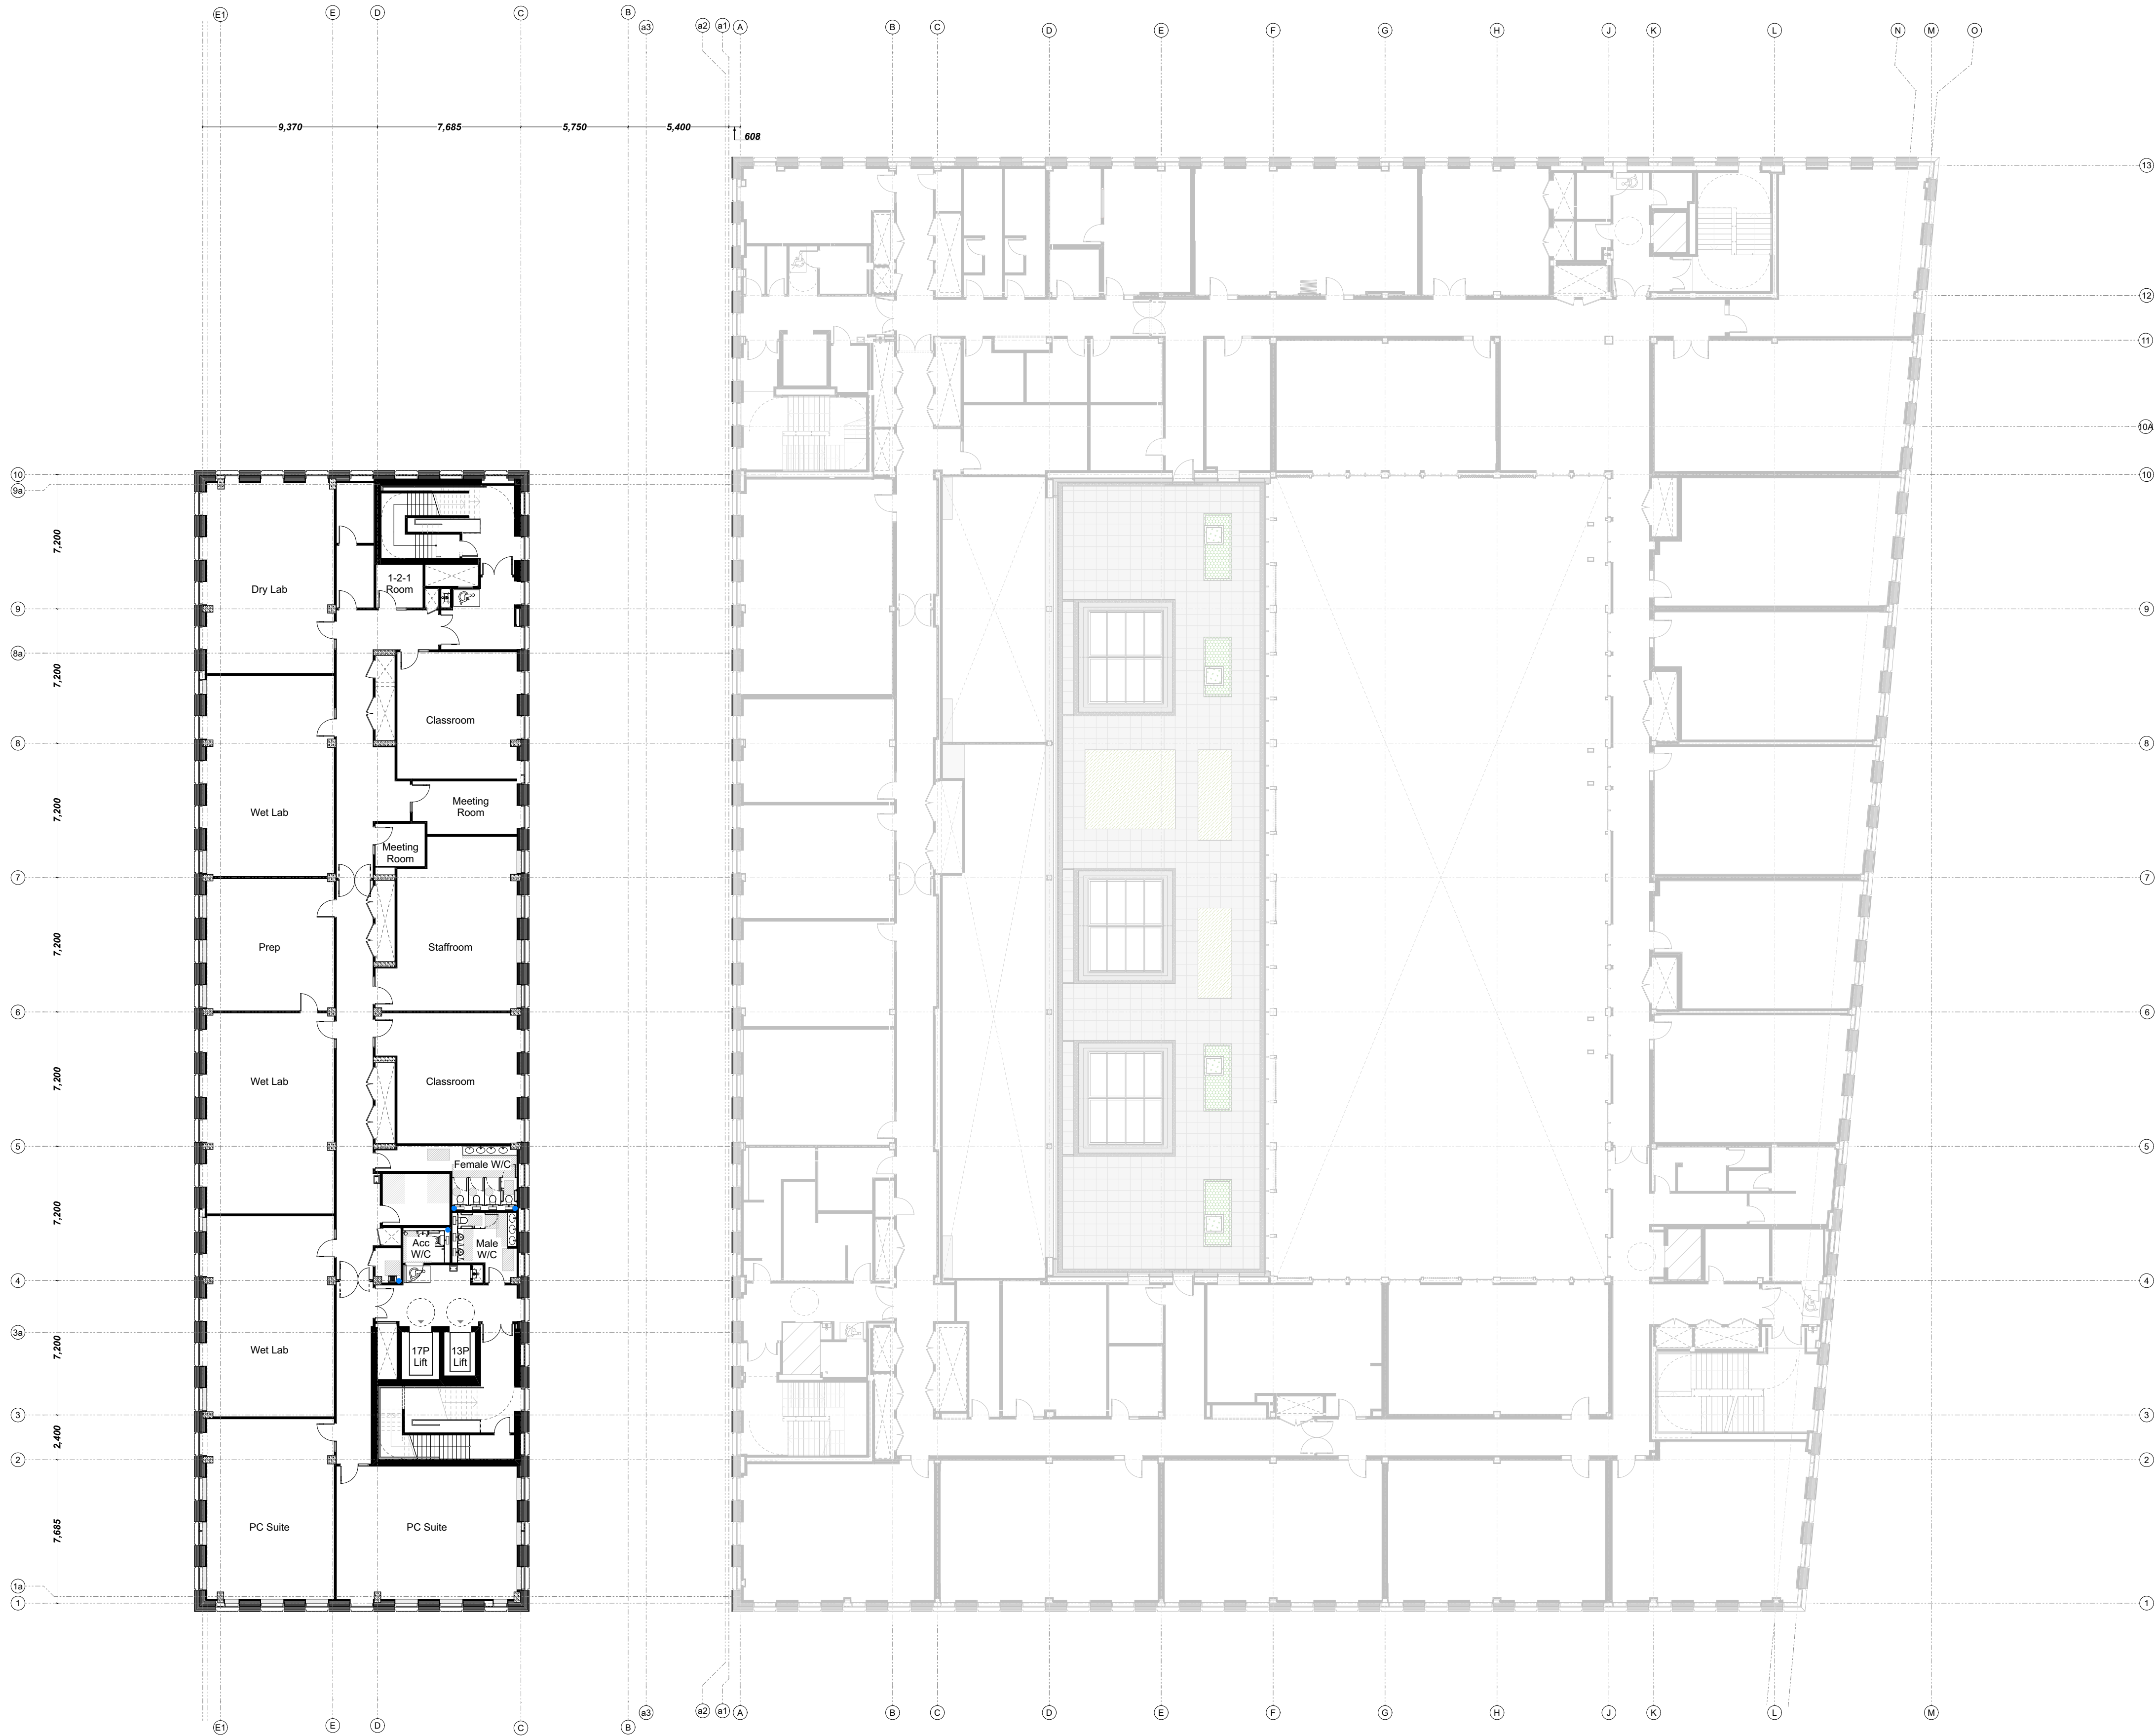

← Proposed Phase 2 →

← Phase 1 →

Notes

P02	Planning issue	BS	RM	15.02.23
P01	Draft issue for Planning	TP	RM	31.01.23
rev	description	drawn	checked	date

BOND BRYAN

The Church Studio Springvale Road Sheffield S10 1LP

t 0114 266 2040

e TMC-City@bondbryan.co.uk

w www.bondbryan.co.uk

simpsonhaugh

Riverside 4 Commercial Street Manchester M15 4RQ

t 0161 835 2345

e mail@simpsonhaugh.com

w www.simpsonhaugh.com

City Centre Phase 2

City Centre Site

-

The Manchester College

The Manchester College MANCHESTER

FOURTH FLOOR CAMPUS GA PLAN

project	originator	volume	level	type	role	number
CCPH2	BBA	ZZ	04	DR	A	2051

Originator project ref	Purpose of Issue:
21187	DESIGN
scale(s)	status : S4
1:200	SUITABLE FOR STAGE APPROVAL
original paper size	revision : P02
A1	PRELIMINARY